

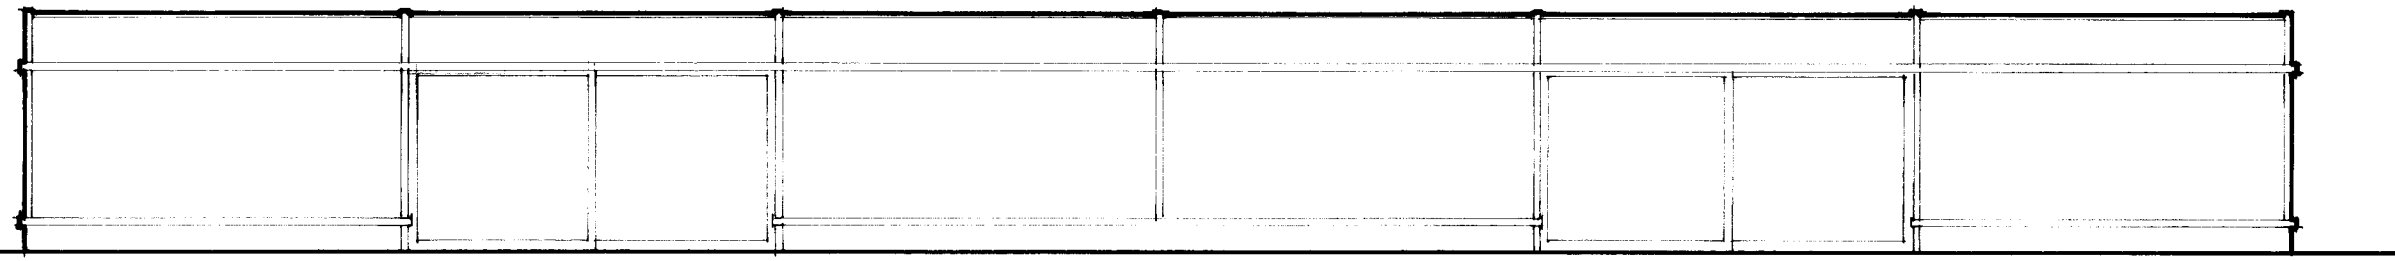



Front elevation (unit A)

 


Side elevation (unit A)

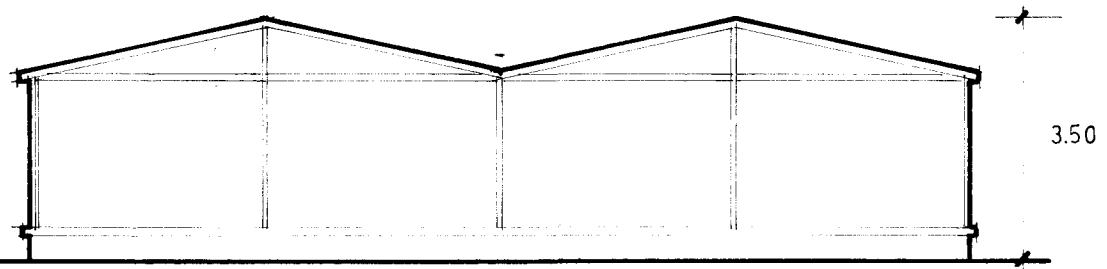



Rear elevation (unit A)

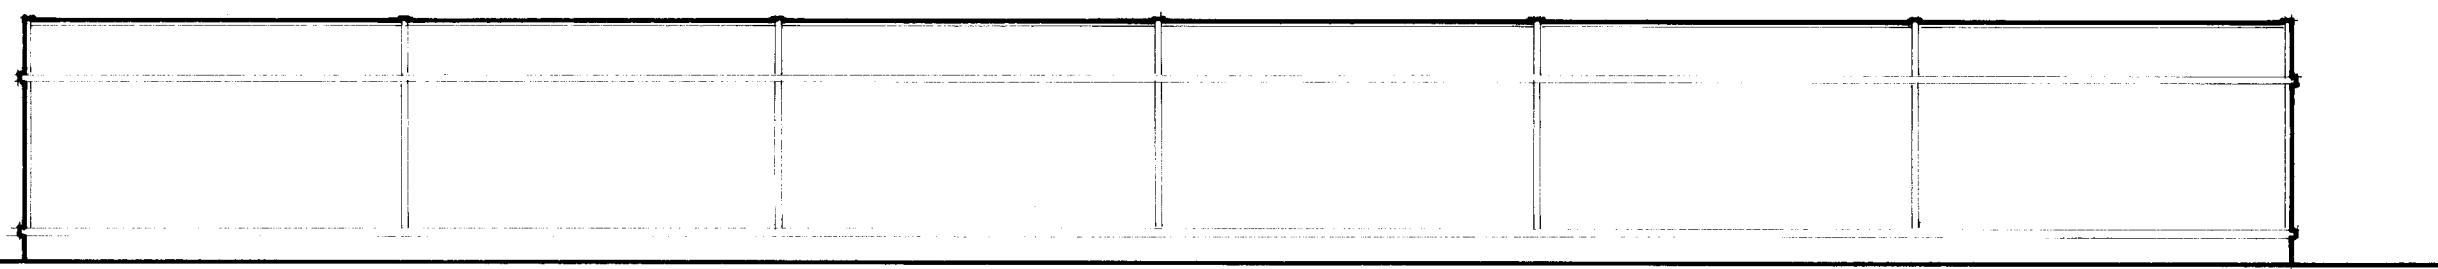


Side elevation (unit A)

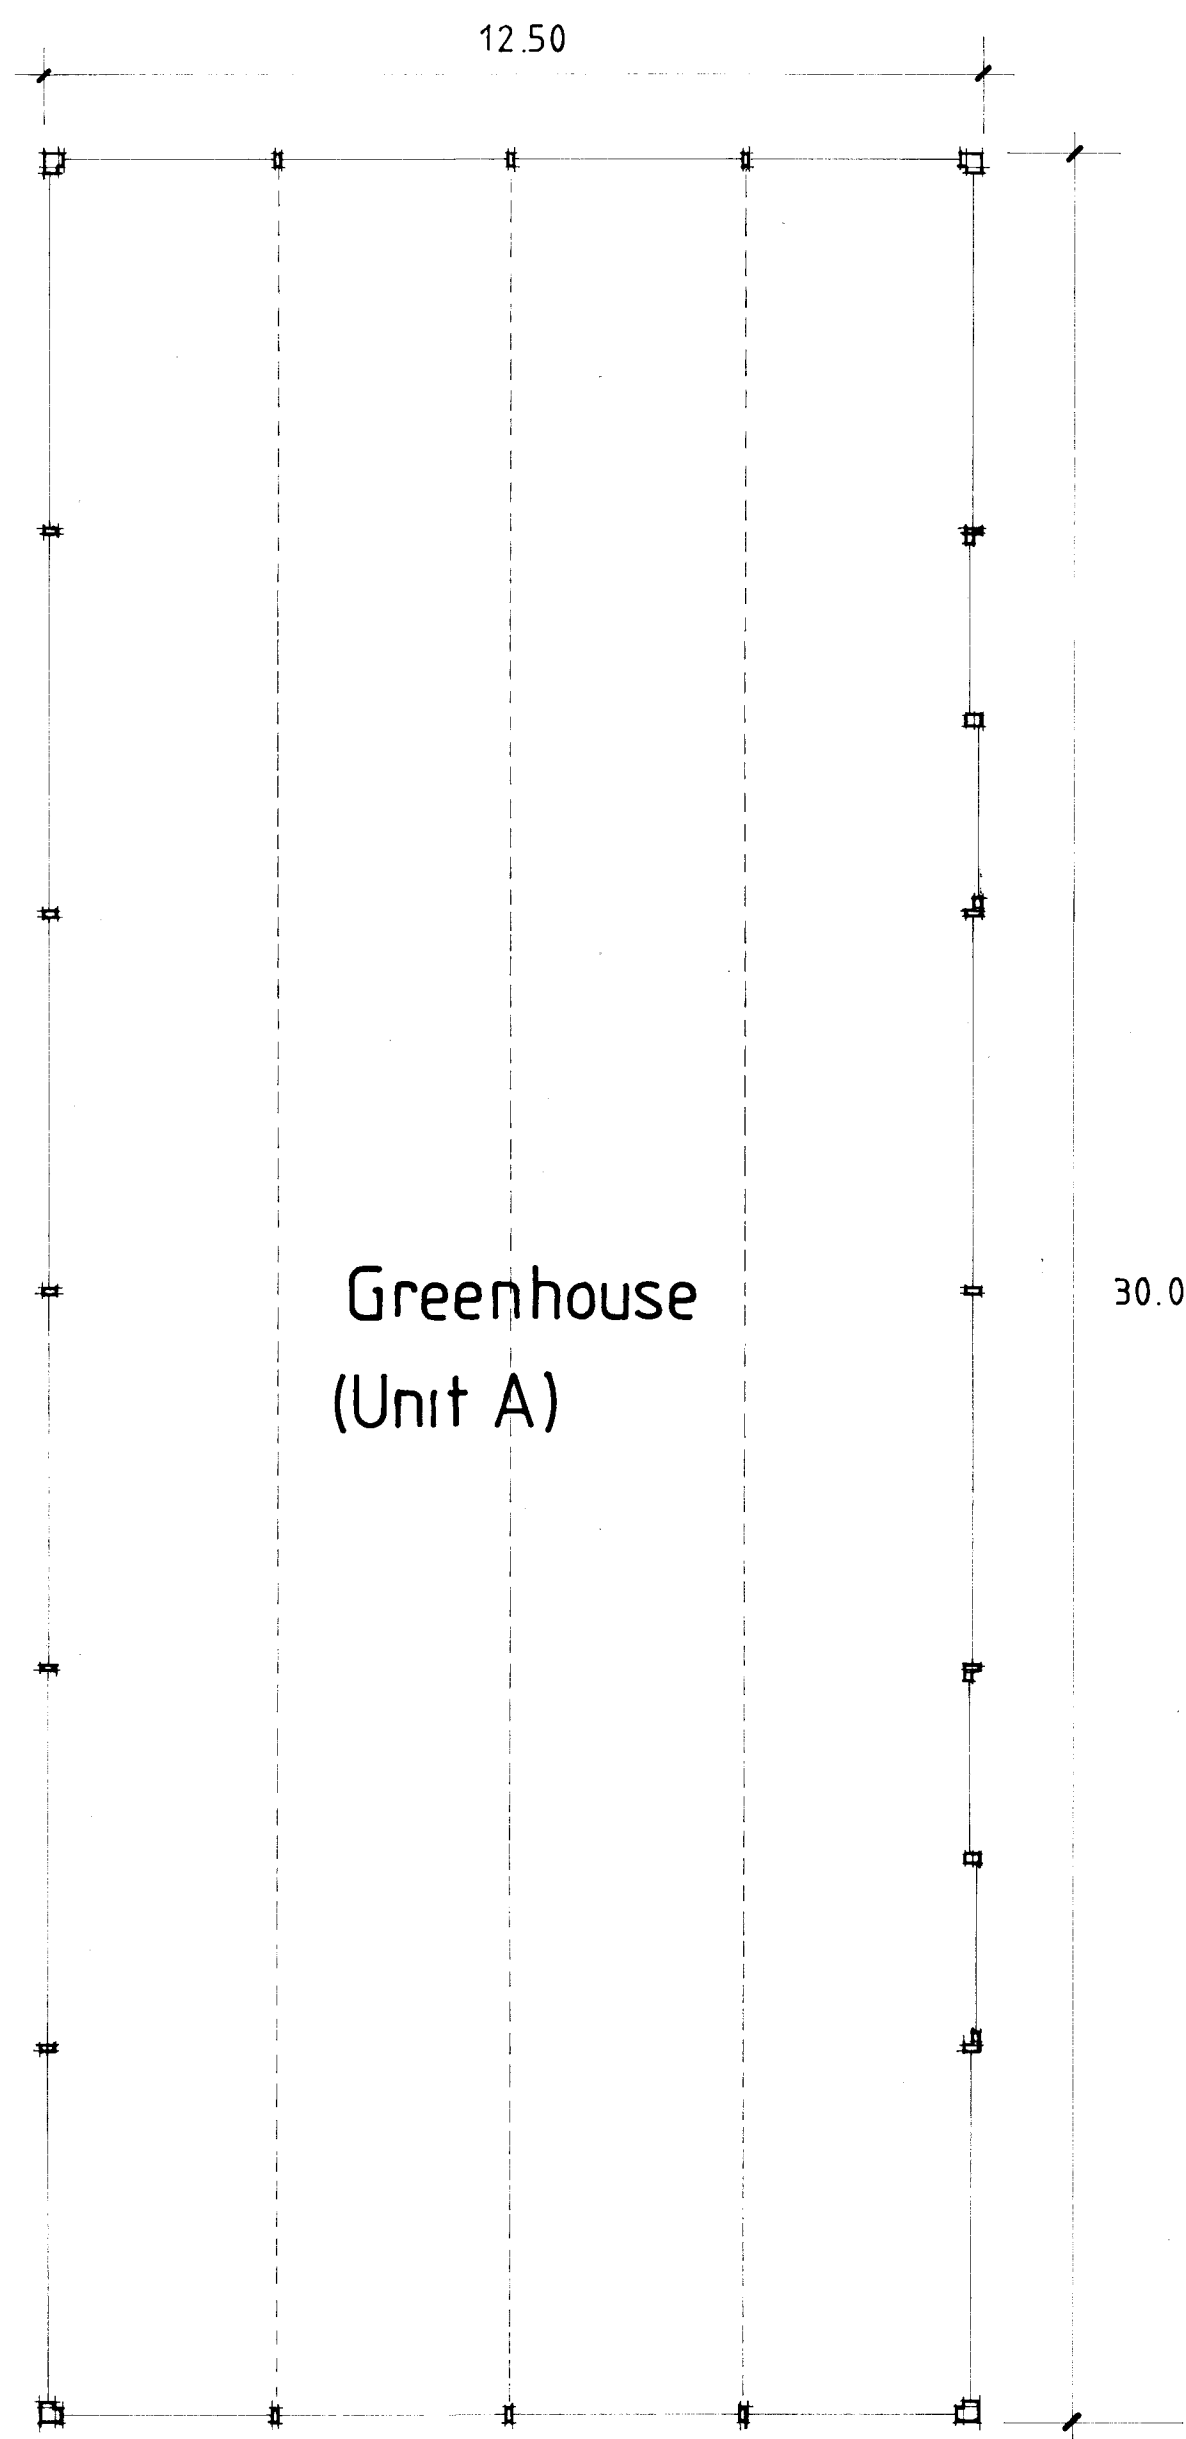


Floor plan (unit A)

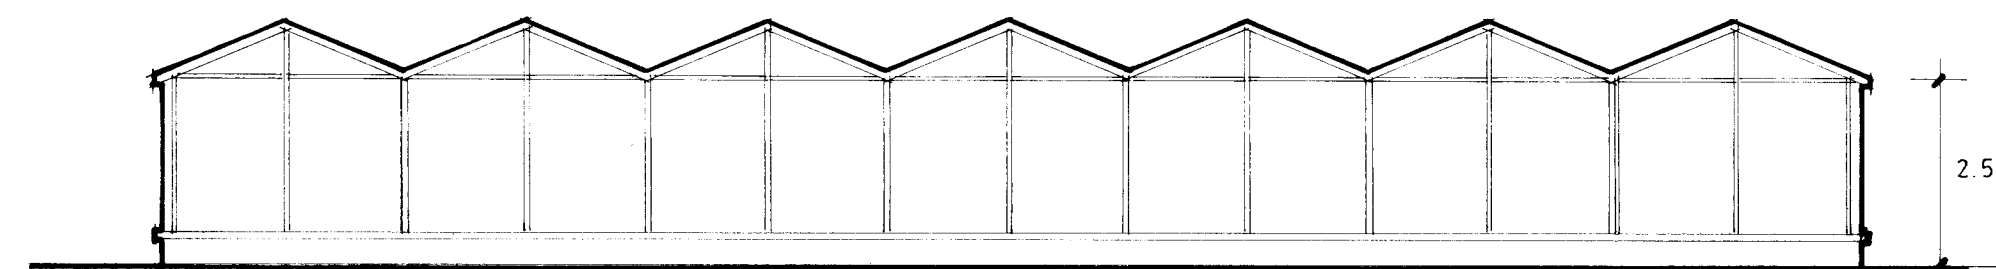 


Front elevation (unit B)

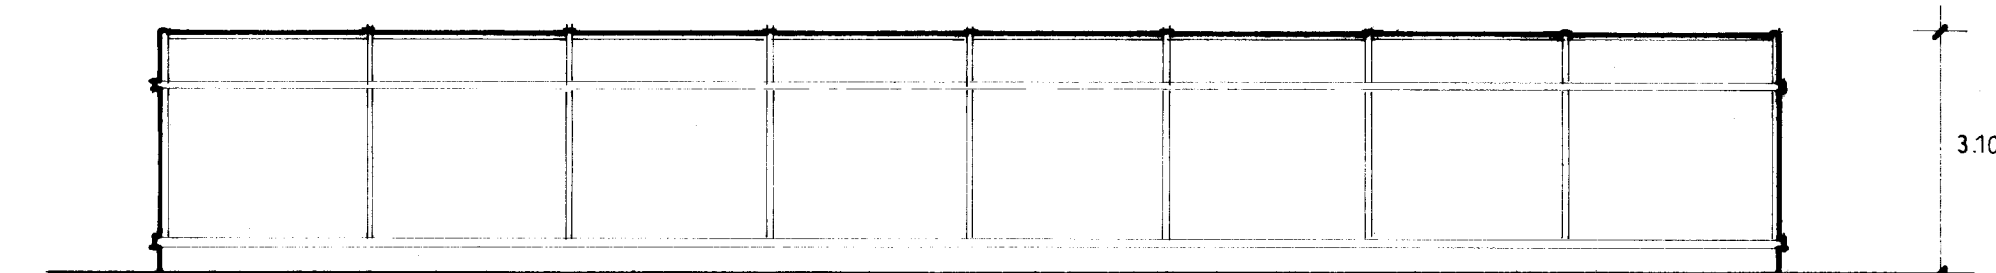


Side elevation (unit B)

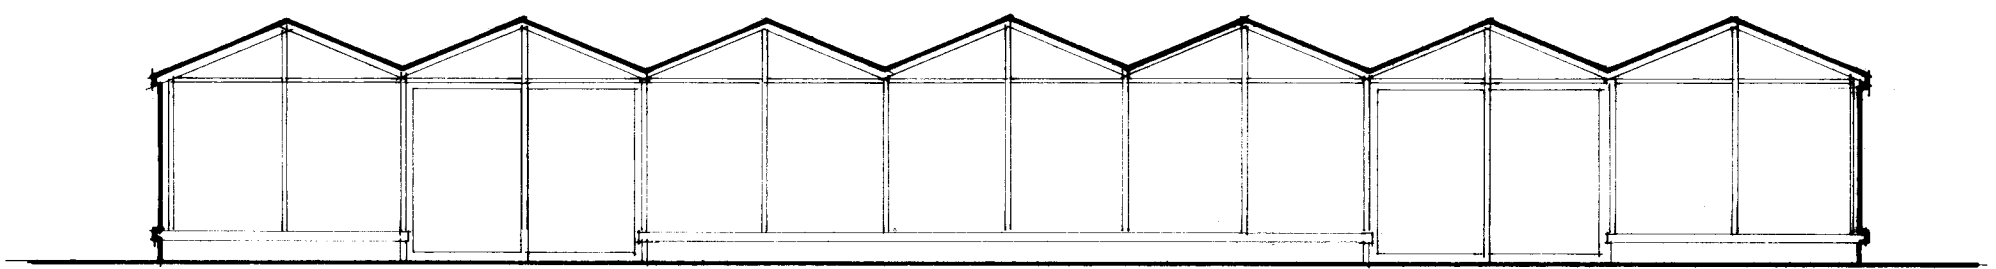

Rear elevation (unit B)

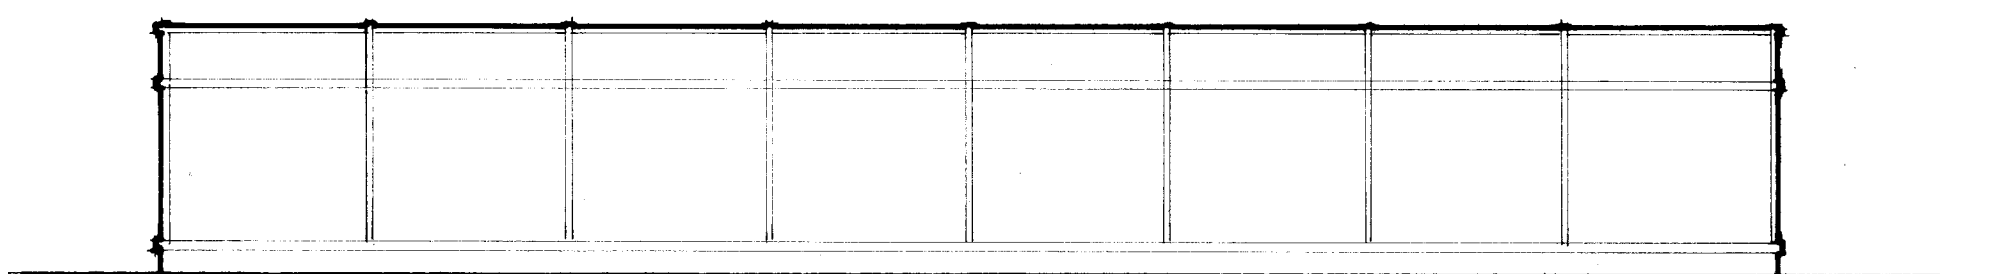

Side elevation (unit B)

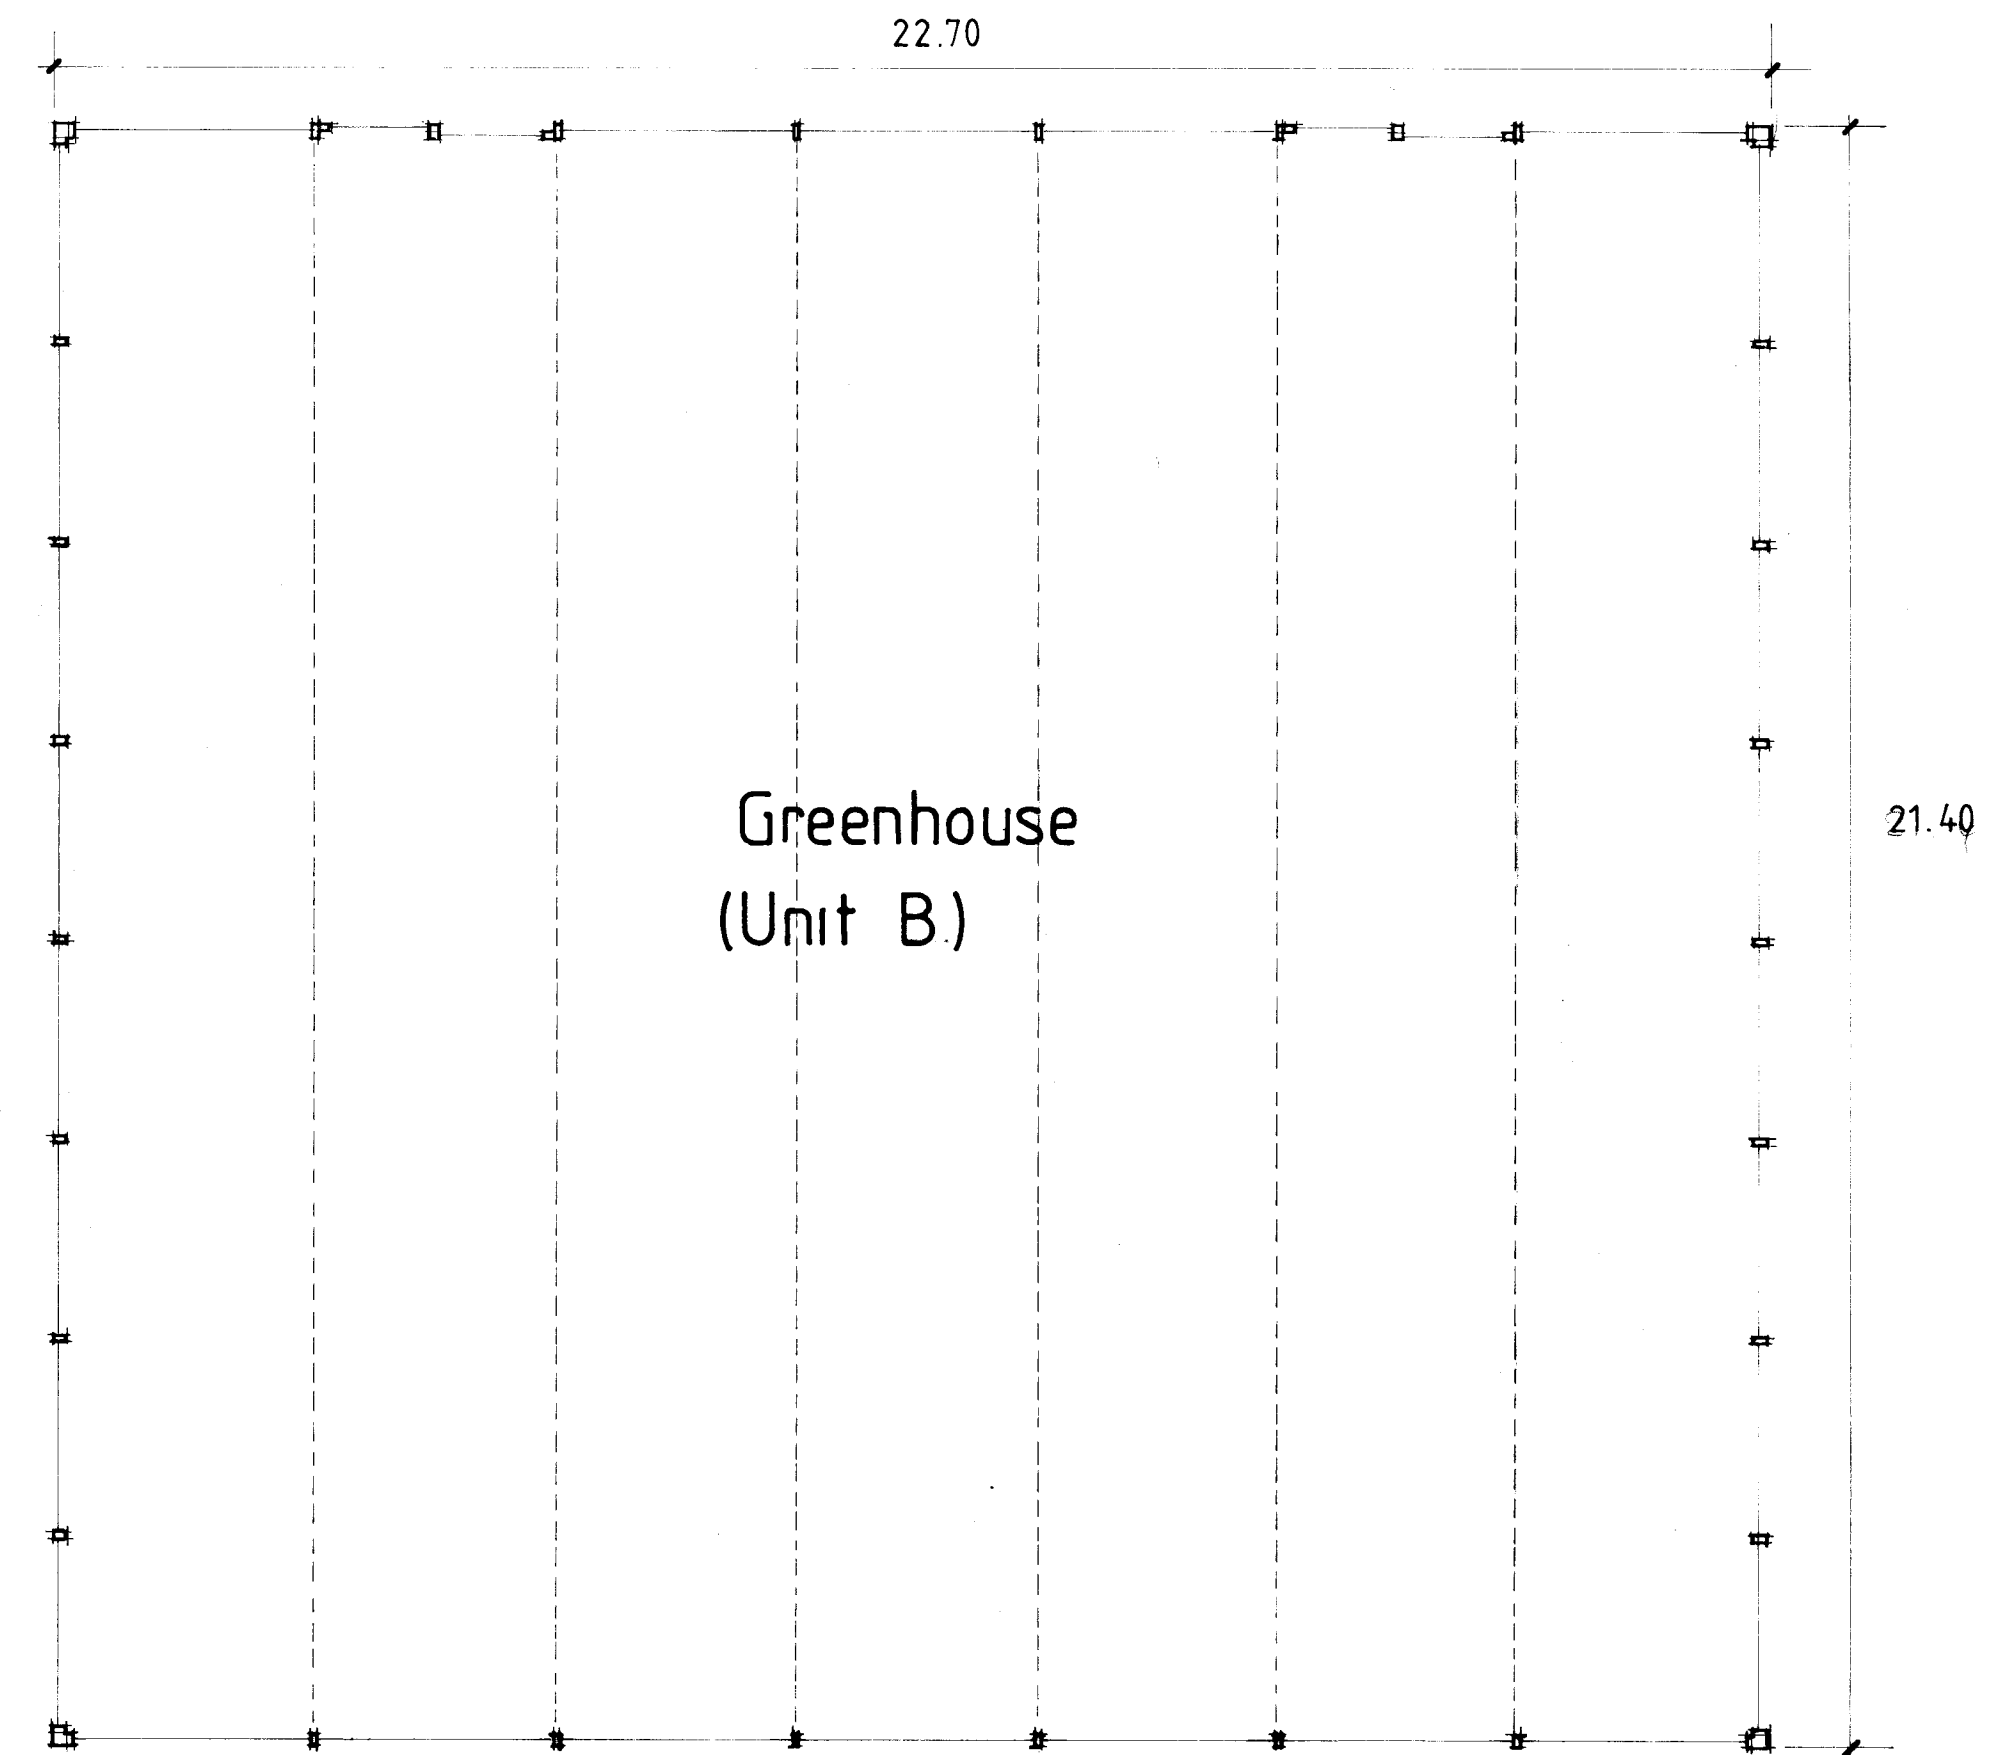

Floor plan (unit B)

project Change of use
location Robin Lodge Nursery, Part Lane, Swallowfield RG7 1TB
drawing Existing
drawing no 979 / 01
scale 1 : 50 1 : 100
date May 2021

T.Neal Ltd
Architectural Design

office 01420 86688
mobile 07970 778 404
email tneal11td@gmail.com
6 Beakwood, Alton, Hampshire GU34 2LZ