



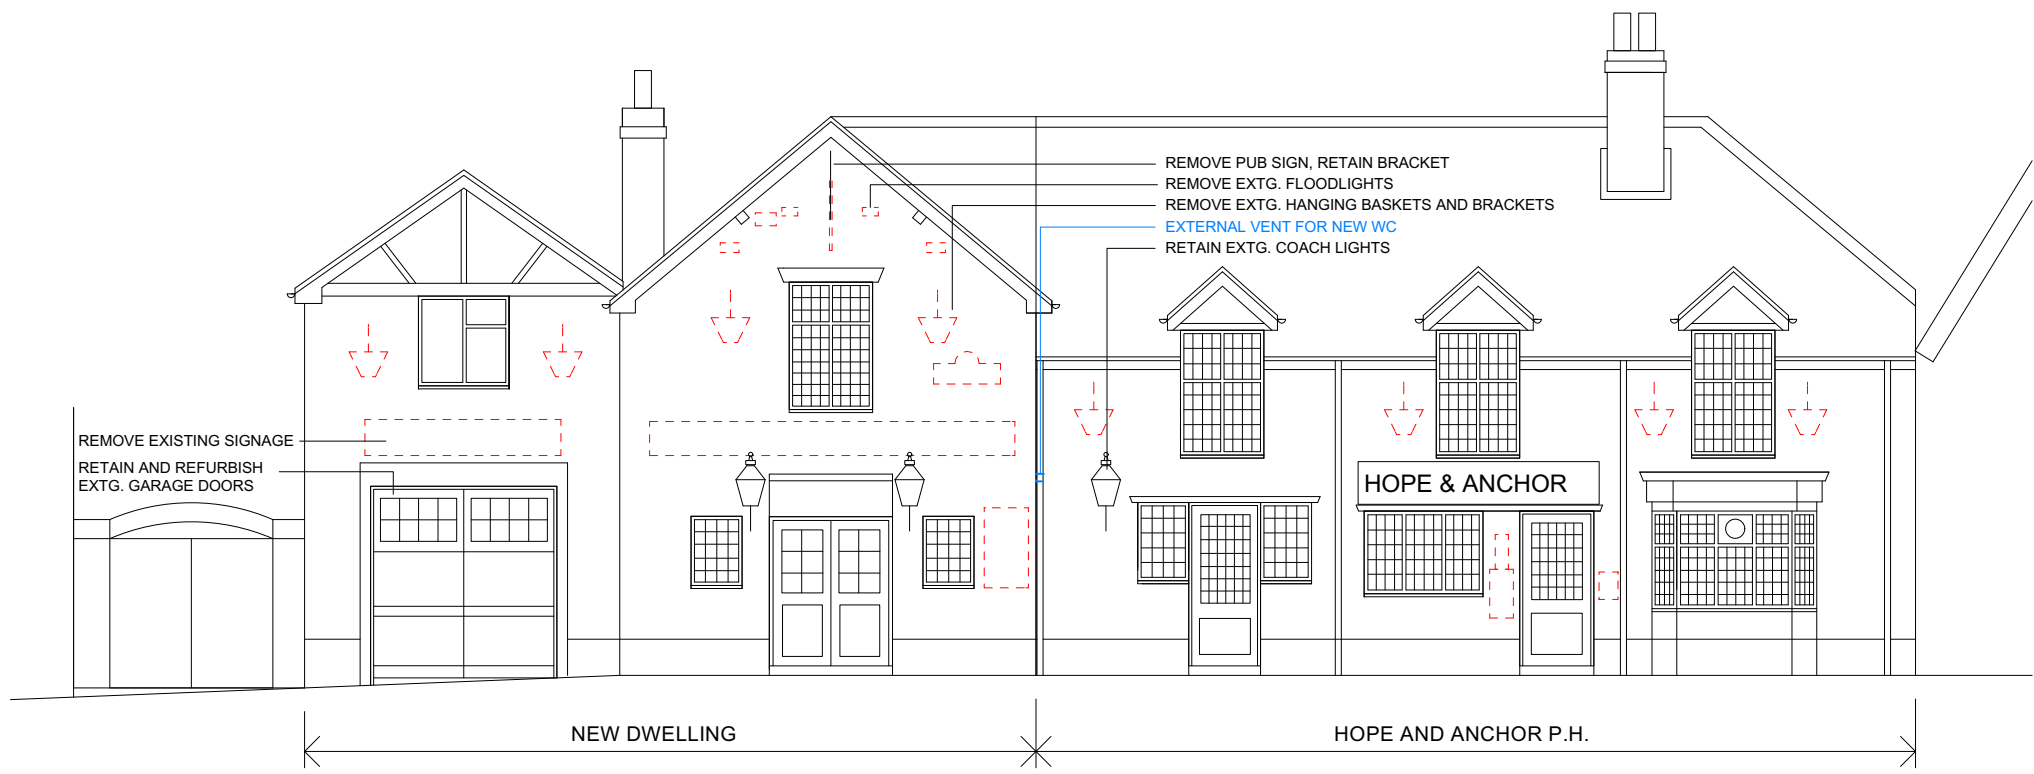

PROPOSED FRONT ELEVATION
Scale: 1:100



PROPOSED SIDE (SW) ELEVATION
Scale: 1:100

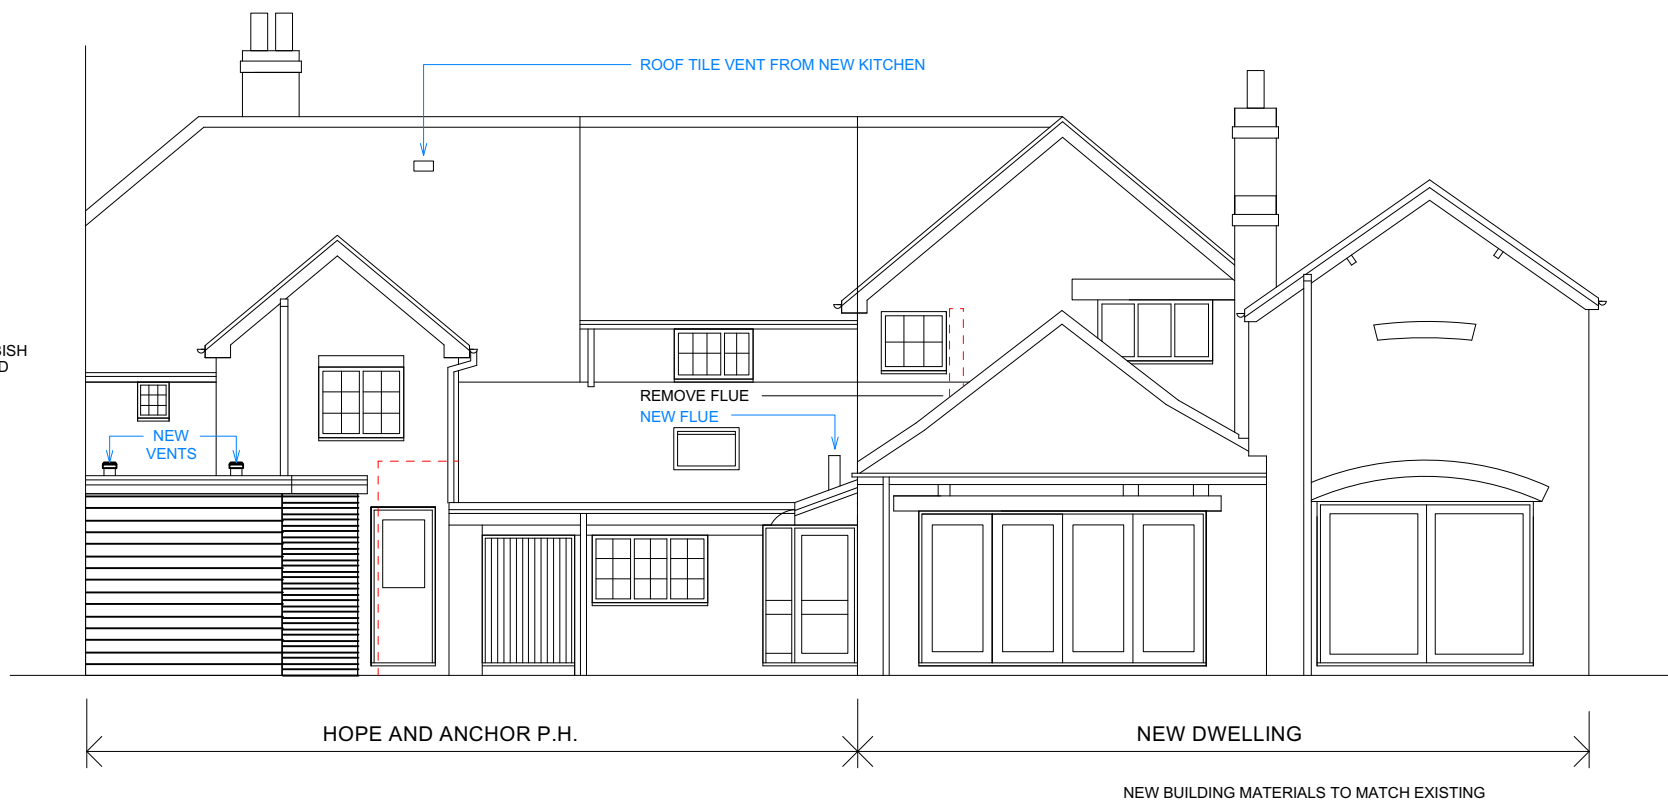


PROPOSED REAR ELEVATION
Scale: 1:100



PROPOSED FIRST FLOOR PLAN
Scale: 1:100

★ SECONDARY GLAZING TO BE INSTALLED
SEE DETAIL SHEET FOR FURTHER INFORMATION


PROPOSED EXTRACT FAN LOCATIONS

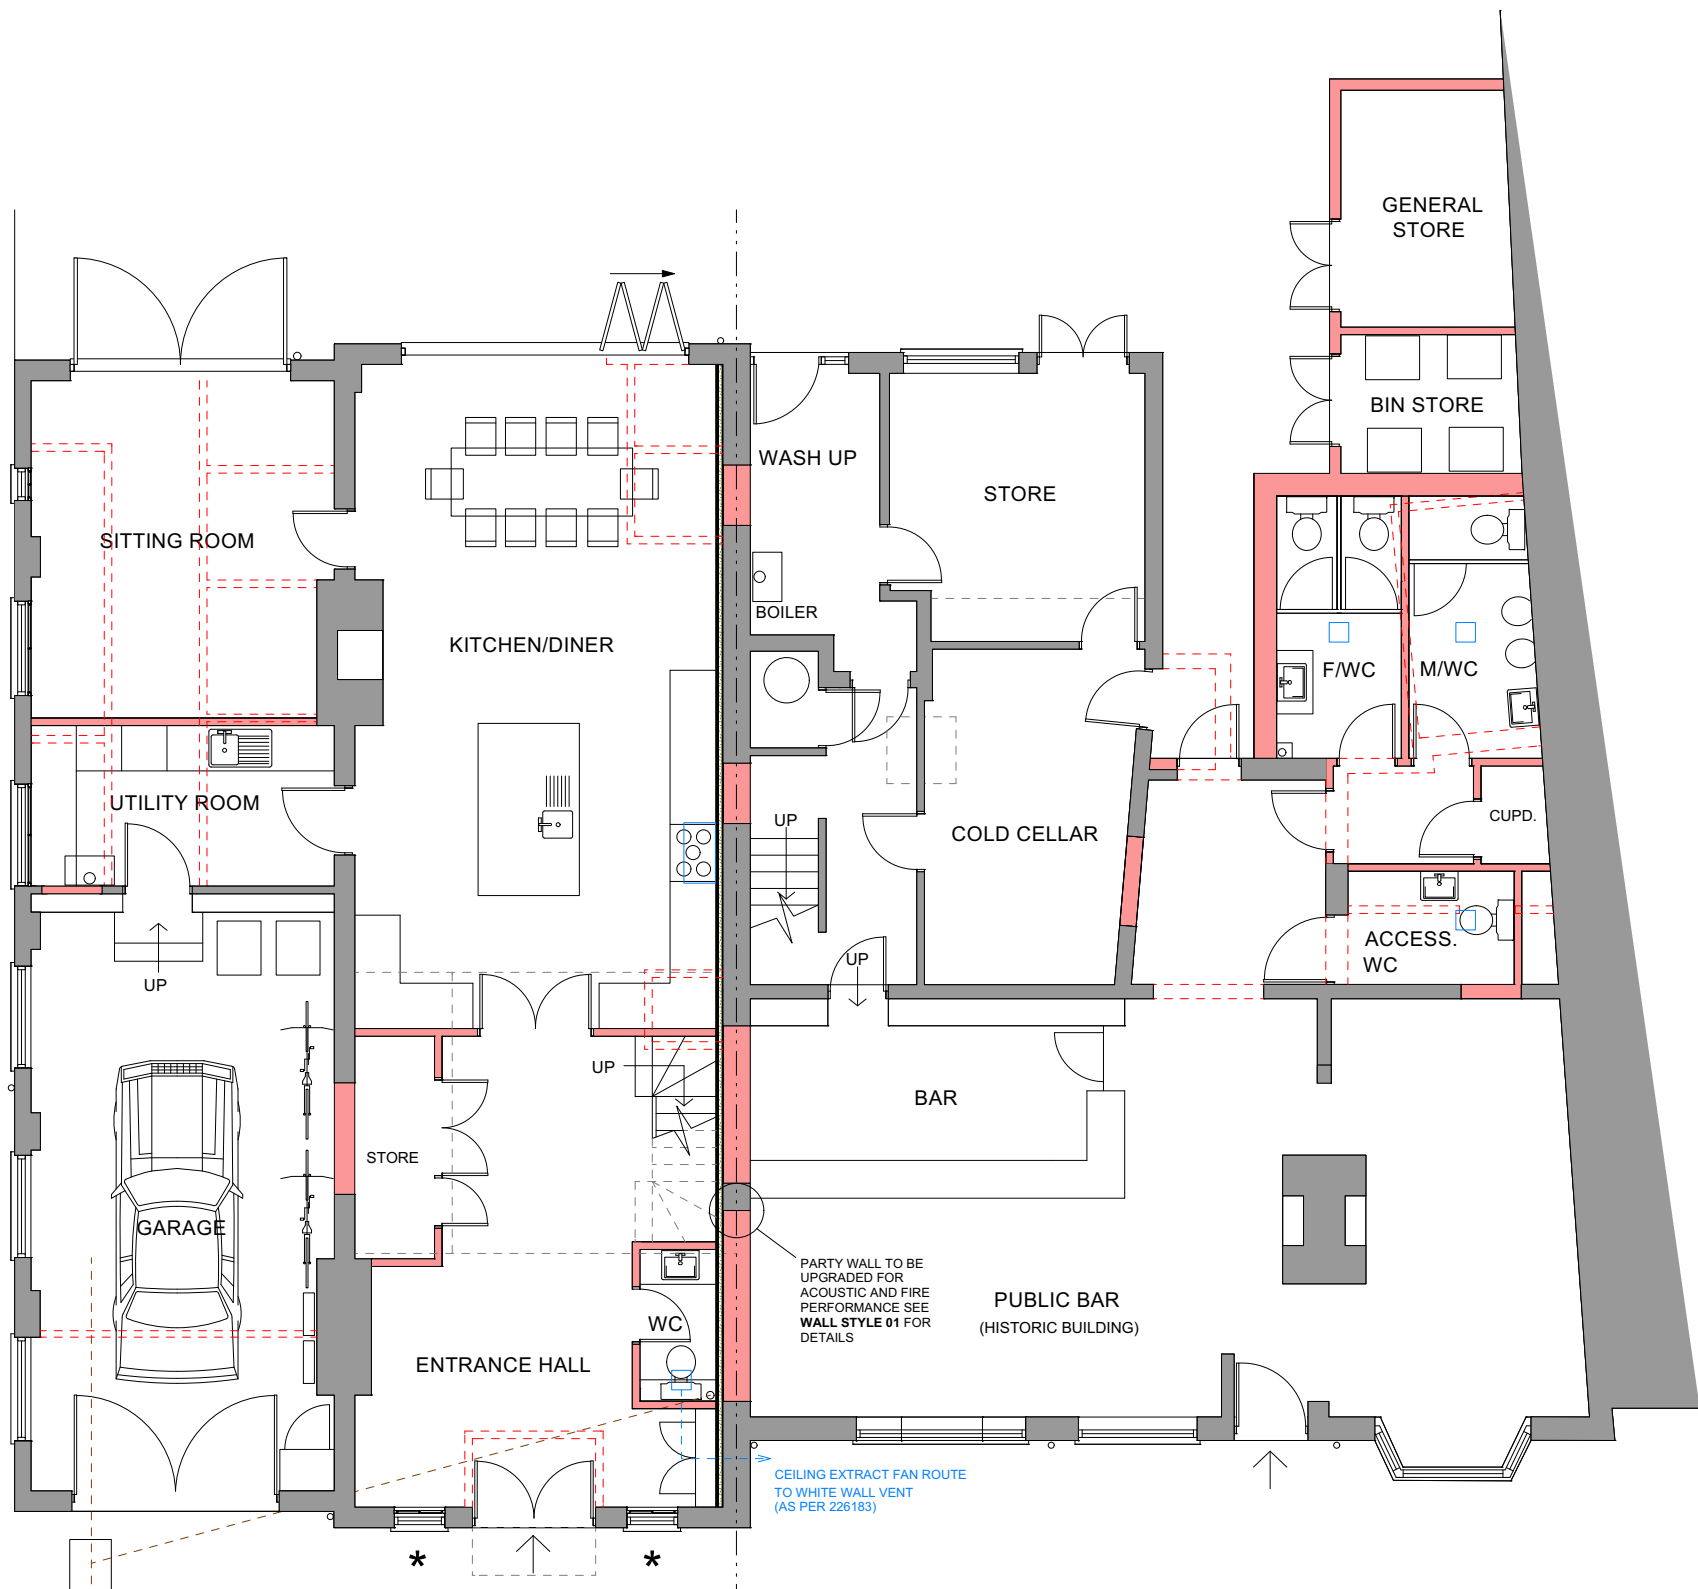


PROPOSED GROUND FLOOR PLAN
Scale: 1:100

★ SECONDARY GLAZING TO BE INSTALLED
SEE DETAIL SHEET FOR FURTHER INFORMATION


PROPOSED EXTRACT FAN LOCATIONS

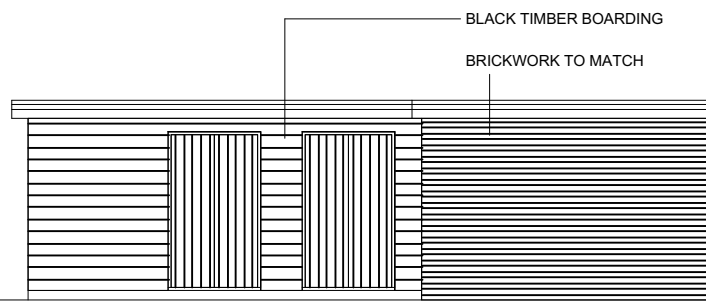


PROPOSED EXTENSION (SW) ELEVATION
Scale: 1:100

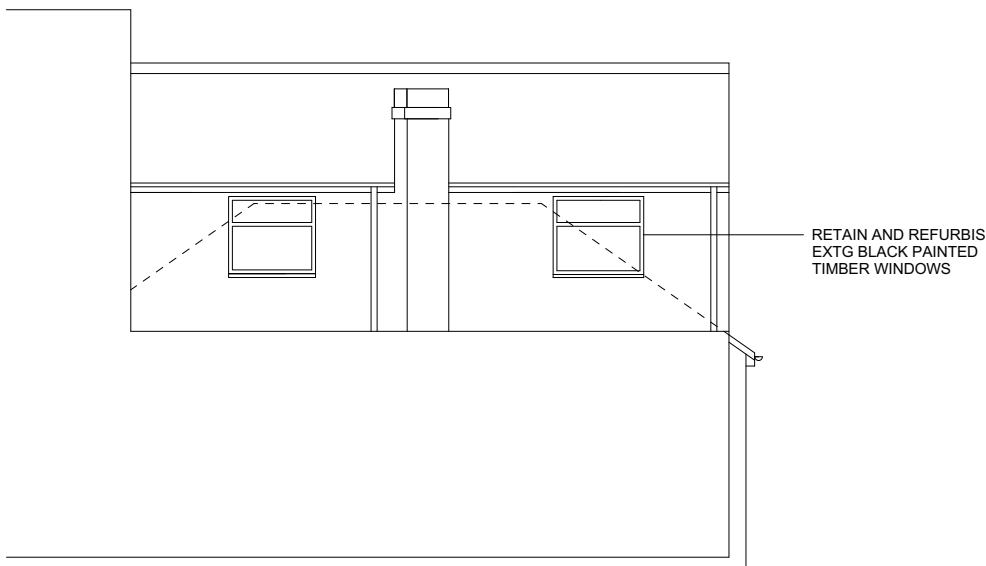


PROPOSED EXTENSION (SW) ELEVATION
Scale: 1:100

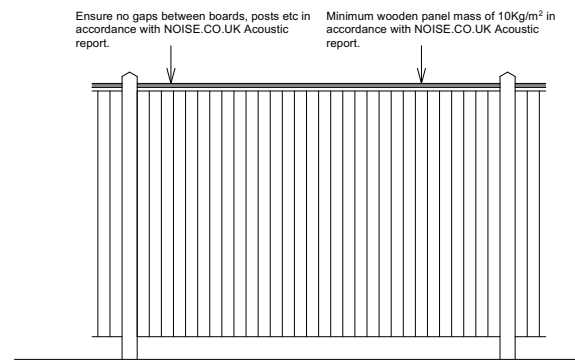


BEER GARDEN ELEVATION (NE)

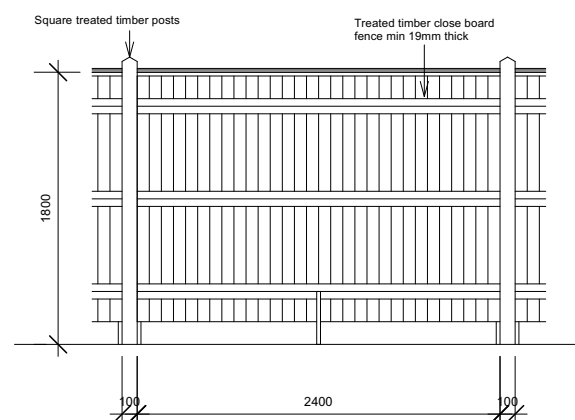

RESIDENTIAL GARDEN ELEVATION (SW)

 

PROPOSED FENCE DRAWINGS
Scale: 1:50

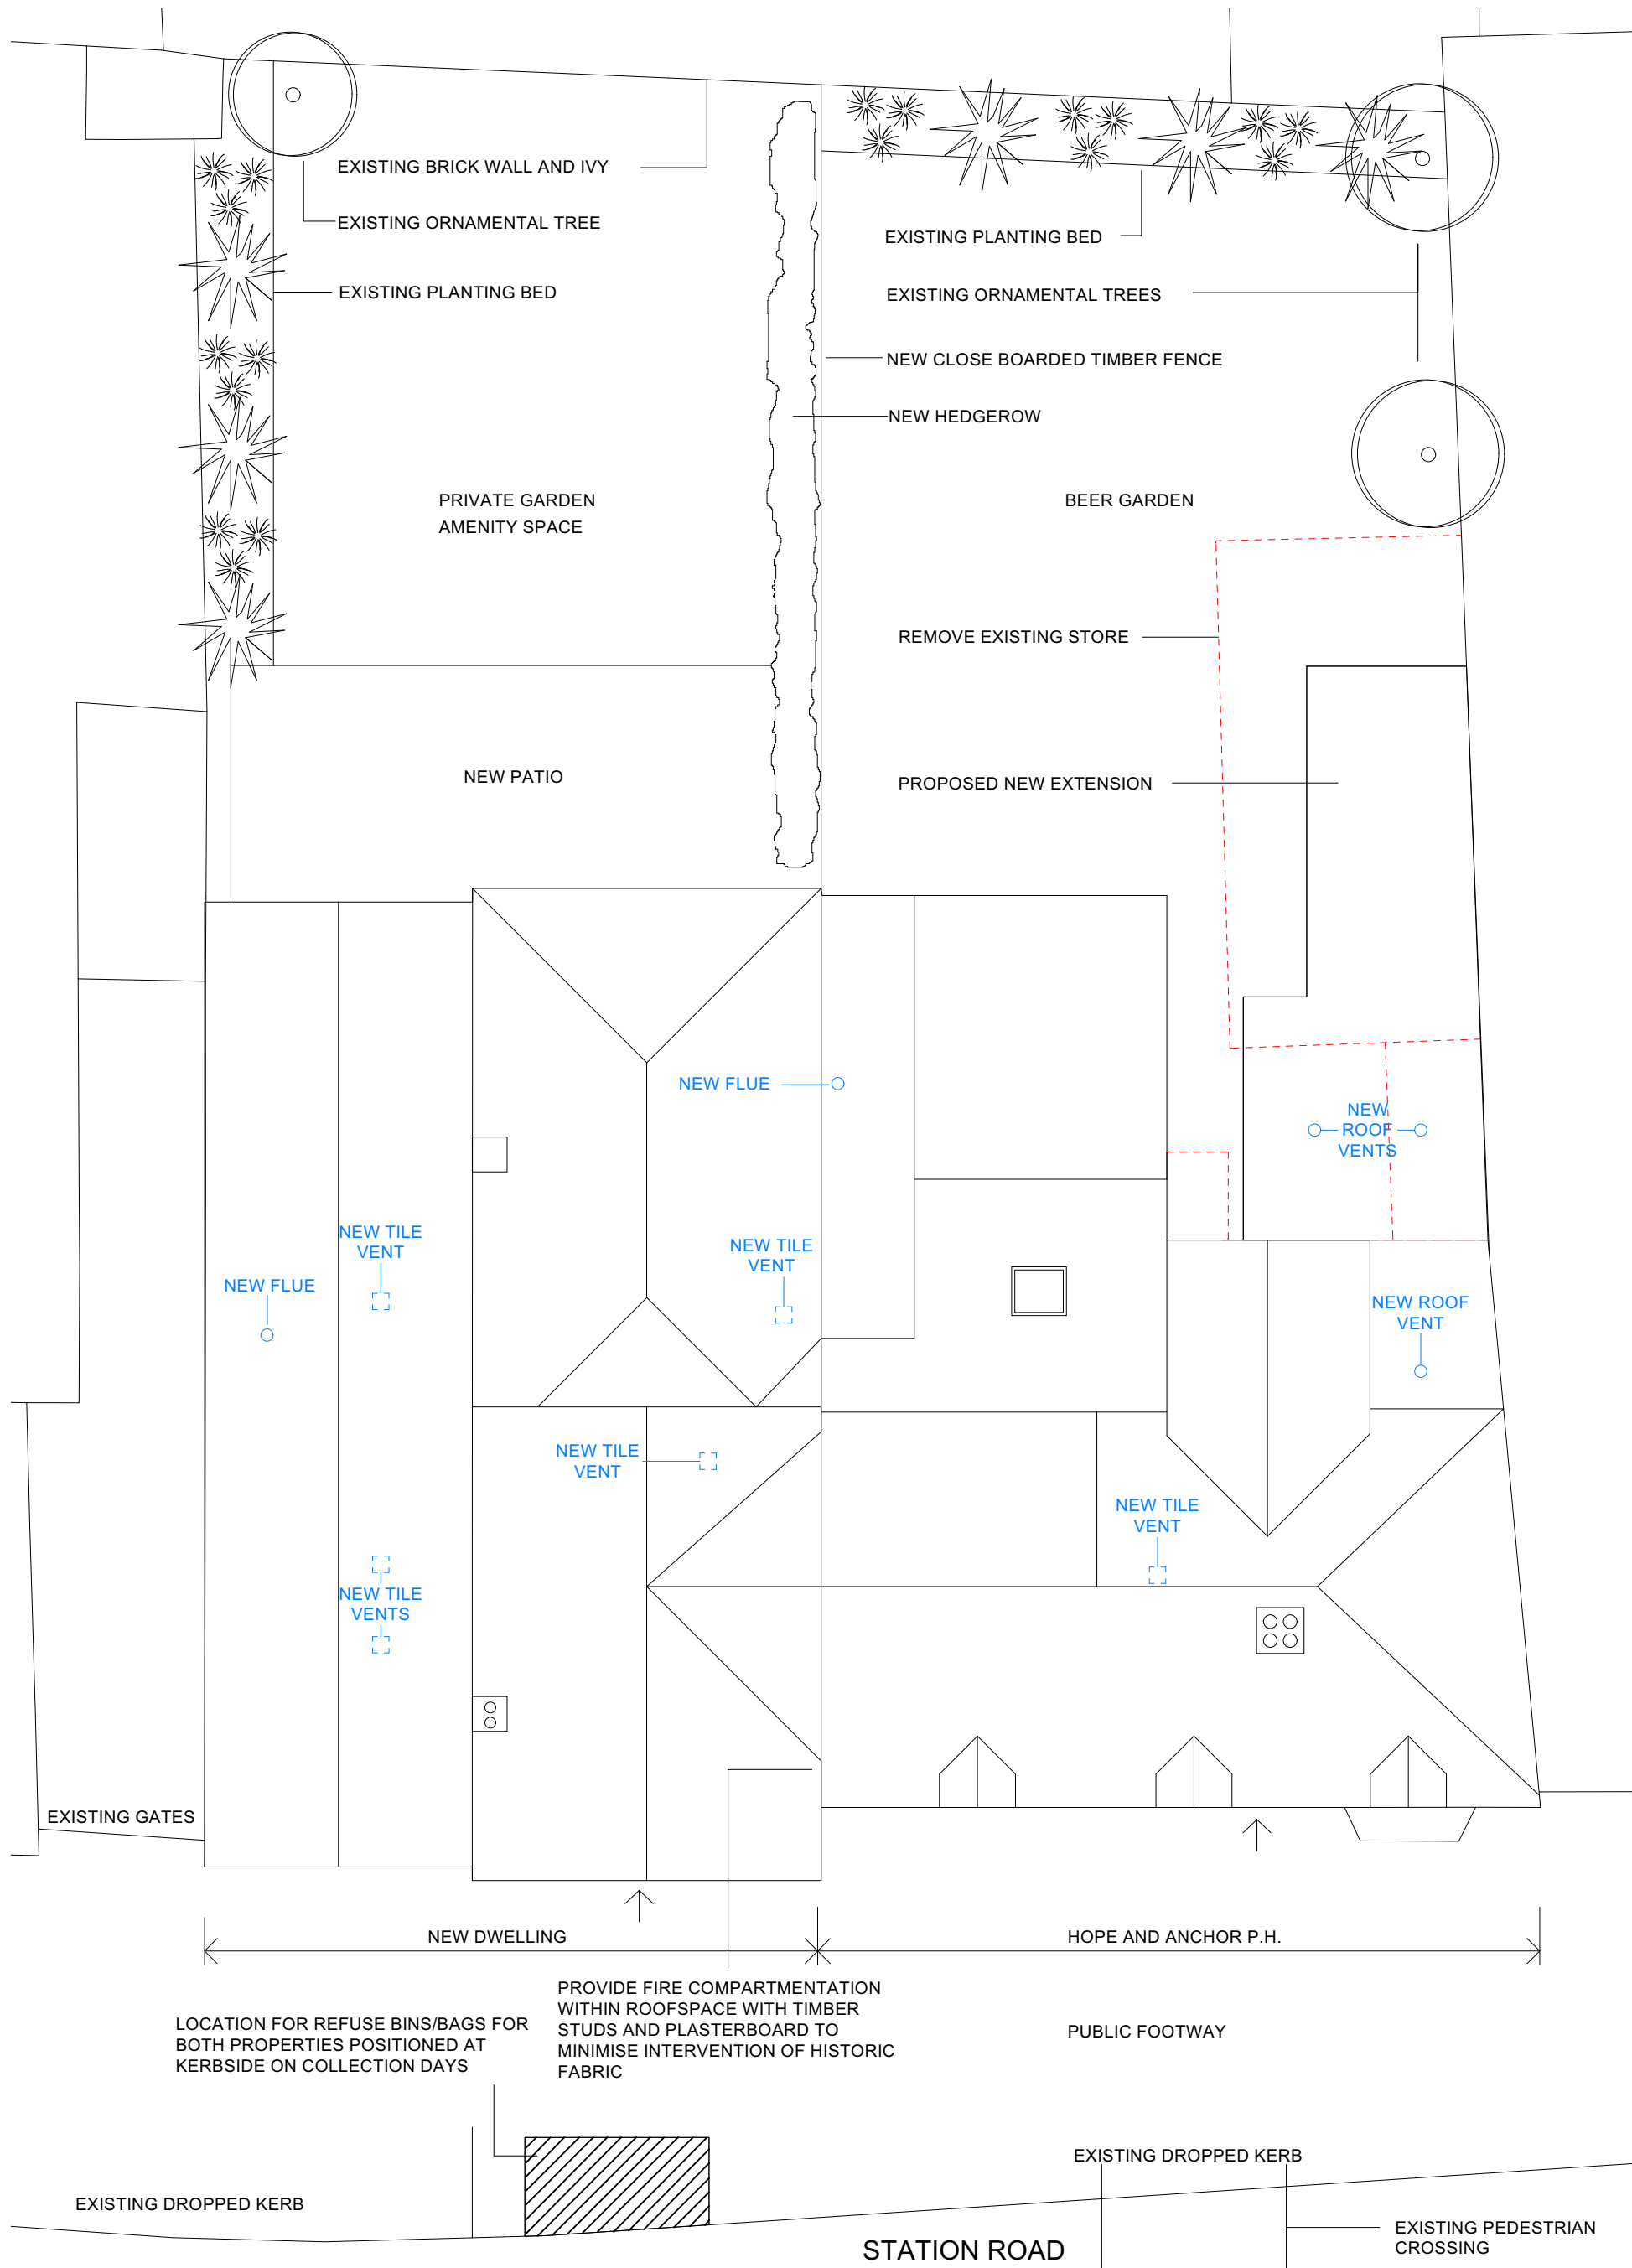

PROPOSED SITE PLAN
Scale: 1:100

Notes:

No.	Date:	Revision Notes:	Initials:
A	18/09/2025	Additional information for Heritage.	

dp architects design planning architecture		
RIBA Chartered Practice		
DP Architects The Old Brewery Tap, 1 Station Road, Wokingham, Oxfordshire, RG40 3BU Tel: 01491 613 000 Email: mail@dparchitects.co.uk		
Client BRASPEAR		
Project PARTIAL RESIDENTIAL CONVERSION THE HOPE AND ANCHOR STATION ROAD WOKINGHAM RG40 2AD		
Drawing PROPOSED PLANNING DRAWING		
Scale AS NOTED	Dwg No. 25 HABS PP01	Revision A
Drawn HFC	Status PLANNING	
Date JULY 25		