





SITE PLAN (1:500)

0 5 10 15 20 25 30 35 40 45 50
Scale m

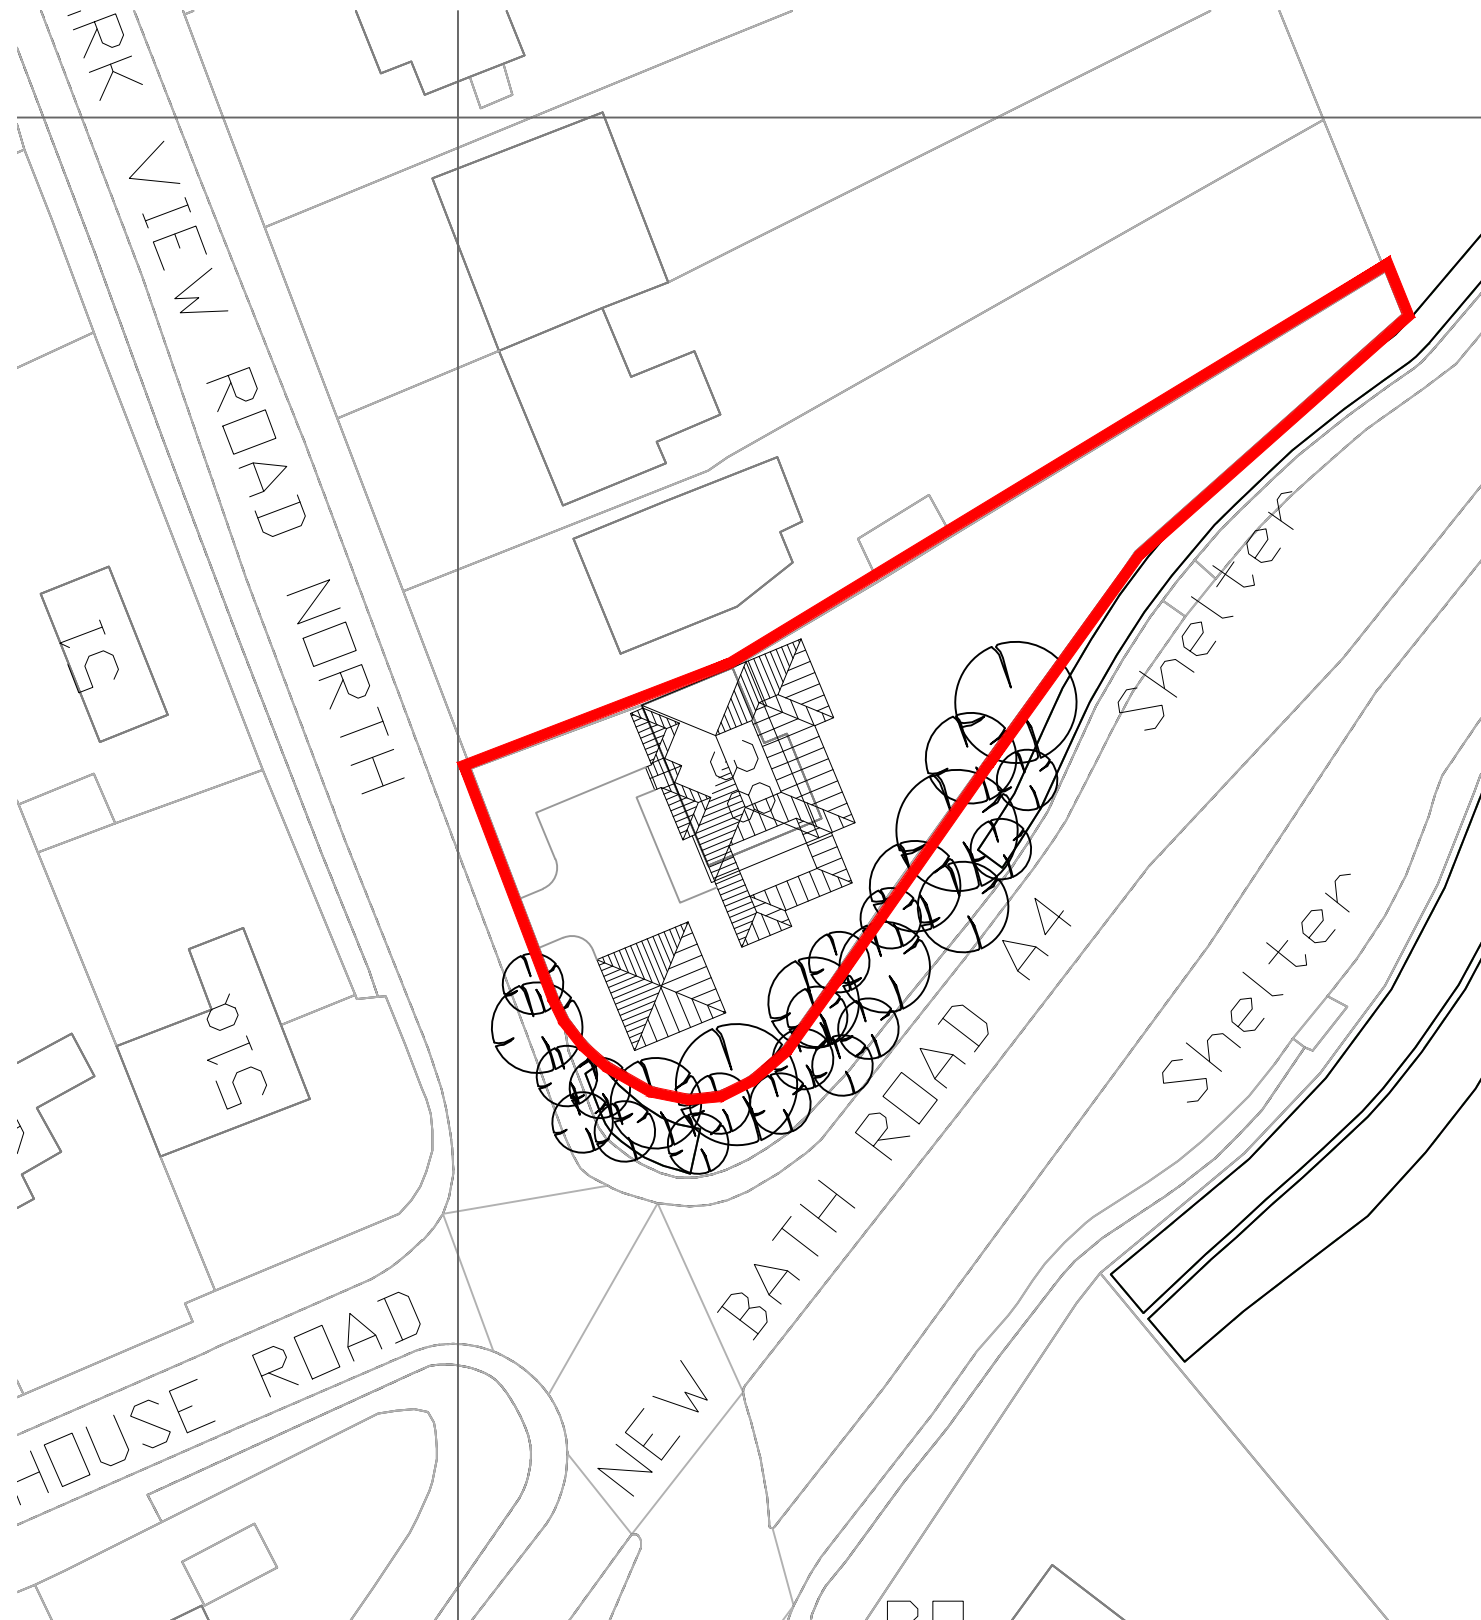

LOCATION PLAN (1:1250)

0 10 20 30 40 50 60 70 80 90 100
Scale m

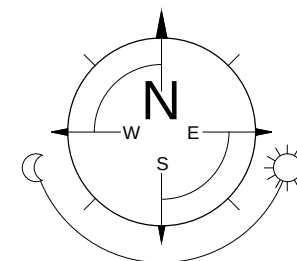

REV. | DATE | COMMENTS

PROJECT
38 Park View Road North,
Charvil,
Berkshire.
RG10 9QY

DRAWING TITLE
Single storey front, side and rear
extensions and new double garage
SITE/LOCATION PLAN

SK-tec Ltd

Planning & Technical Services
91 Loddon Bridge Road, Woodley, Reading, Berkshire, RG5 4AE
tel: 01183 759987, mob: 07714 100537
e-mail: steve@sk-tec.co.uk

CLIENT
Mr & Mrs Taylor

SCALE As Shown (A3) DATE Aug '19

DRG. No. 19/752-01 REV.

Crown Copyright and database rights 2018 OS 100047474

0 1 2 3 4 5 6 7
Scale m