




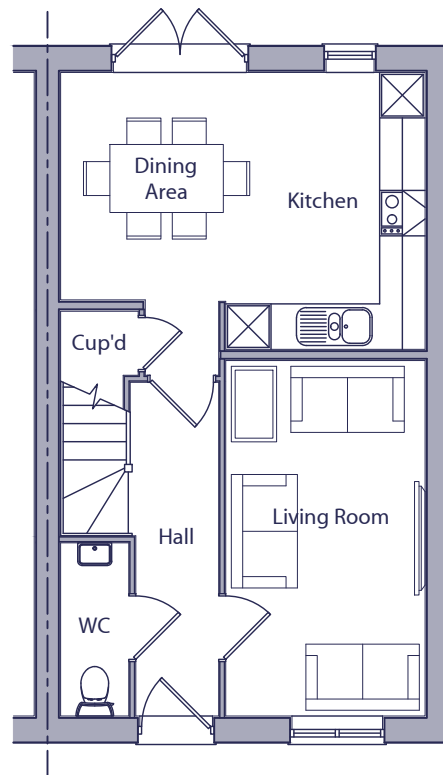


GROUND FLOOR PLAN

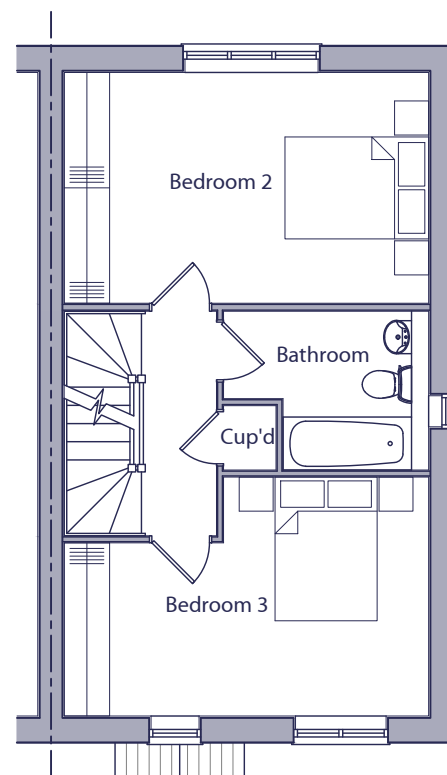

FIRST FLOOR PLAN

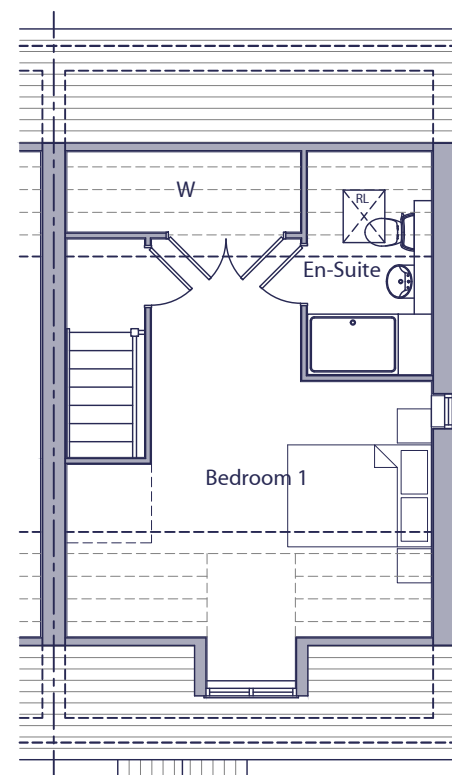


SECOND FLOOR PLAN

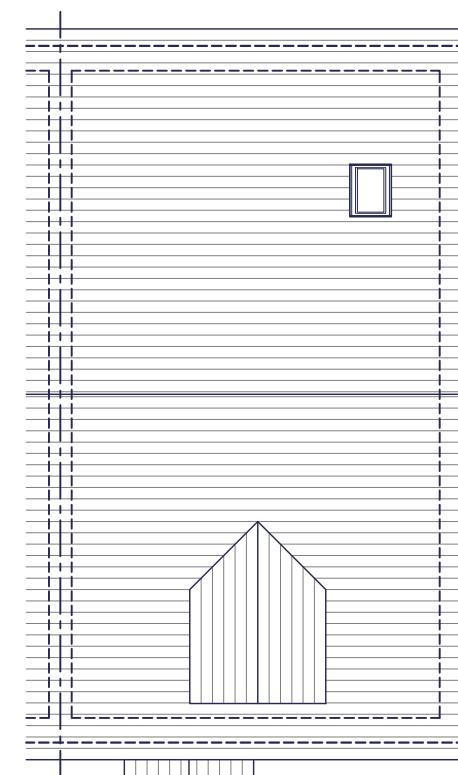

ROOF PLAN

HOUSE TYPE L367 - 3 BED / 6 PERSON HOUSE		
SPACE STANDARDS	REQUIRED	ACTUAL
FLOOR AREA	108.0 m ²	109.39 m ²
STORAGE	2.5 m ²	2.60 m ²
BEDROOM 1	11.5 m ²	17.61 m ²
BEDROOM 2	11.5 m ²	14.71 m ²
BEDROOM 3	11.5 m ²	13.40 m ²

 

Rev.	Date	Description	Drawn	Checked	
Client		Scale 1:100 @ A3	Drawn MCN	Checked DGP	
Project	South Wokingham, Phase R10.	Date March 2025	File P1914.L367.01		
Drawing Title	L367 Type - Style 4 Floor & Roof Plans	Drg.No. P1914.L367.103	Rev. -		Drawing Status PLANNING