





FRONT ELEVATION

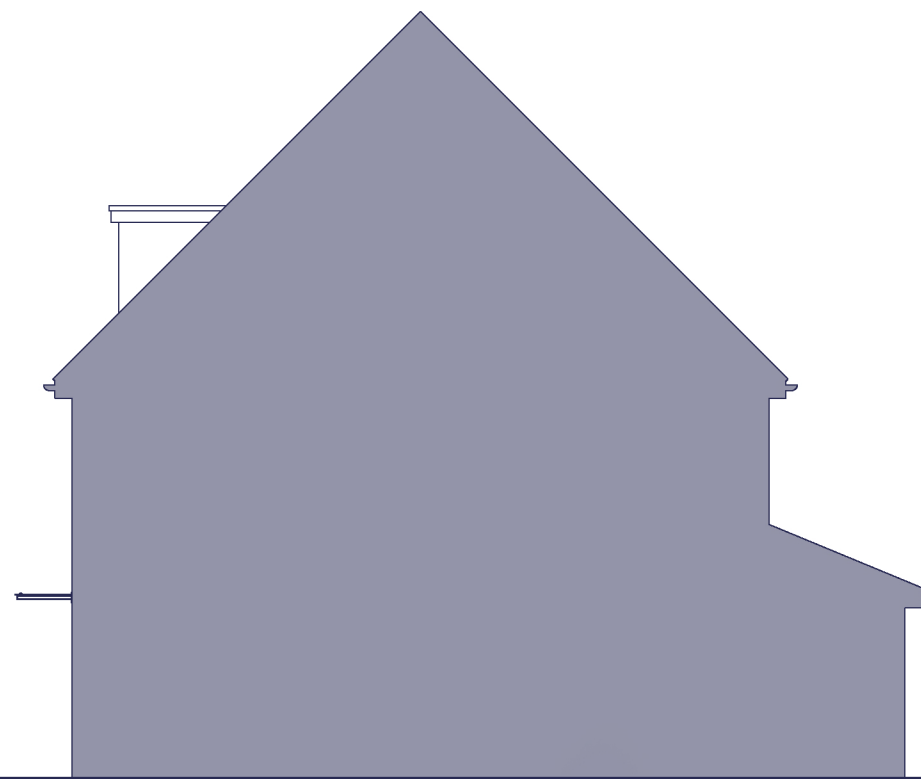

SIDE ELEVATION

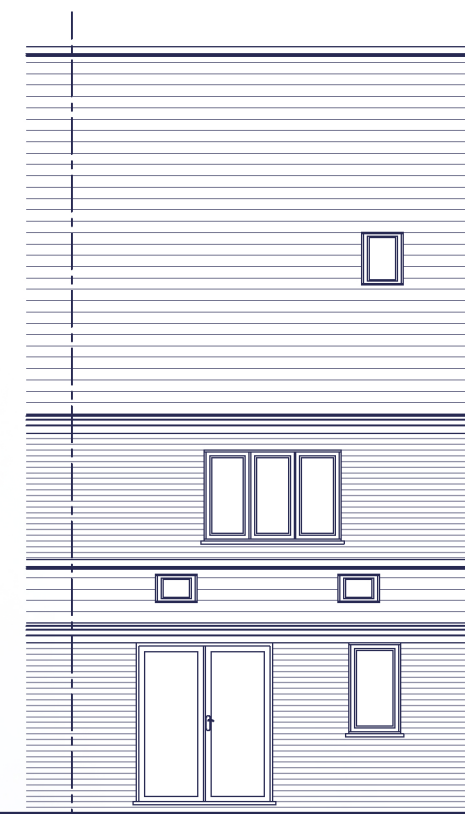


REAR ELEVATION



SIDE ELEVATION

PLOT 1068

FOR MATERIAL COLOURS, PLEASE REFER TO
STREETSCENES AND LAYOUTS.

 

Rev.	Date	Description	Drawn	Checked
			MCN	DGP
Client Miller Homes				
Project South Wokingham, Phase R10.			Scale 1:100 @ A3	
Drawing Title L368 Type - Style 1 Elevations - Render			Date Jan 2025	
			File P1914.L368.01	
			Drg.No. P1914.L368.103	
			Rev. A	
			Drawing Status	PLANNING

aap
architecture

AAP Architecture Ltd
Unit A, Monument Business Centre, Monument Way East, Woking, Surrey GU21 5LG
T 01483 727345 E projects@aap-arc.co.uk W aap-arc.co.uk

Under the Intellectual Property Act 2014, this drawing is the copyright of AAP Architecture Ltd.