


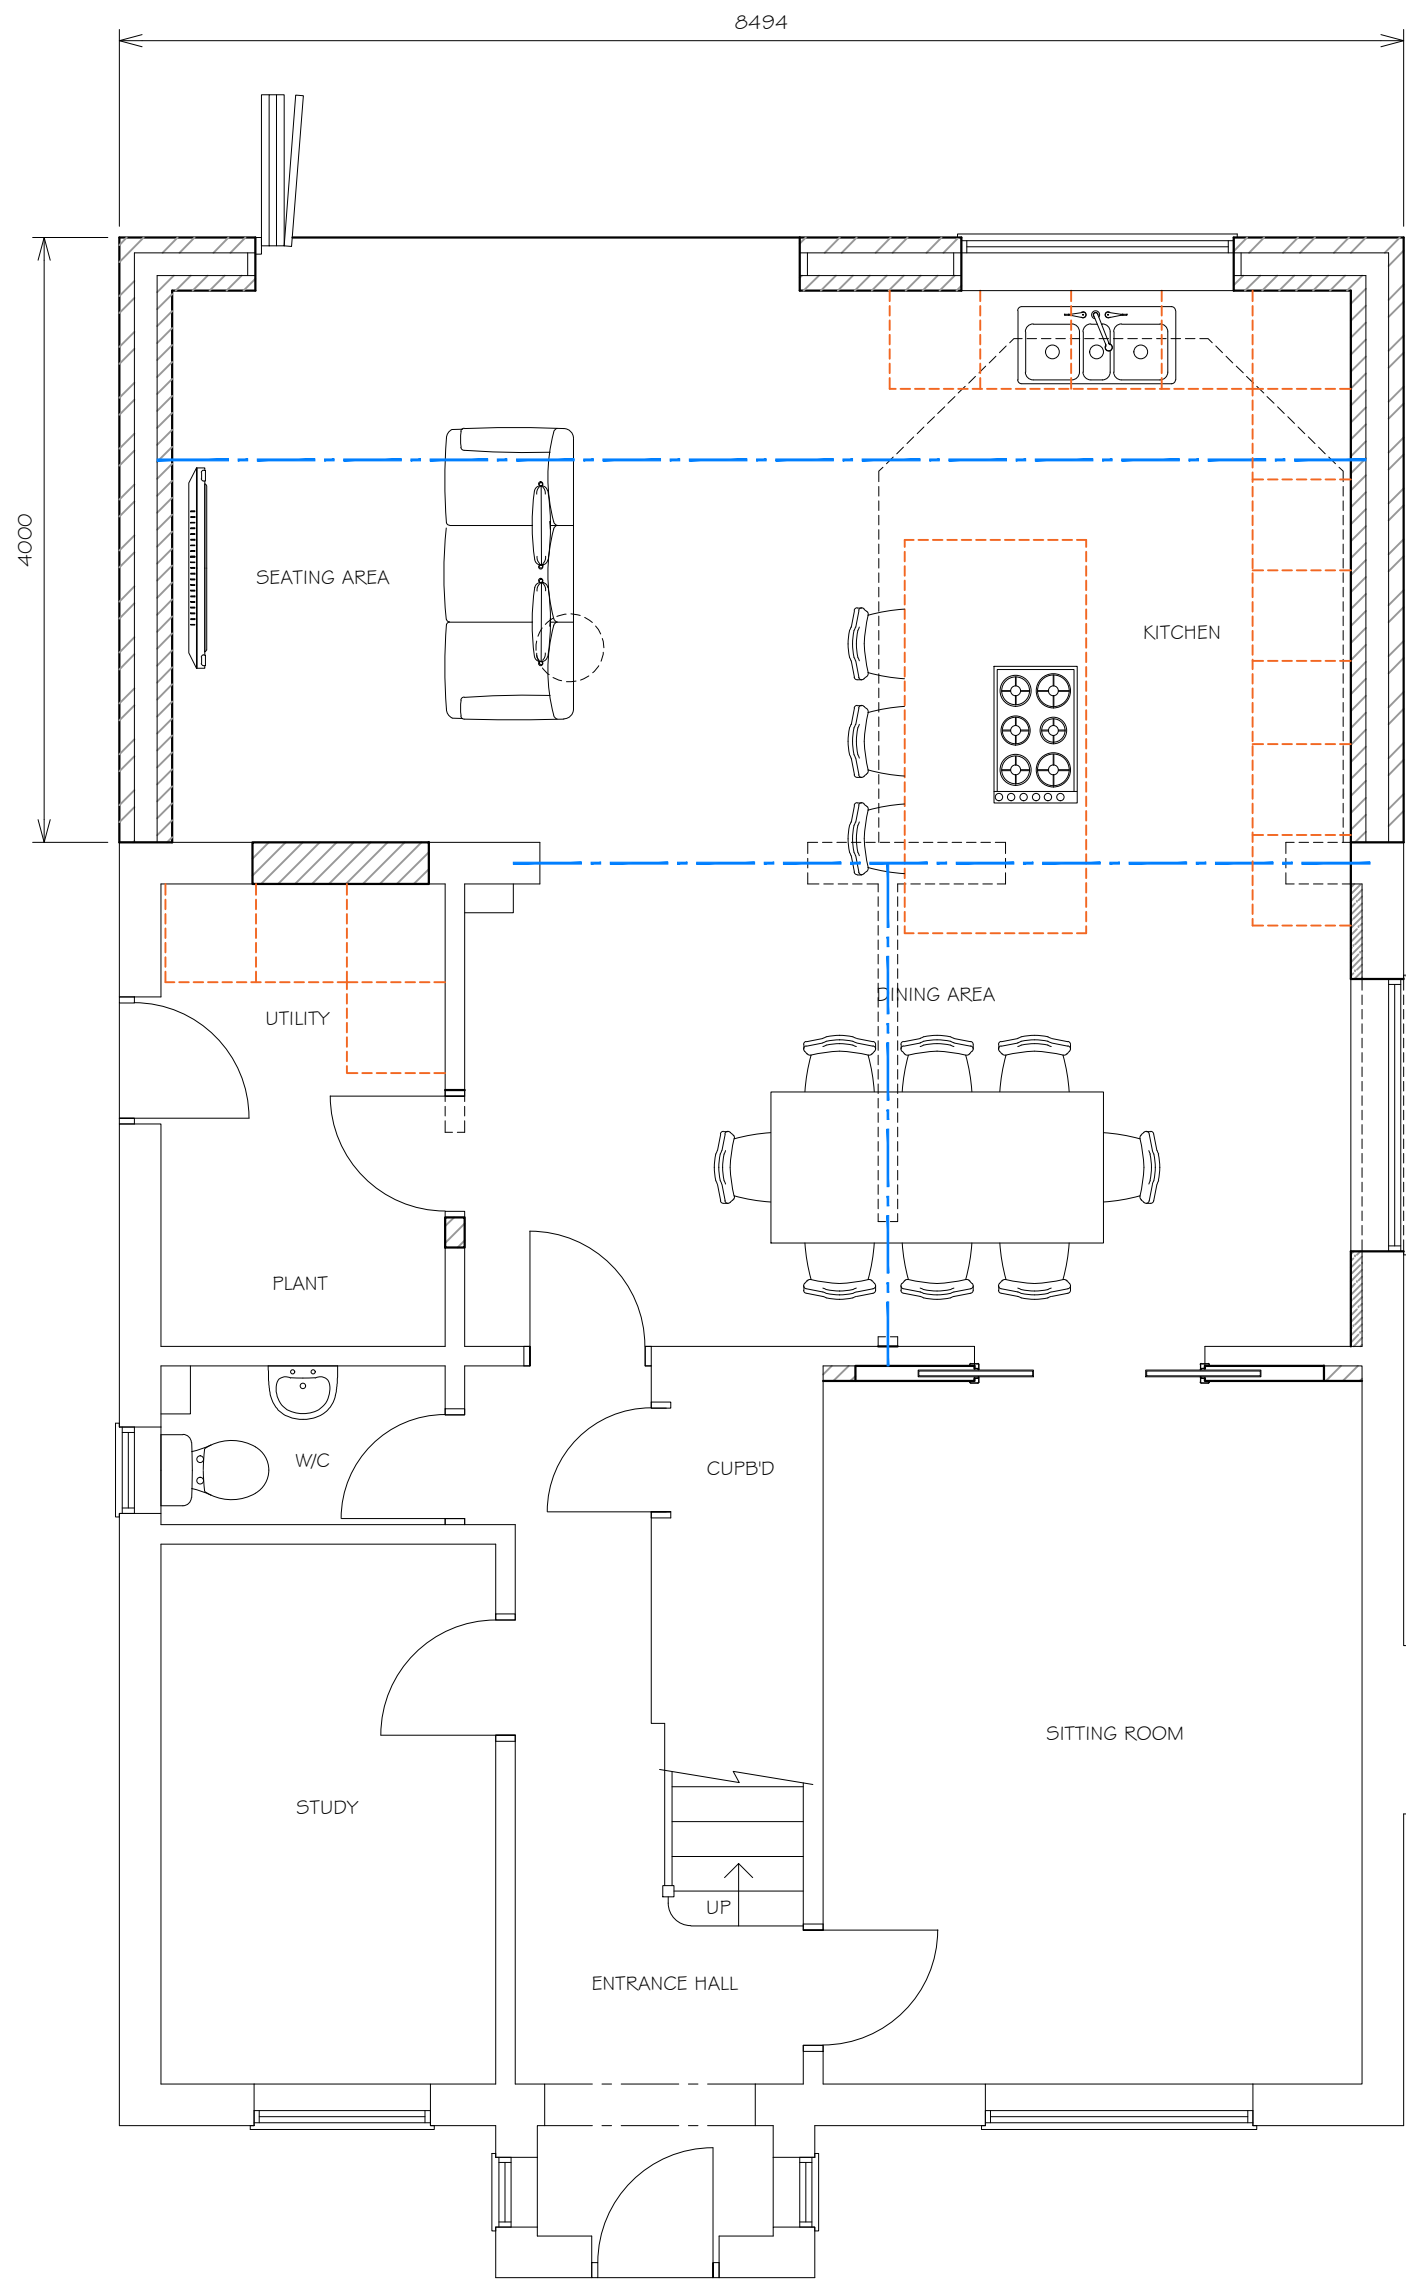


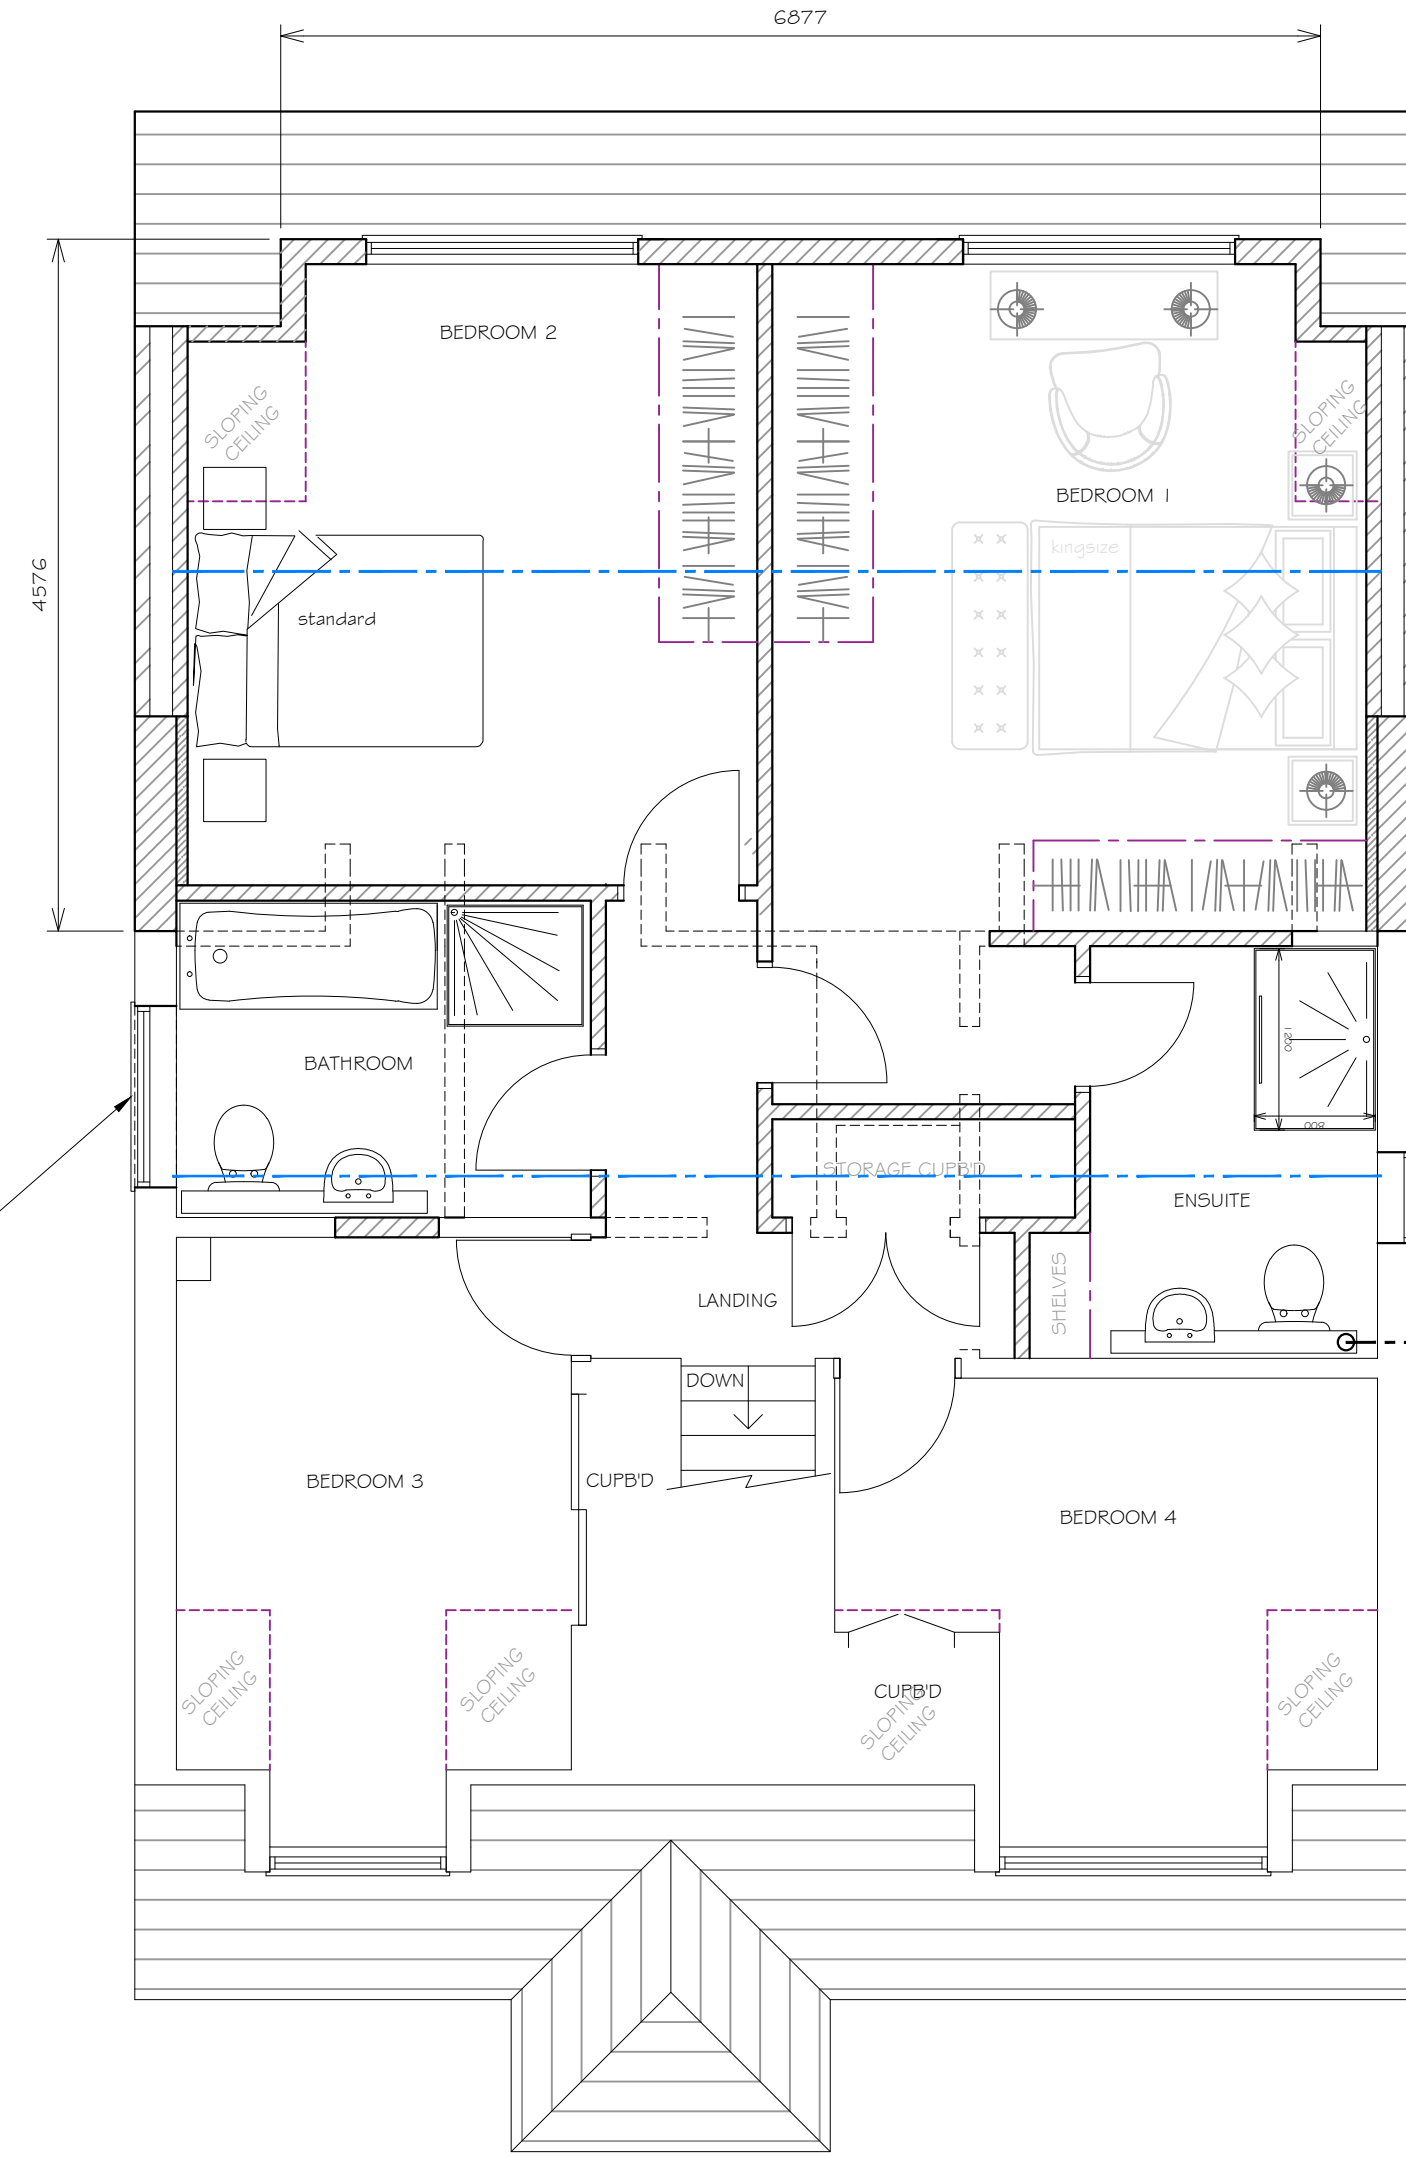



PROPOSED GROUND FLOOR PLAN

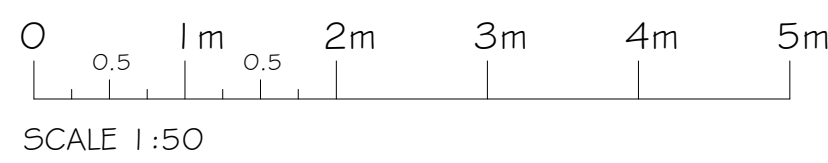

PROPOSED FIRST FLOOR PLAN

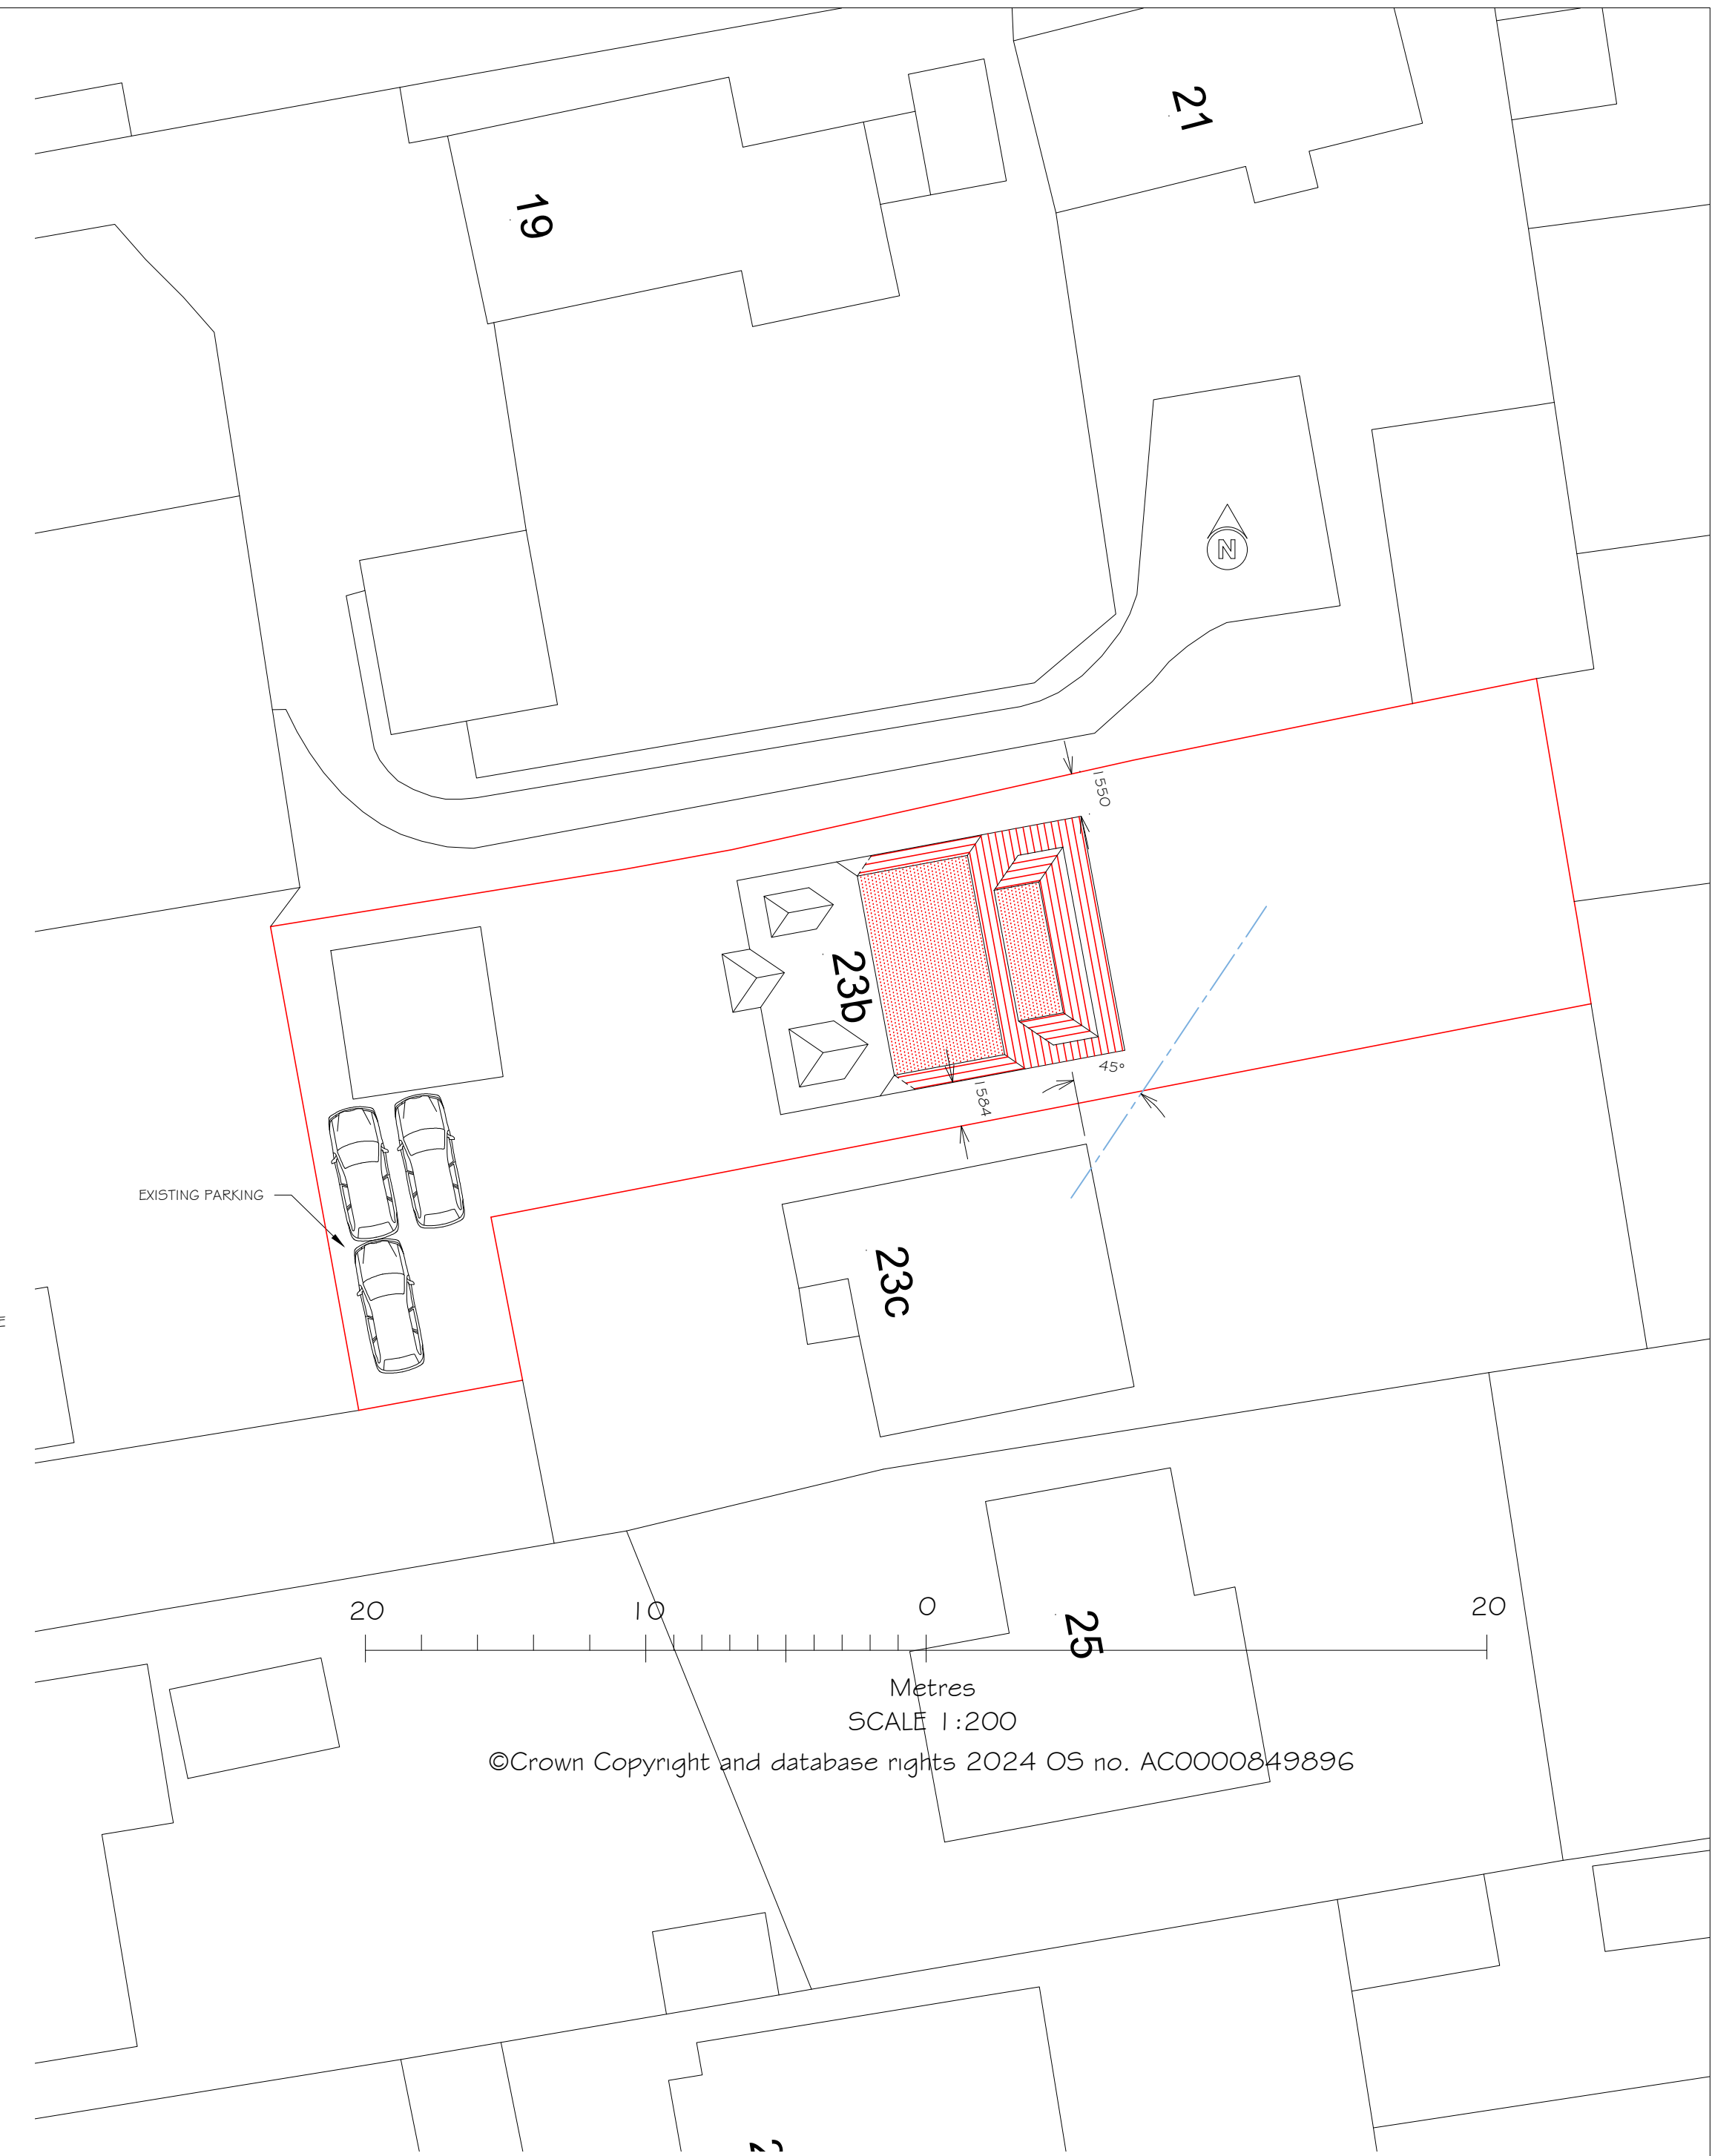

PROPOSED FRONT ELEVATION

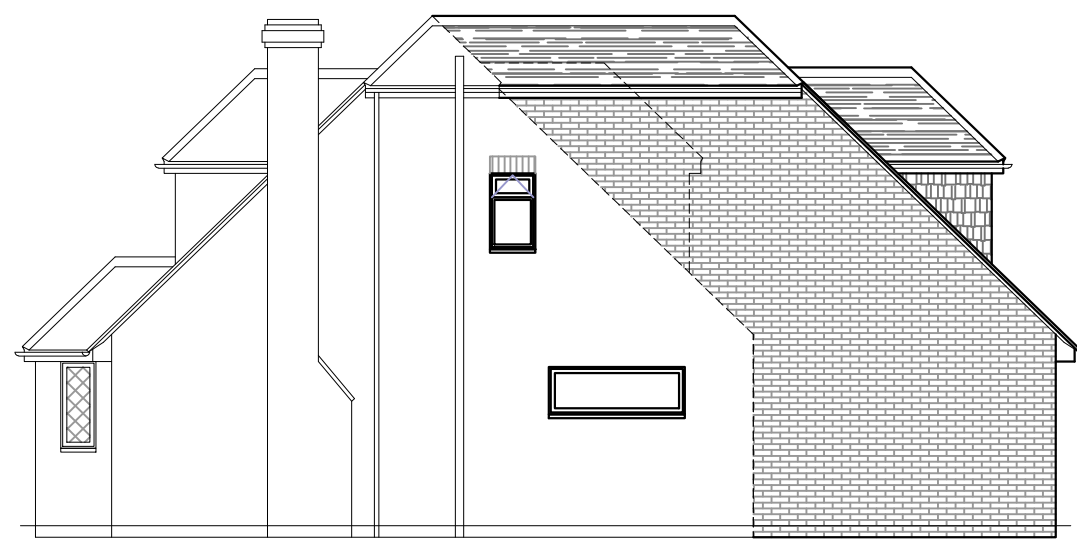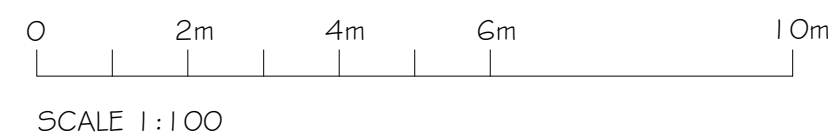

PROPOSED SIDE ELEVATION



PROPOSED REAR ELEVATION



PROPOSED SIDE ELEVATION

MATERIALS TO BE A BEST MATCH TO EXISTING

- EXISTING STRUCTURE
- PROPOSED STRUCTURE
- REMOVED STRUCTURE
- POSSIBLE STEEL BEAMS
- POSSIBLE KITCHEN PLAN

PROJECT
PROPOSED TWO STOREY
REAR EXTENSION AT:
23B PINE DRIVE
FINCHAMPSTEAD
RG40 3LD

TITLE
PROPOSED FLOOR PLANS, ELEVATIONS
& ROOF PLAN



Cranford Design Ltd
Architectural Services,
CAD Design & Draughting

DATE
MAY 2024

Tel: 01252 872657
Mob: 07525 064570
E-mail: info@cranforddesign.co.uk
Website: www.cranforddesign.co.uk
Centaur House
Ancells Business Park, Ancells Road
Fleet GU51 2UJ

SCALE
SEE DRAWING

DRAWING NUMBER

D2940-02

A1 PAPER SIZE

A

These plans must not be acted upon until the appropriate planning and building regulation approvals have been granted. Should the works be undertaken prior to the above approvals being in place it is done so entirely at the clients own risk.