




side elevation

front elevation

side elevation

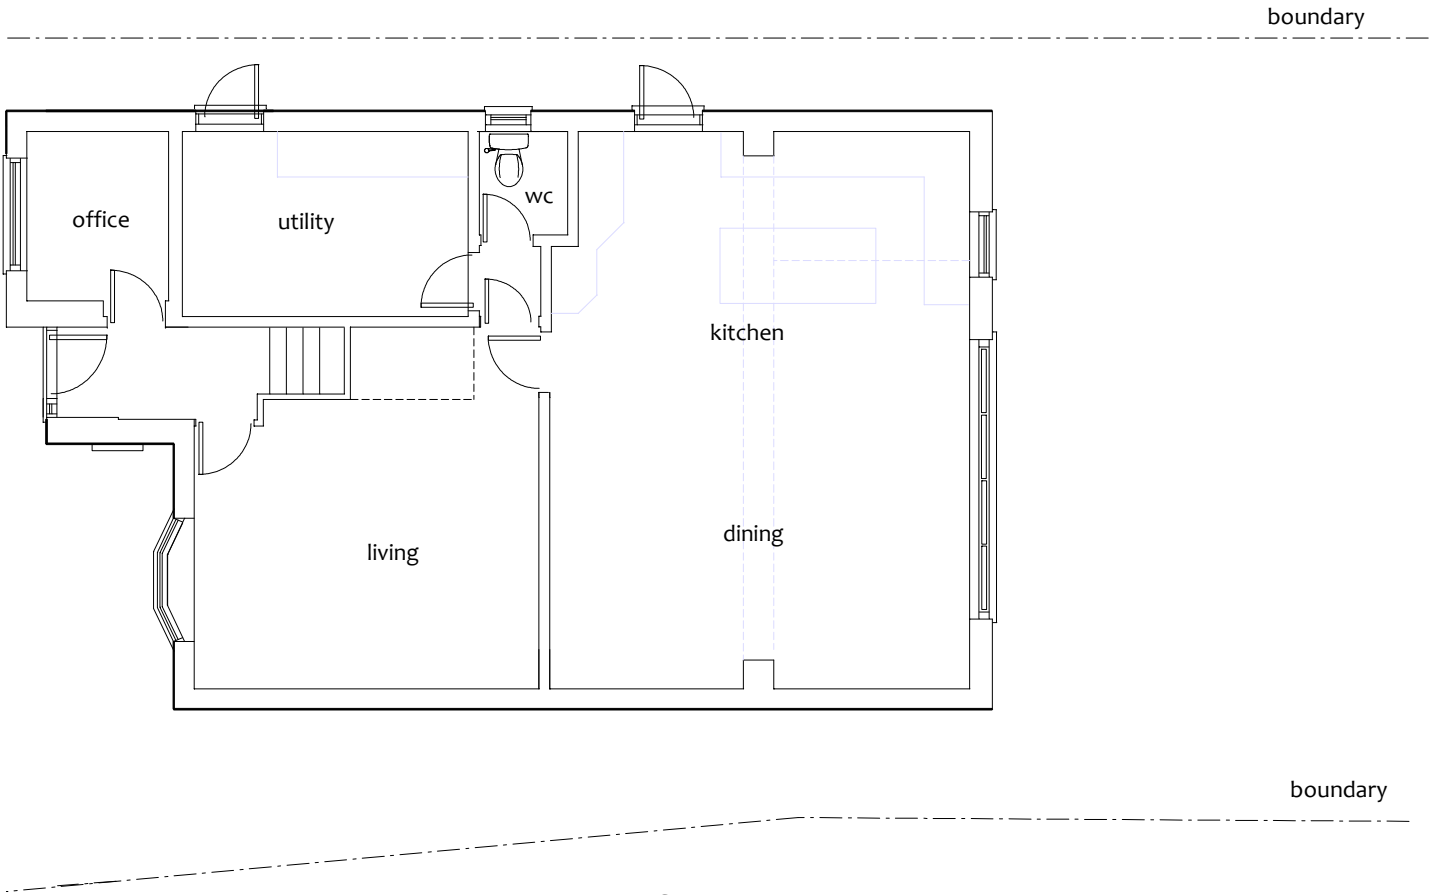

existing ground floor plan



rear elevation

ISSUE A INTRO 18/12/2025		Client		Curtis Mitchell	
Project		Proposed single storey front extension at 5 Lidstone Close RG6 4JZ		Scale 1:100	Date: Dec 2025
Drawing title		Existing plans and elevations		Drg No	3251-1