





side elevation

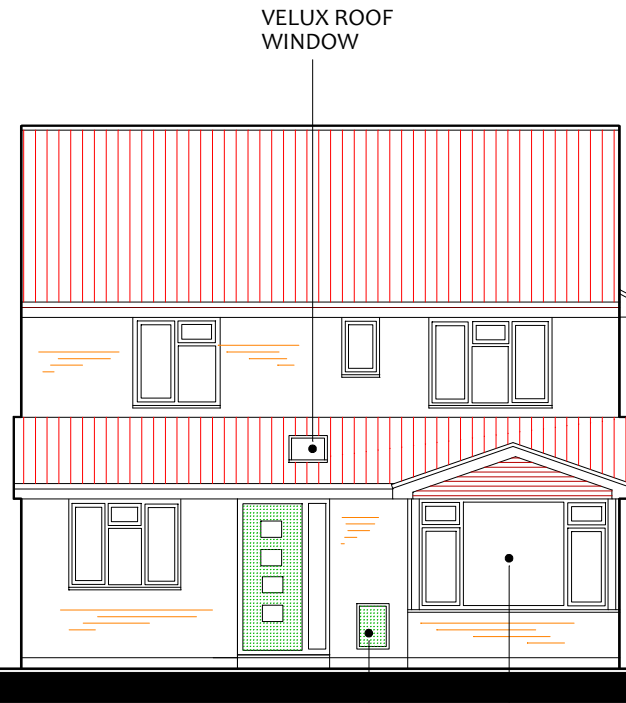

front elevation

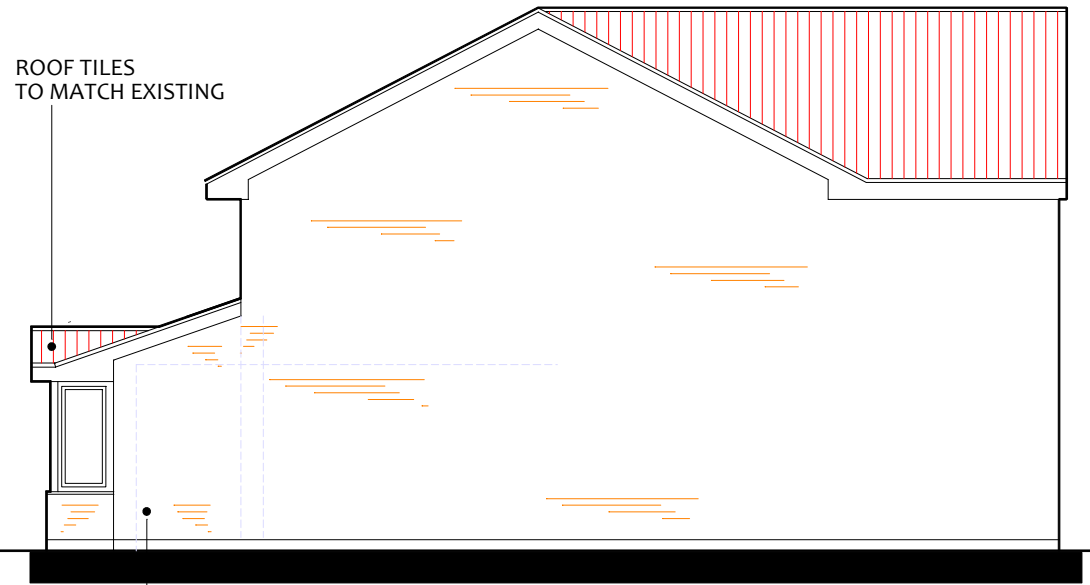

side elevation


RE LOCATE METER ENCLOSURE

ROOF TILES TO MATCH EXISTING

FACING BRICK WORK TO MATCH EXISTING

WINDOWS TO MATCH EXISTING

boundary

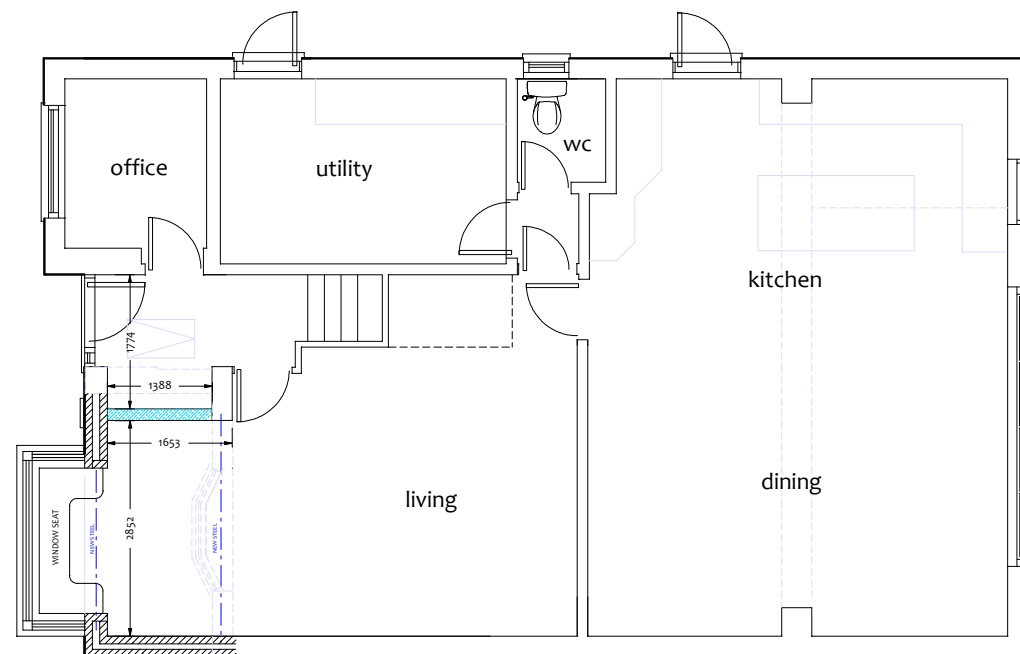

proposed ground floor plan



rear elevation

ISSUE A INTRO 18/12/2025

Project
Proposed single storey front extension at
5 Lidstone Close RG6 4JZ

Drawing title
Proposed plans and elevations

Client
Curtis Mitchell

Scale 1:100 Date: Dec 2025

Drg No
3251-2