
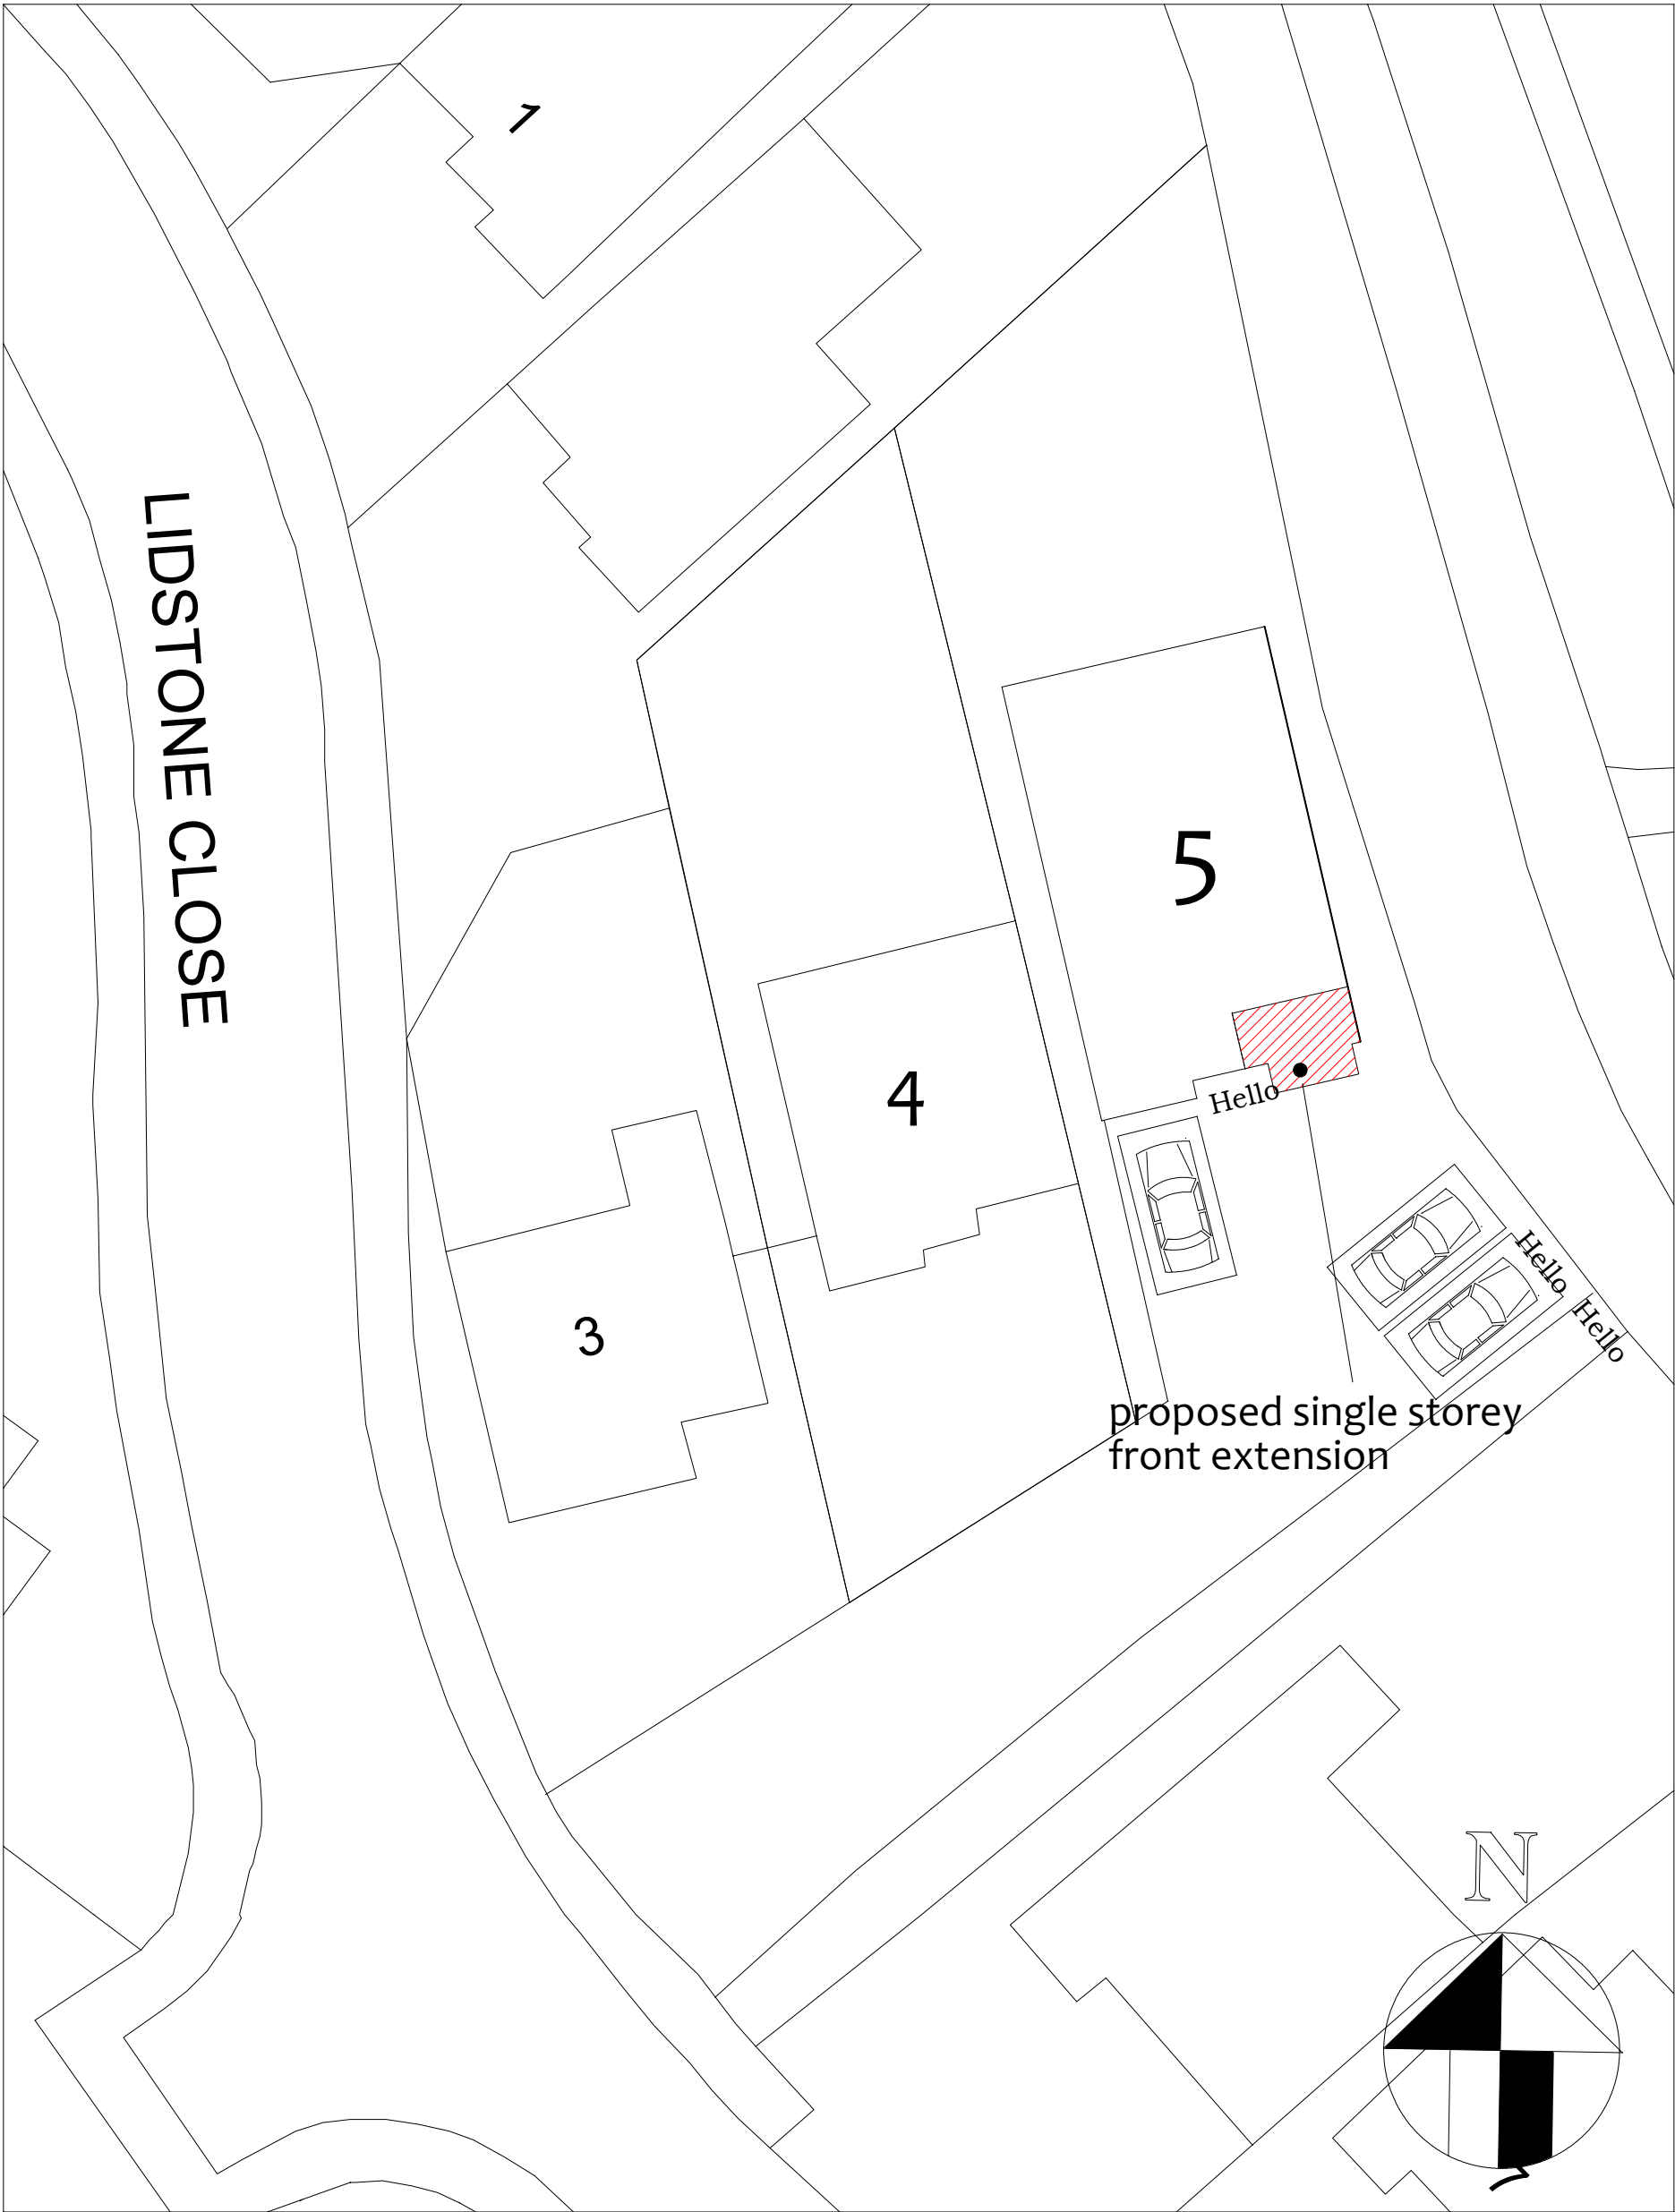


20 metres

 

Serial number: 98770 /

Crown copyright and database right 2016
Ordnance Survey licence 100048957
Reproduction in whole or in part is prohibited
without the prior permission of Ordnance Survey

ISSUE A INTRO 18/12/2025		Client		Curtis Mitchell	
Project		Scale :1:200		Date:	
Proposed single storey front extension at 5 Lidstone Close RG6 4JZ				Dec 2025	
Drawing title		Site Plan / parking plan		Drg No	
				3251-10	