


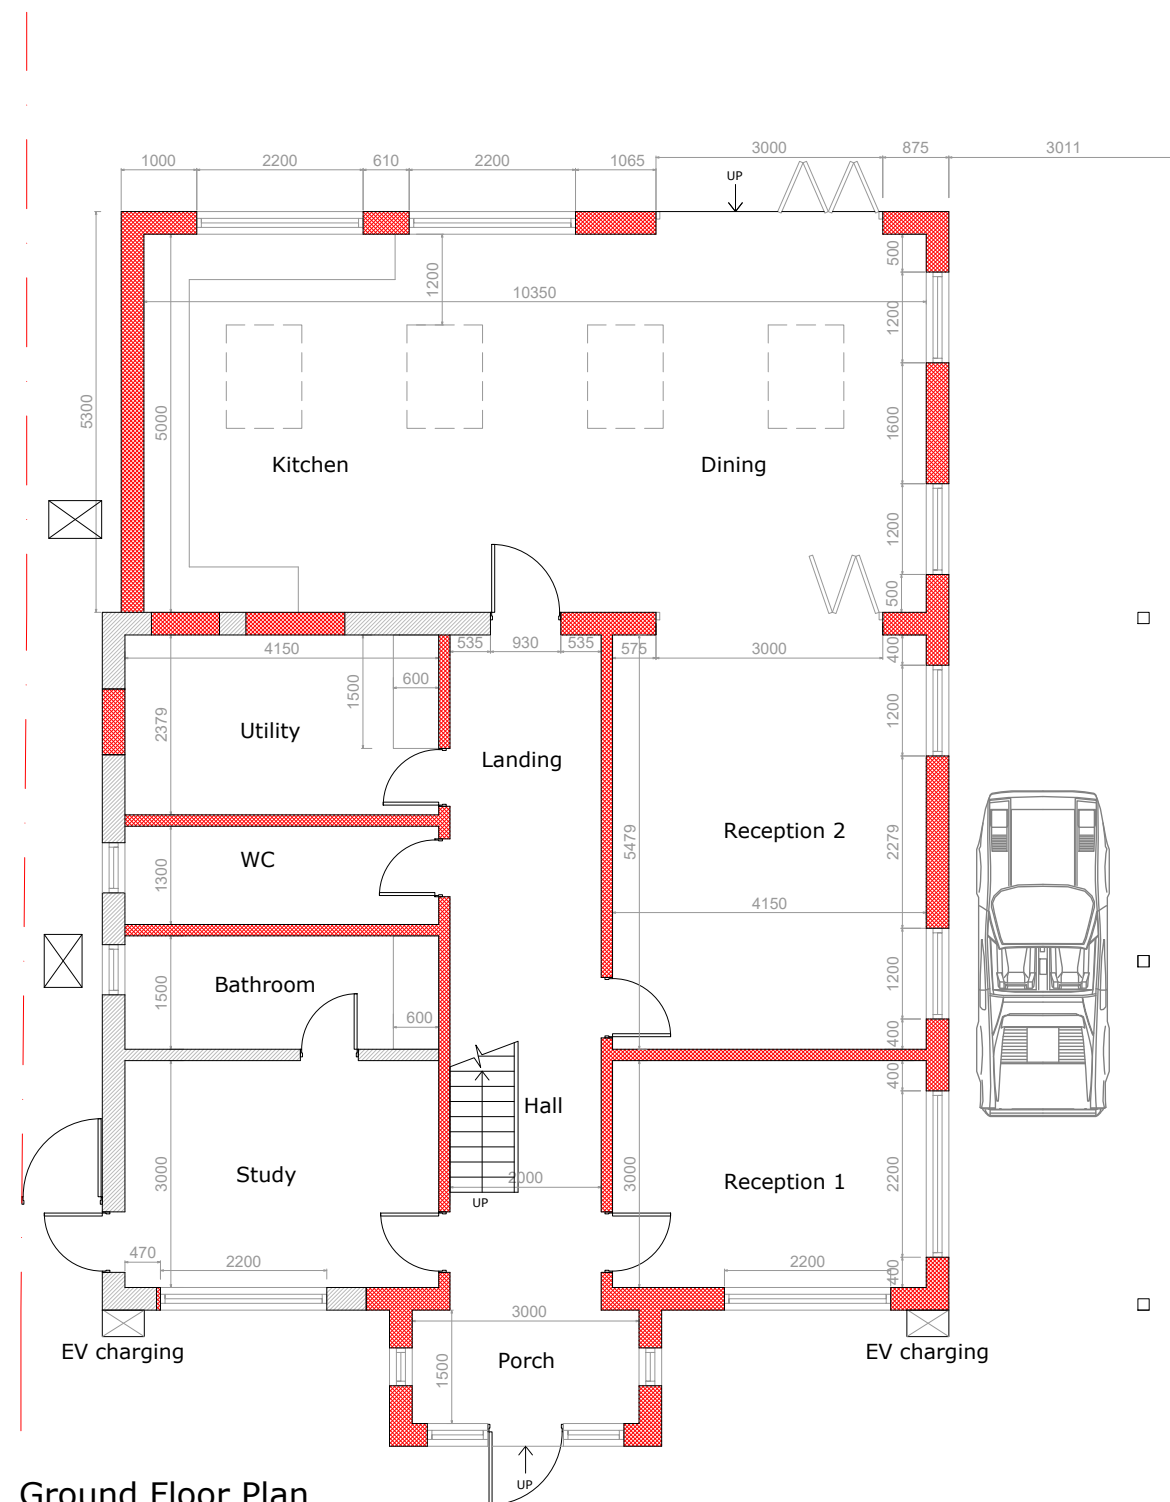

Ground Floor Plan

Floor to ceiling height 2500



First Floor Plan



- Notes
1. All materials to match existing unless otherwise noted.
 2. Do not scale for the construction purposes.
 3. The contractor must verify all dimension on site prior to commencement of works.
 4. This document is copyright of the originator and must be treated as confidential.

Project
20 Culver Lane,
Reading, RG6 2DT

Drawing title
Proposed Ground and
First Floor

Drawing no
11

Rev
-

Scale
1:100 @ A3

Date
Dec 2025



1 Right Plan
1rightplan@gmail.com
07955 449 285