


NINE MILE RIDE

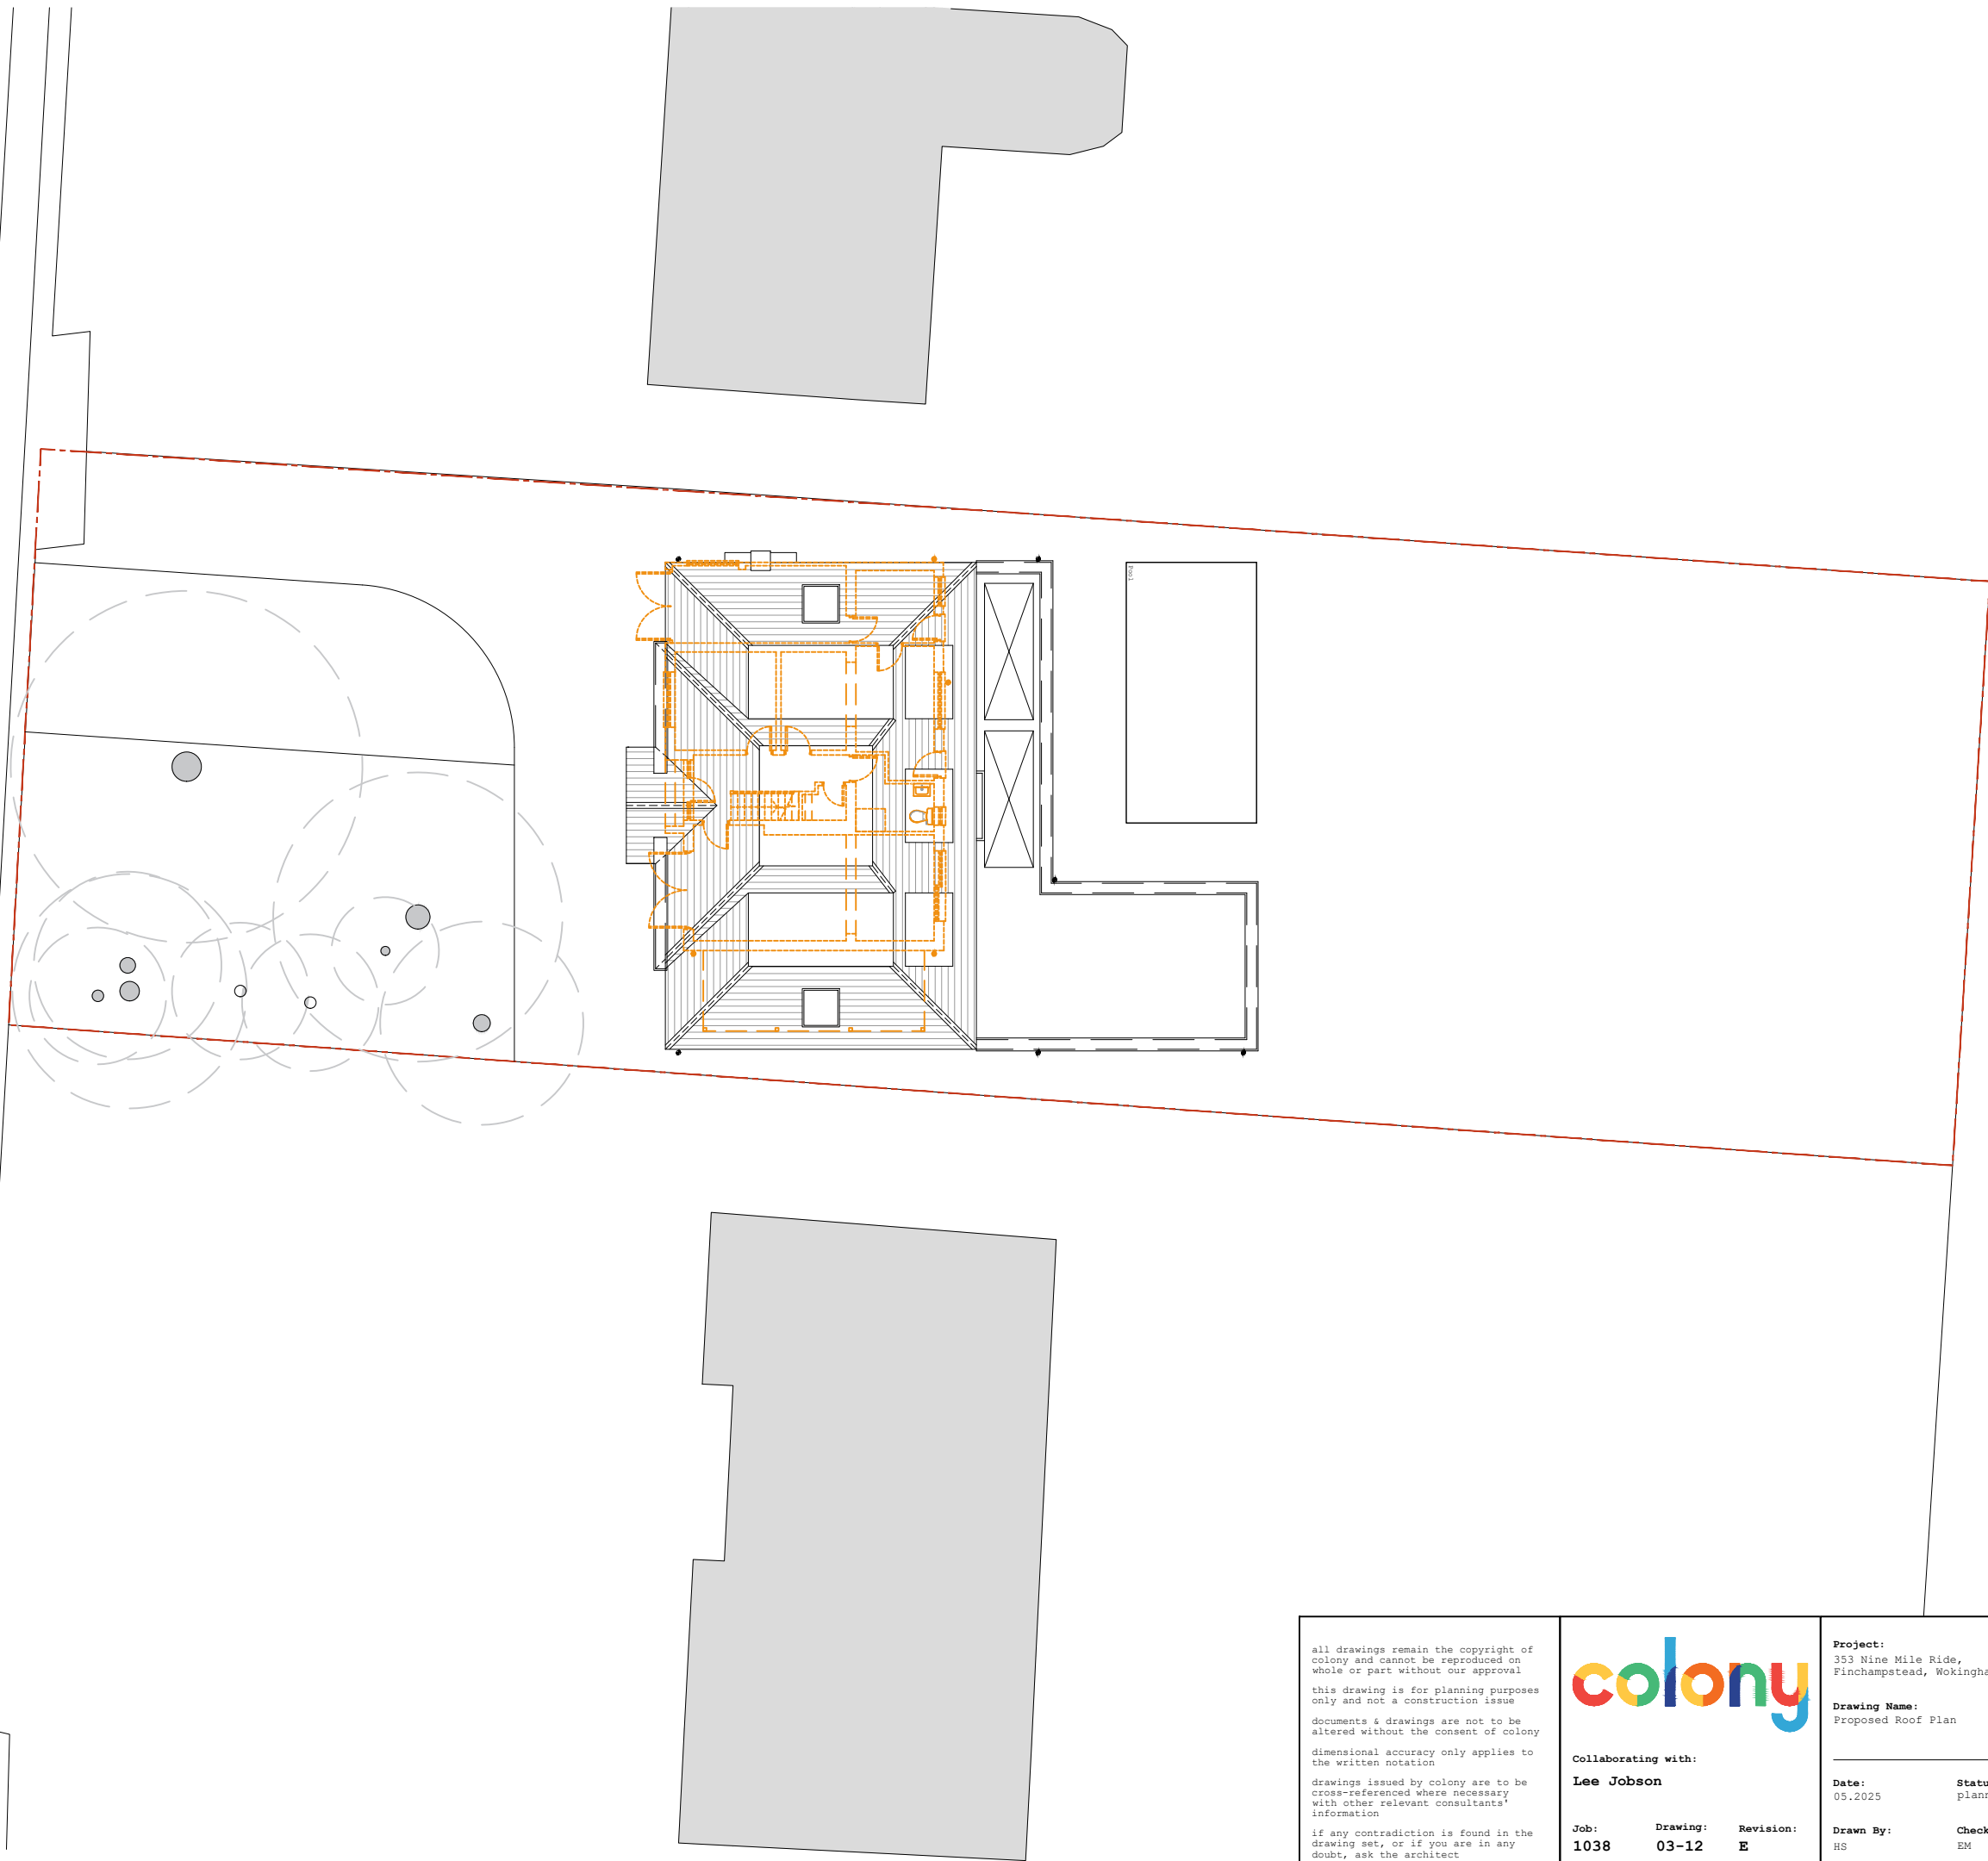

all drawings remain the copyright of colony and cannot be reproduced on whole or part without our approval this drawing is for planning purposes only and not a construction issue documents & drawings are not to be altered without the consent of colony dimensional accuracy only applies to the written notation drawings issued by colony are to be cross-referenced where necessary with other relevant consultants' information if any contradiction is found in the drawing set, or if you are in any doubt, ask the architect		Project: 353 Nine Mile Ride, Finchampstead, Wokingham, RG40 3NH Drawing Name: Proposed Roof Plan	 Colony Architects Ltd. The Wine Store, Brewery Court, Theale, Reading, RG7 5AJ +44 (0)118 380 0328 hello@colonyarchitects.com colonyarchitects.com	
	Collaborating with: Lee Jobson	Date: 05.2025 Status: planning		
	Job: 1038 Drawing: 03-12 Revision: E	Drawn By: HS Checked By: EM		
	NOTES			