
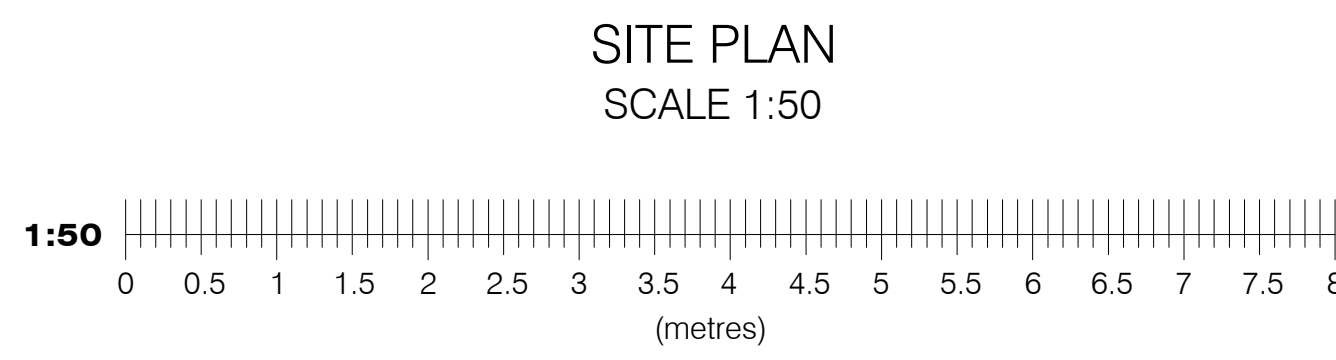


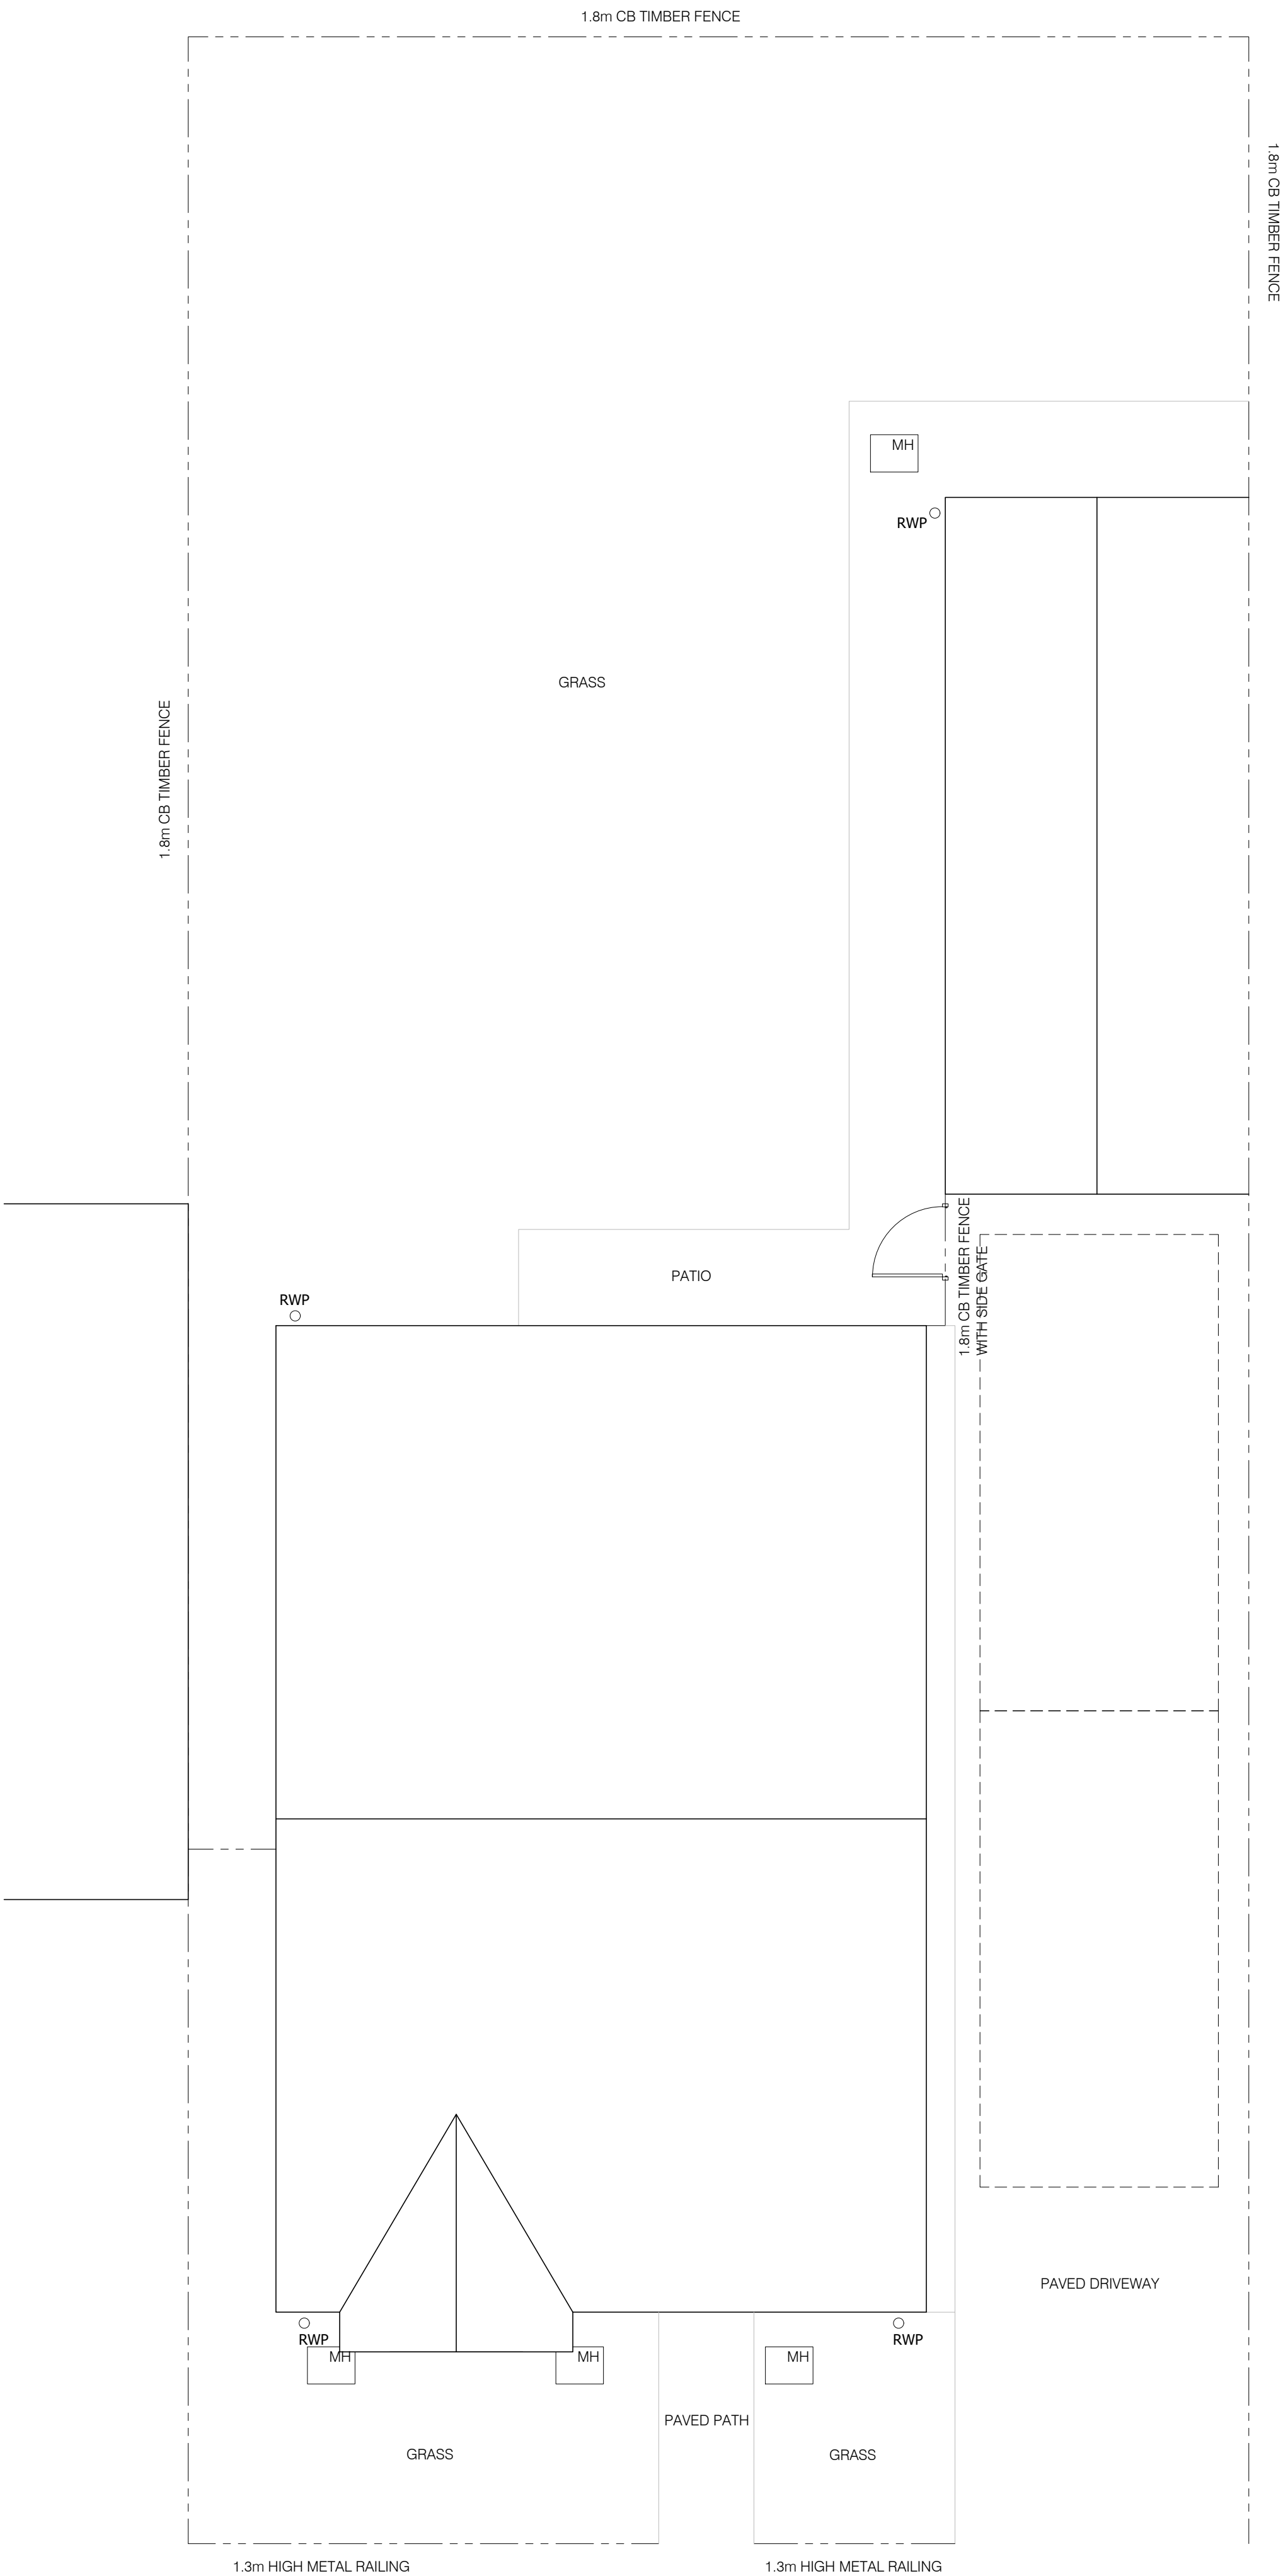

NOTES:

- THIS DRAWING IS TO BE READ IN CONJUNCTION WITH ALL RELEVANT ARCHITECTS, SUB-CONTRACTORS AND ARCHITECTURAL DRAWINGS.
- THIS DRAWINGS REMAINS THE COPYRIGHT OF JETARCH DESIGN LTD AND MAY NOT BE SHARED OR REPRODUCED WITHOUT THEIR KNOWLEDGE

100 Berkshire Place
Winnersh Triangle
Wokingham, Berkshire RG41 5RD
Tel: 07787296792
email: info@jetarchdesign.co.uk

Client

MR MEHTA

Property:

20 KENNEDY PLACE
WOKINGHAM
RG40 1LG

Drawing Title:

DETAILS OF EXISTING
SITE PLAN

Rev.	Date	Revisions

Drawing No.	Rev.
A1/424/01	

Plot Date: NOV 24

Scale 1:50 @ A1

Date	NOV 24	Drawn	JT
------	--------	-------	----