
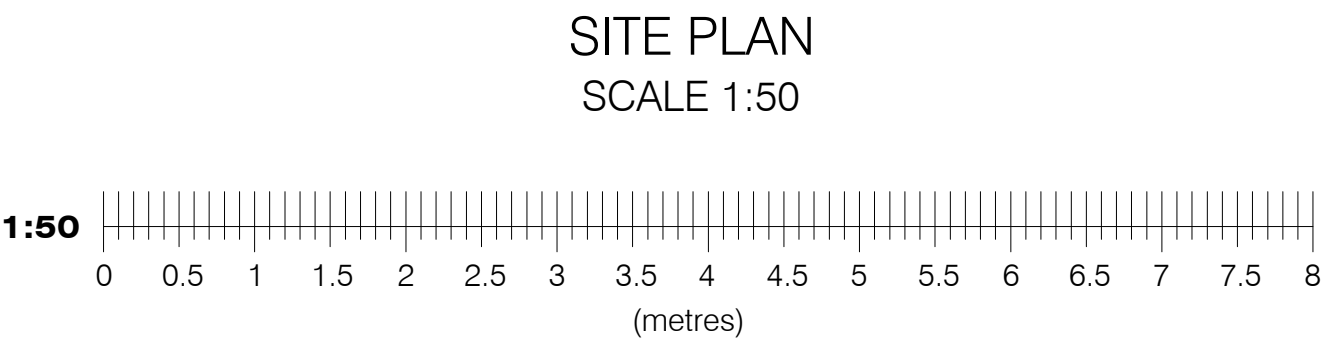
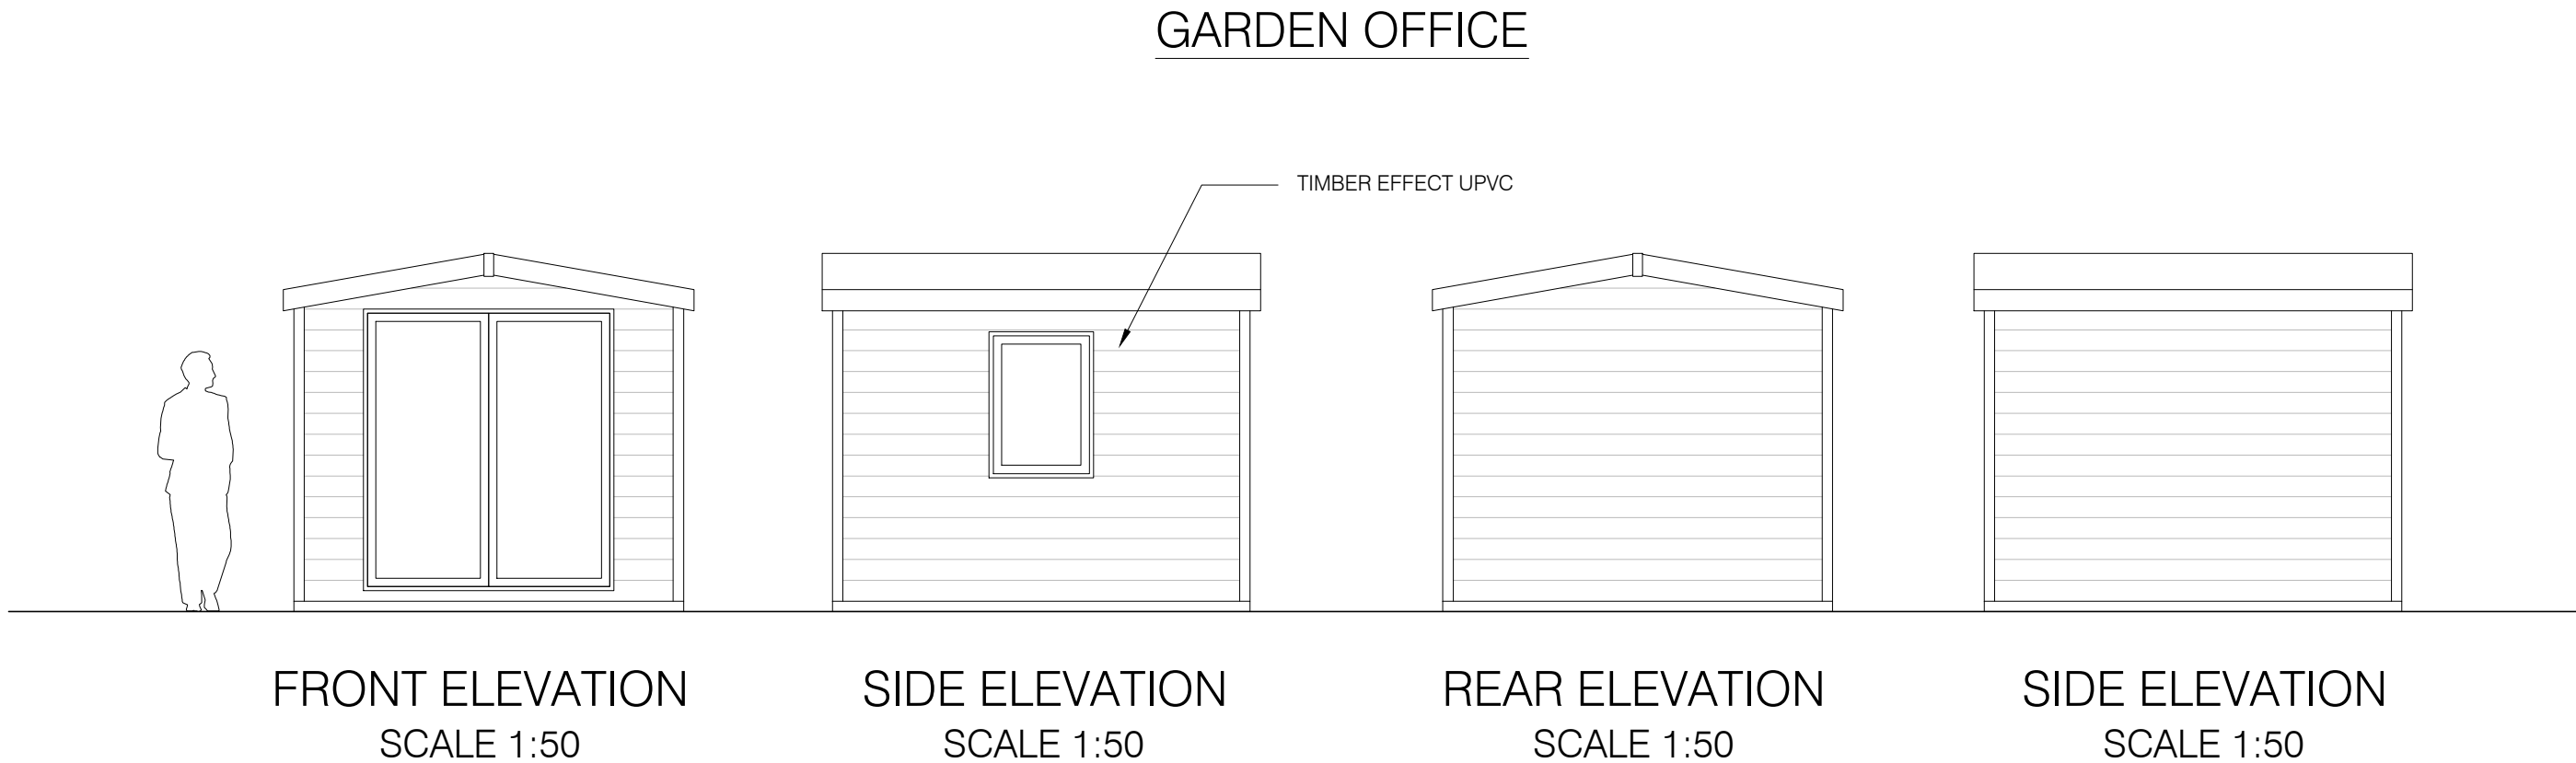
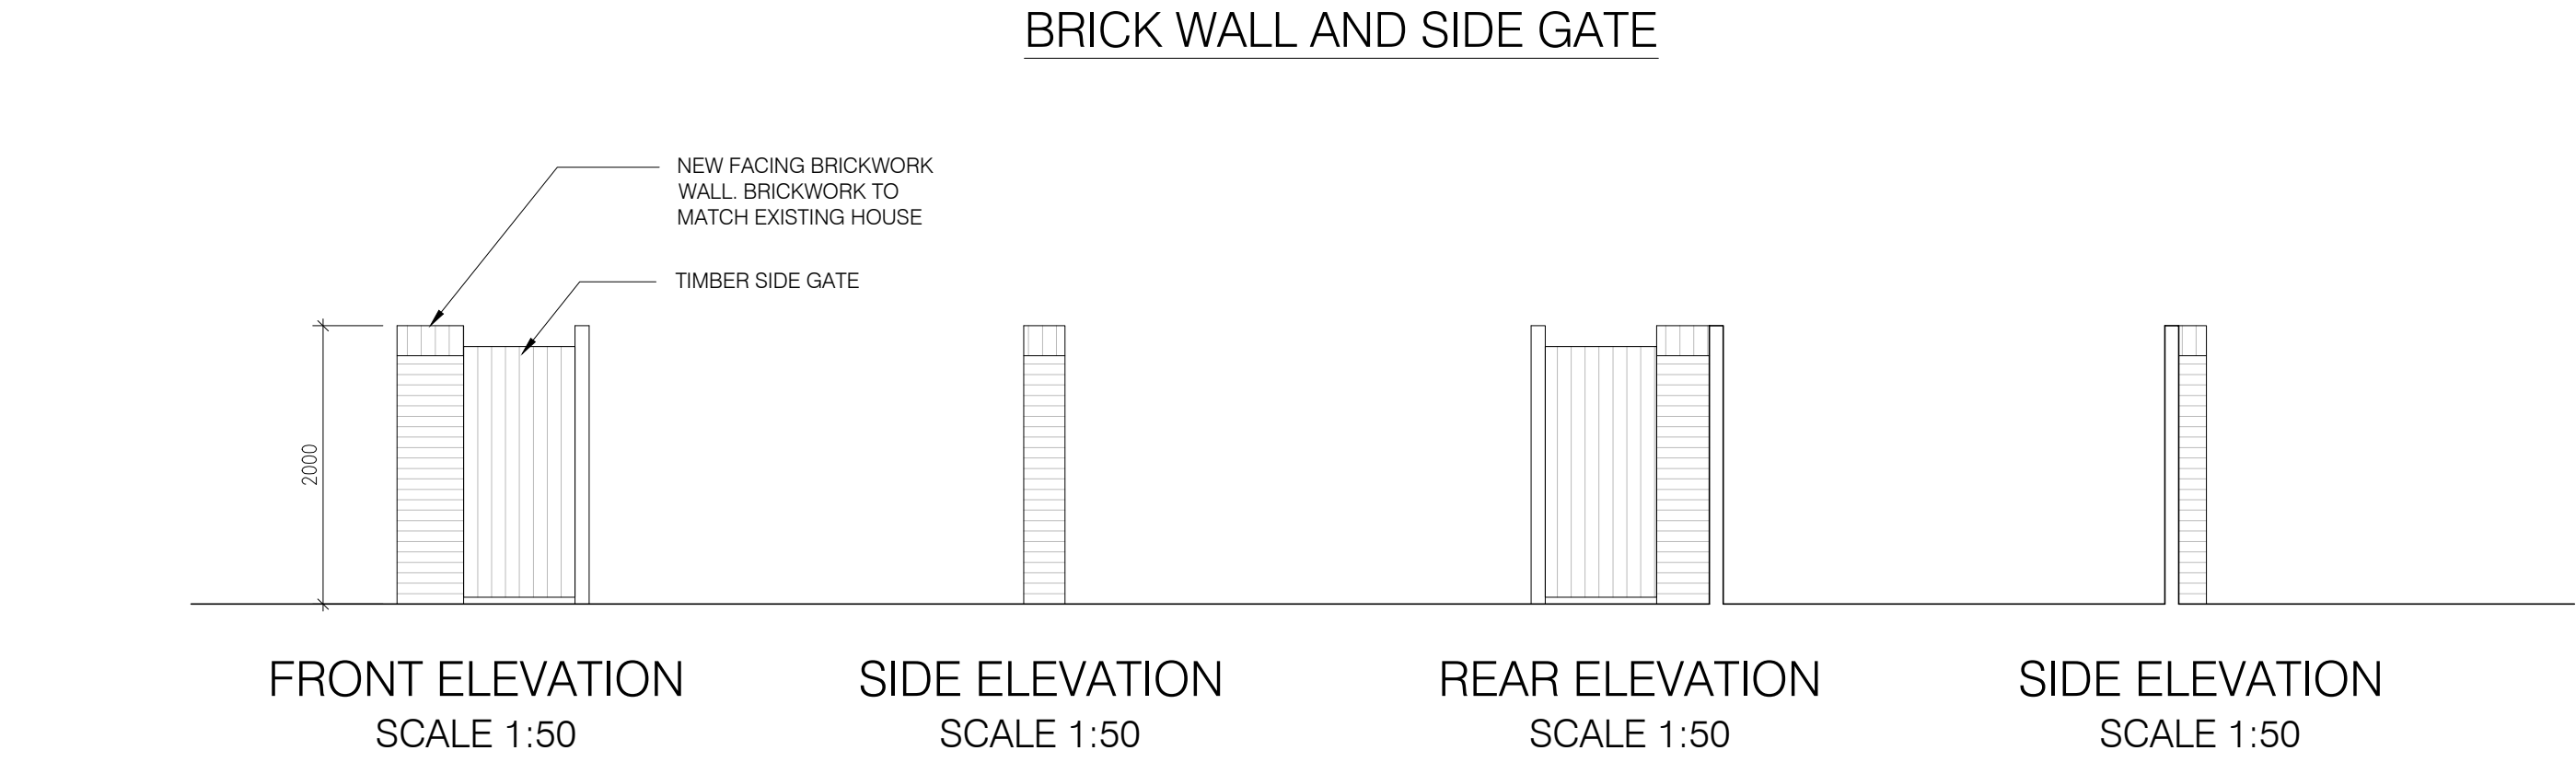


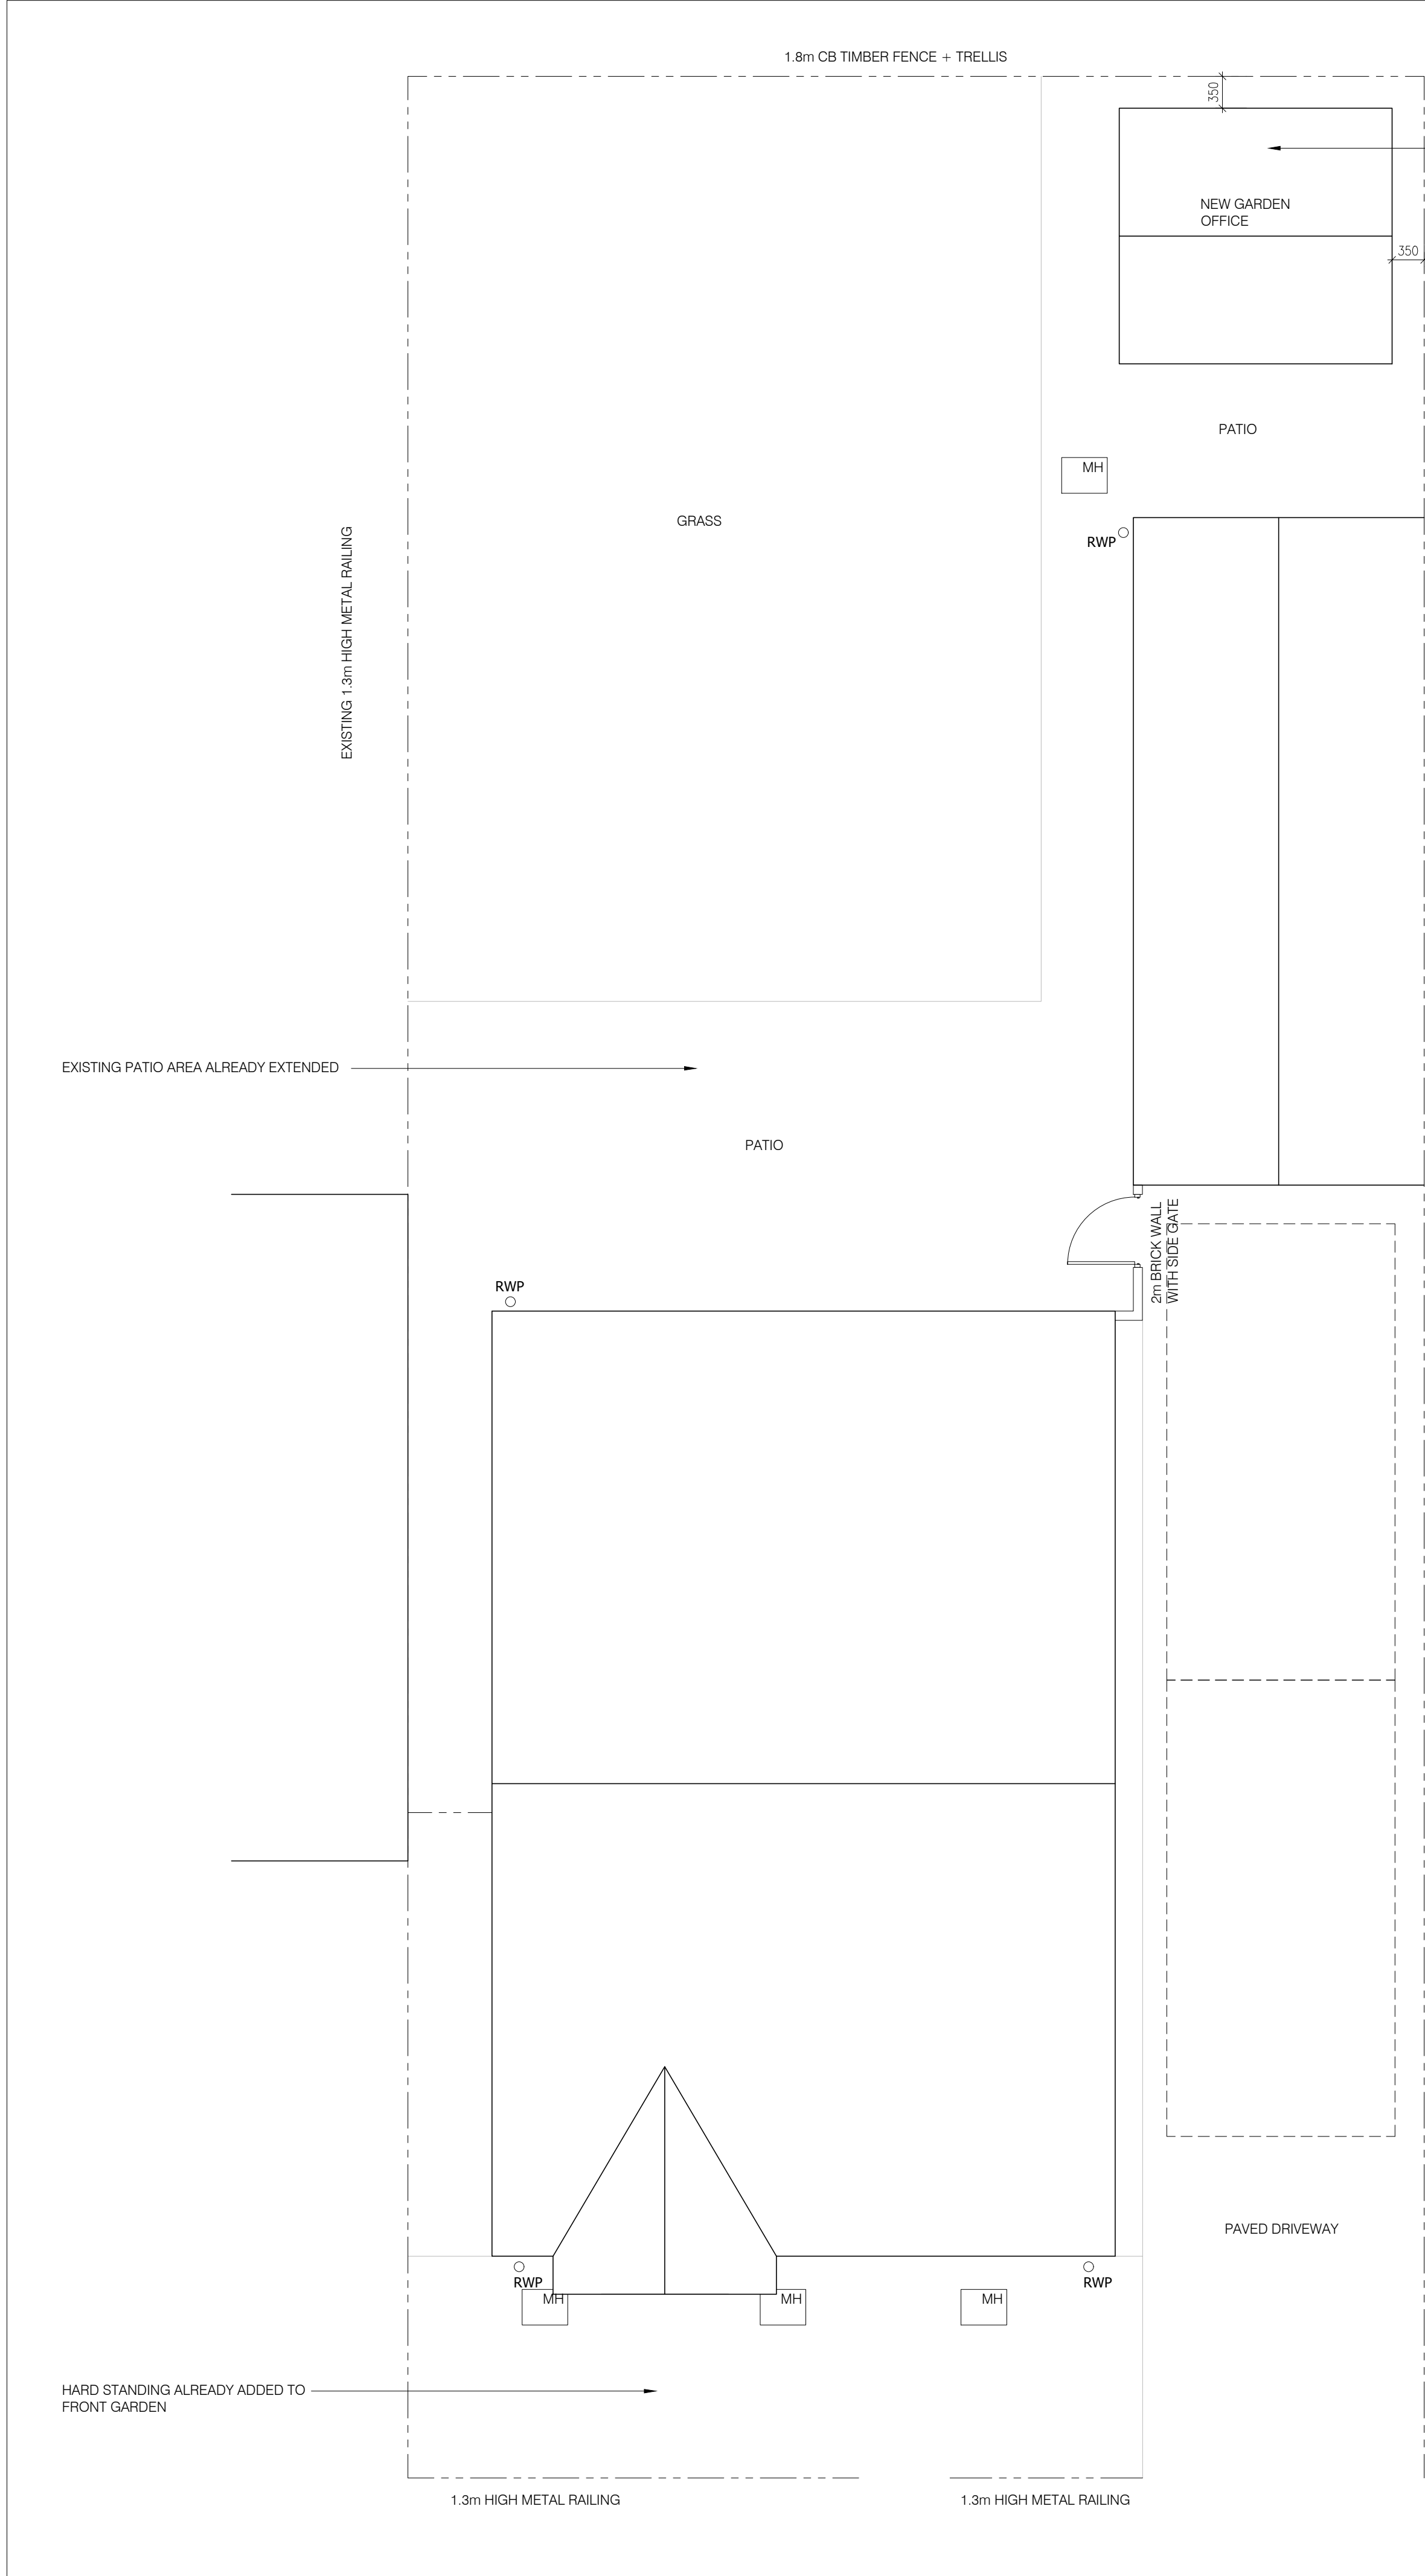

NOTES:

- THIS DRAWING IS TO BE READ IN CONJUNCTION WITH ALL RELEVANT ARCHITECTS, SUB-CONTRACTORS AND ARCHITECTURAL DRAWINGS.
- THIS DRAWINGS REMAINS THE COPYRIGHT OF JETARCH DESIGN LTD AND MAY NOT BE SHARED OR REPRODUCED WITHOUT THEIR KNOWLEDGE

JET ARCH DESIGN

100 Berkshire Place
Winnersh Triangle
Wokingham, Berkshire RG41 5RD
Tel: 07787296792
email: info@jetarchdesign.co.uk

Client	MR MEHTA	
Property:	20 KENNEDY PLACE WOKINGHAM RG40 1LG	
Drawing Title:	PART-RETROSPECTIVE PART PROPOSED SITE PLAN & ELEVATIONS	

Rev.	Date	Revisions

Drawing No.	A1/424/02	Rev.
Plot Date:	NOV 24	
Scale	1:50 @ A1	
Date	NOV 24	Drawn JT