


BIMcloud: labndon - BIMcloud Software as a Service/LA London/1168 Project Conway - Staff Village 11/06/2026 17:15

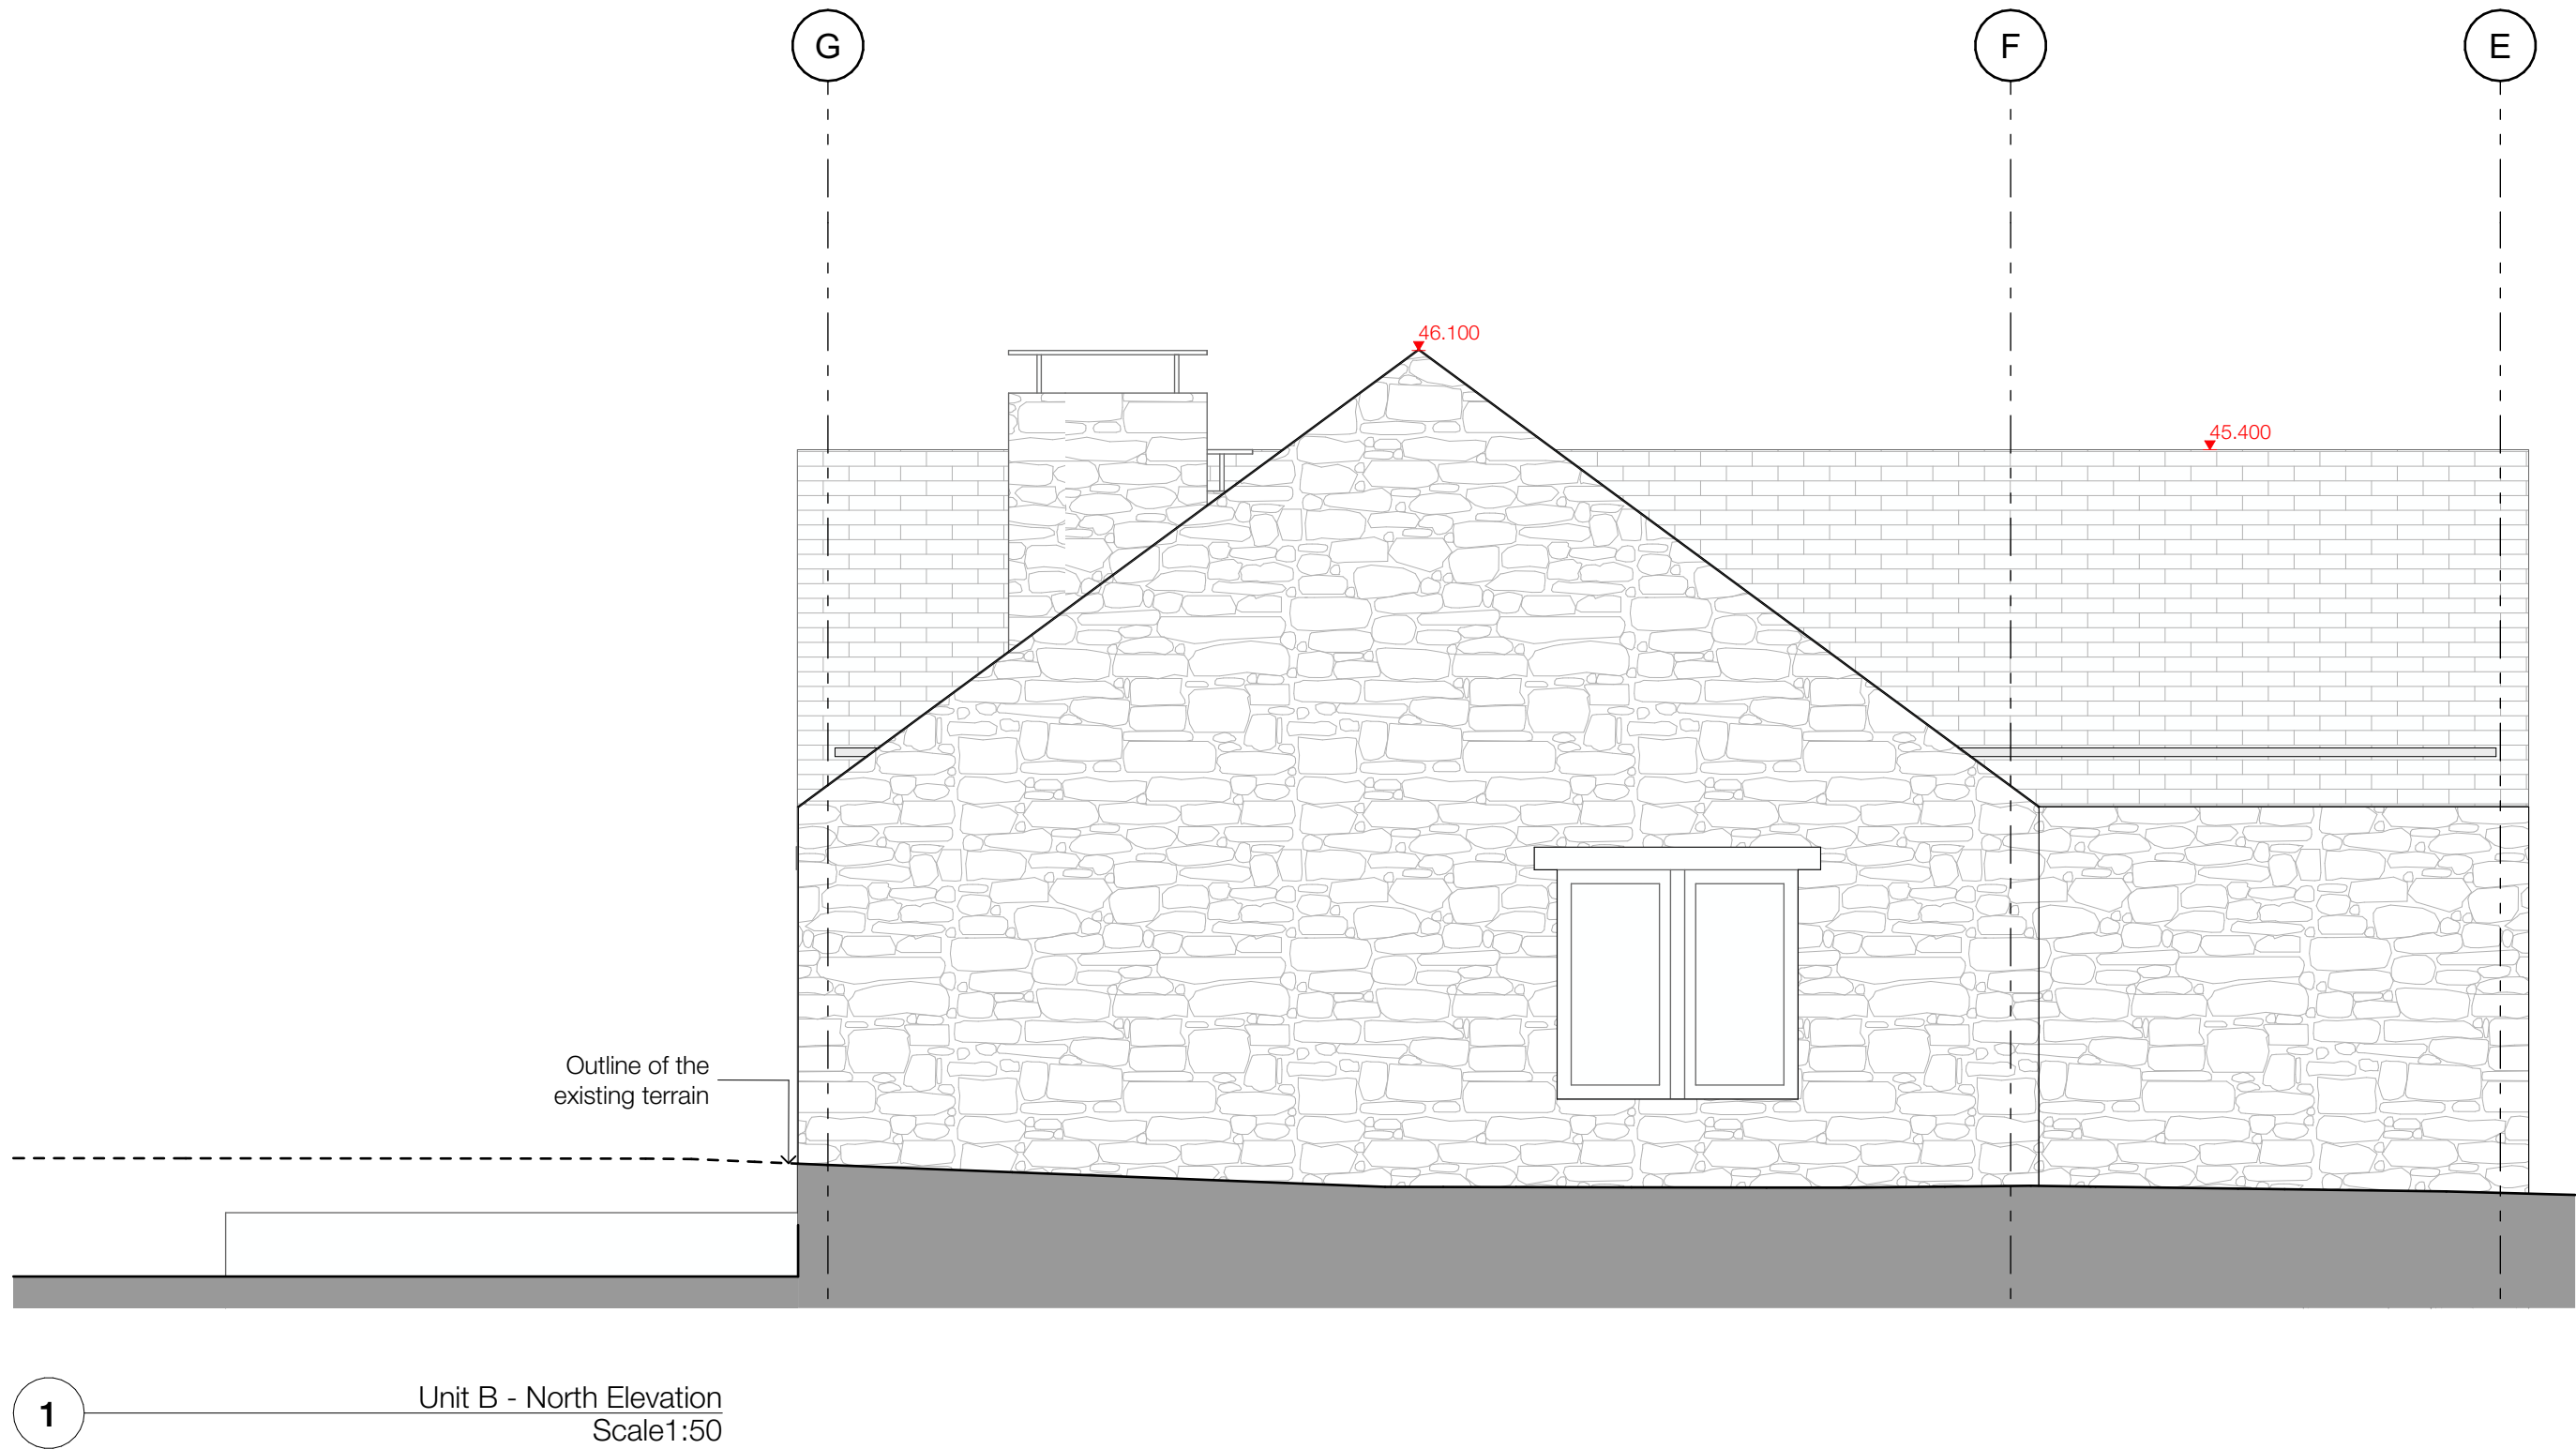

© LA London Architects LLP. Do not reproduce the drawing without written permission. Do not scale from this drawing. Use figured dimensions only. IF IN DOUBT ASK.  
Verify all dimensions on site before commencing any work or shop drawings. Inform the architects before any work starts if this drawing exceeds the quantities in any way.  
This drawing is to be read in conjunction with all relevant drawings / specification / schedules etc. which relate to this project.  
Any aspects of these drawings/specifications that include elements that relate to, or could be interpreted as relating to, basement waterproofing or basement structure are provided for **information only** and are either (1) taken directly from the relevant client-appointed specialist's design information/requirements and/or (2) state the minimum performance standards required for the contractor to comply with and take responsibility for as a Contractor's Design Portion element under the building contract.  
Any aspects of these drawings/specifications that include elements that relate to, or could be interpreted as relating to, fire safety under statutory regulations are provided for **information only** and are either (1) taken directly from relevant client-appointed specialist's design information/requirements and/or (2) state the minimum regulatory performance standards required for the contractor to comply with and take responsibility for as a Contractor's Design Portion element under the building contract.

|     |            |              |        |          |
|-----|------------|--------------|--------|----------|
| P03 | 11/06/2026 | For Planning | SH     | AJP      |
| P02 | 11/12/2025 | For Planning | AKH    | MS       |
| P01 | 20/08/2025 | For Planning | AKH    | MS       |
| REV | DATE       | DESCRIPTION  | ISSUED | APPROVED |



LA LONDON | ARCHITECTS

Lancaster House  
38 Southwark Street  
London SE1 1UN  
+44 (0)20 7403 1000  
info@la.london  
www.la.london

**PROJECT**  
Project Conway - Staff Village  
New Build  
Confidential  
**CLIENT**  
Confidential  
**SCALE**  
1:50  
**ORIGINAL PAPER SIZE**  
A1  
**LA PROJECT REF**  
1168

**DRAWING**  
Unit B - North & East Elevations  
**PURPOSE**  
For Planning  
**REVISION DESCRIPTION**  
Preliminary  
**DRAWN BY**  
SH

**STATUS**  
S2  
**REVISION**  
P03

CLIENT APPROVAL

A - approved  
B - approved with comments  
C - do not use

| PROJECT | ORIGINATOR | ZONE | LEVEL | TYPE | ROLE | NUMBER  |
|---------|------------|------|-------|------|------|---------|
| PCY     | - LAL      | - SV | - ZZ  | - DR | - A  | - P0014 |