
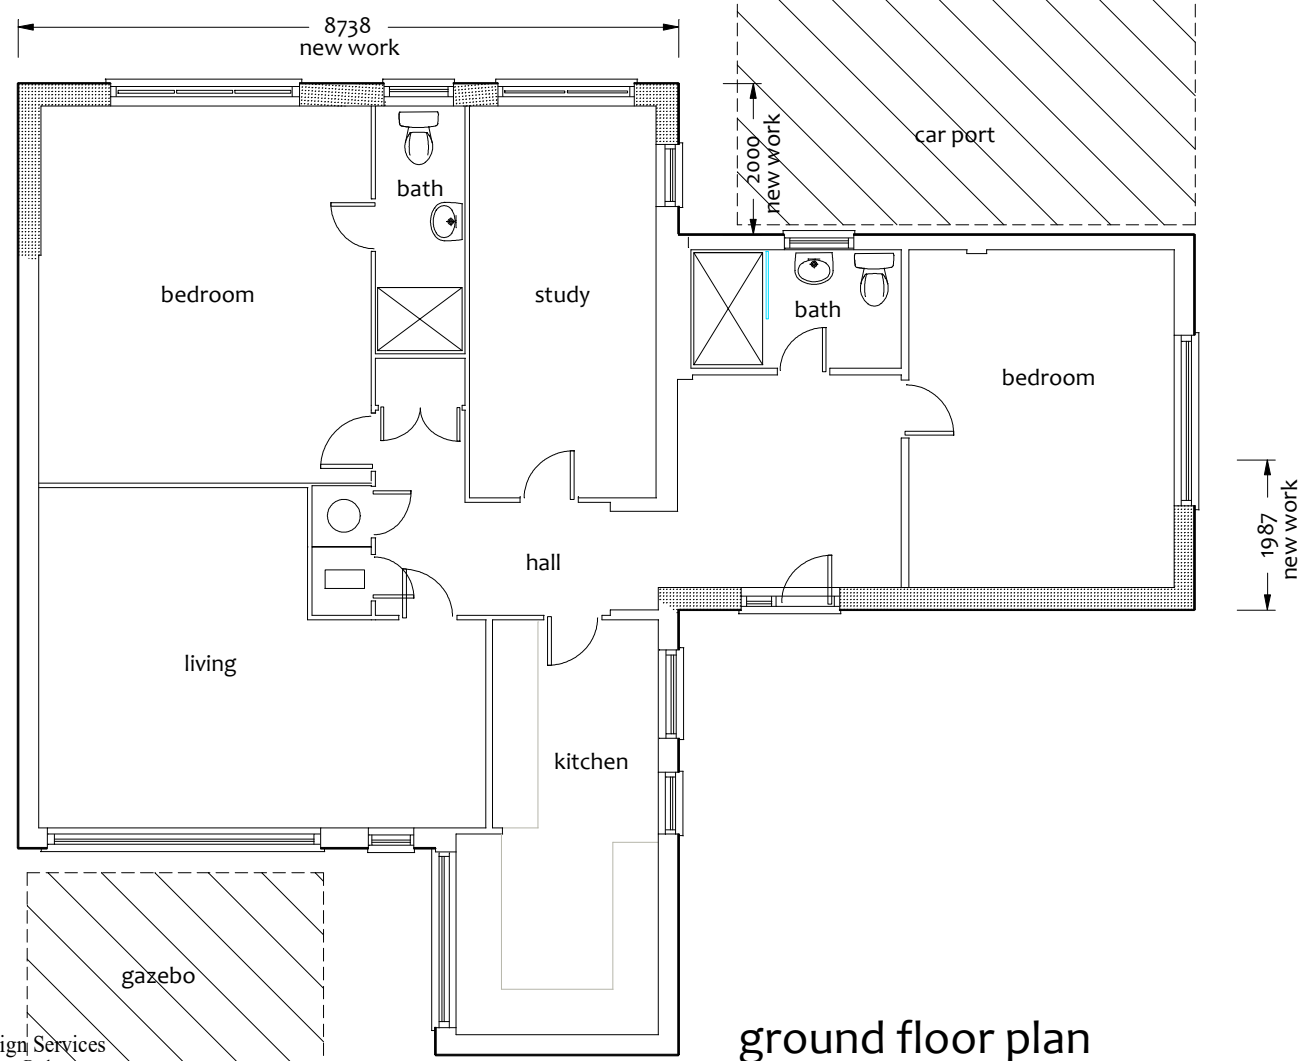
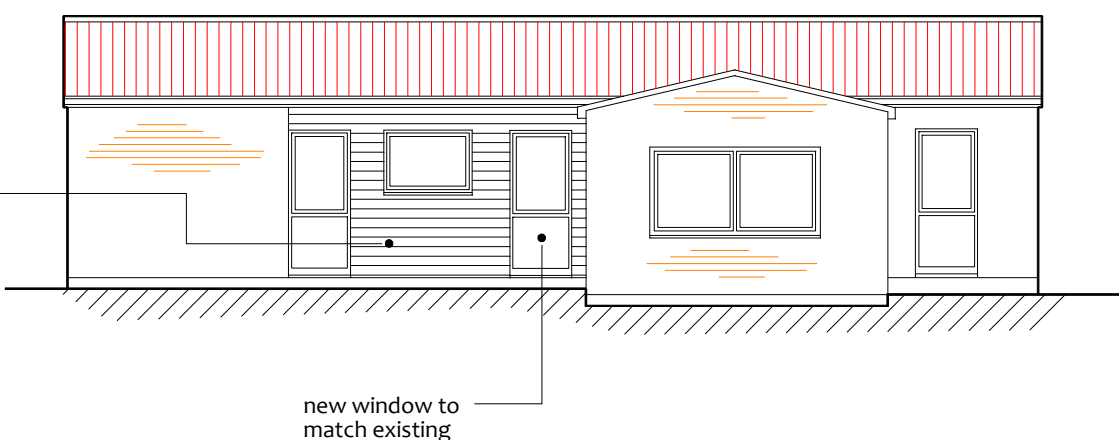
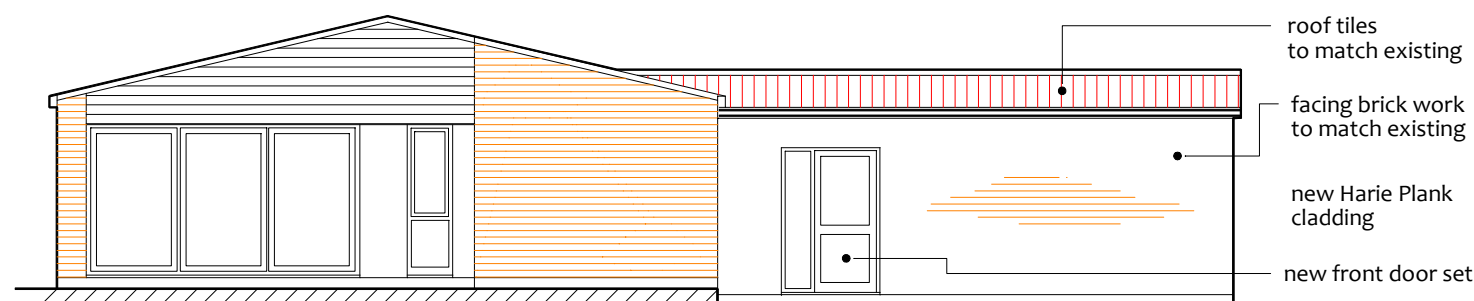
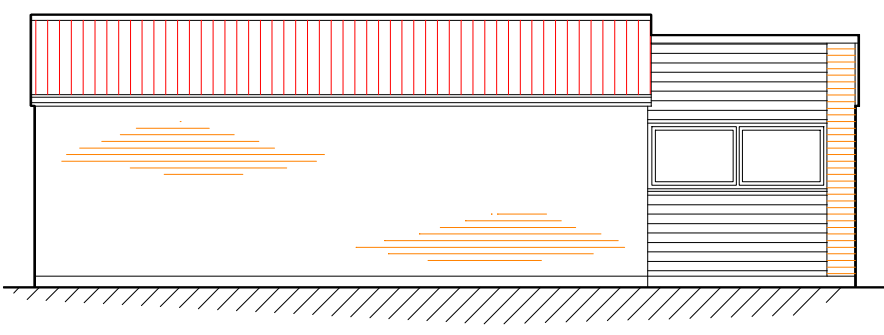


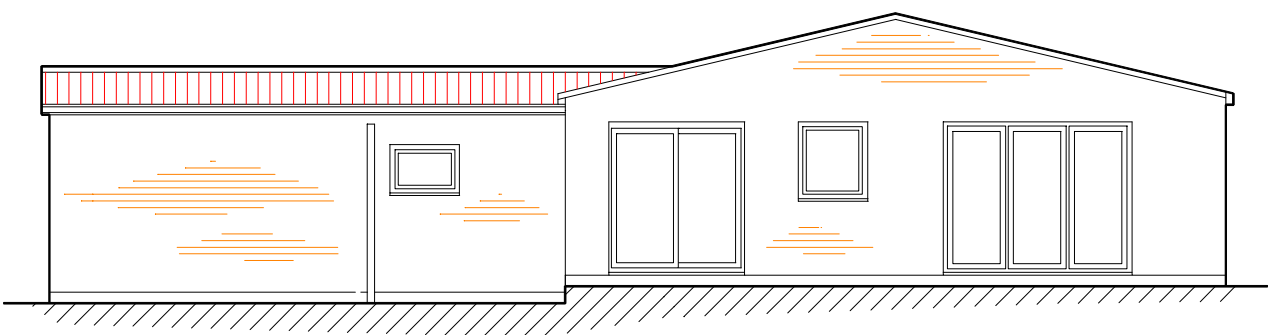

ground floor plan

David Taylor Design Services
4 Forest Close Ascot Berks
07971 411897 01344 249092
DT455@AOL.COM

ISSUE B REVISED FOR LA 28/04/26
ISSUE A INTRO 10/03/26

Project Proposed single storey side extensions at 1 Wulwyn Side RG45 6JB	Client Ian Mitchell	
	Scale 1:100	Date: March 2026
Drawing title Proposed plans and elevations	Drg No 3255-2	