


20 metres

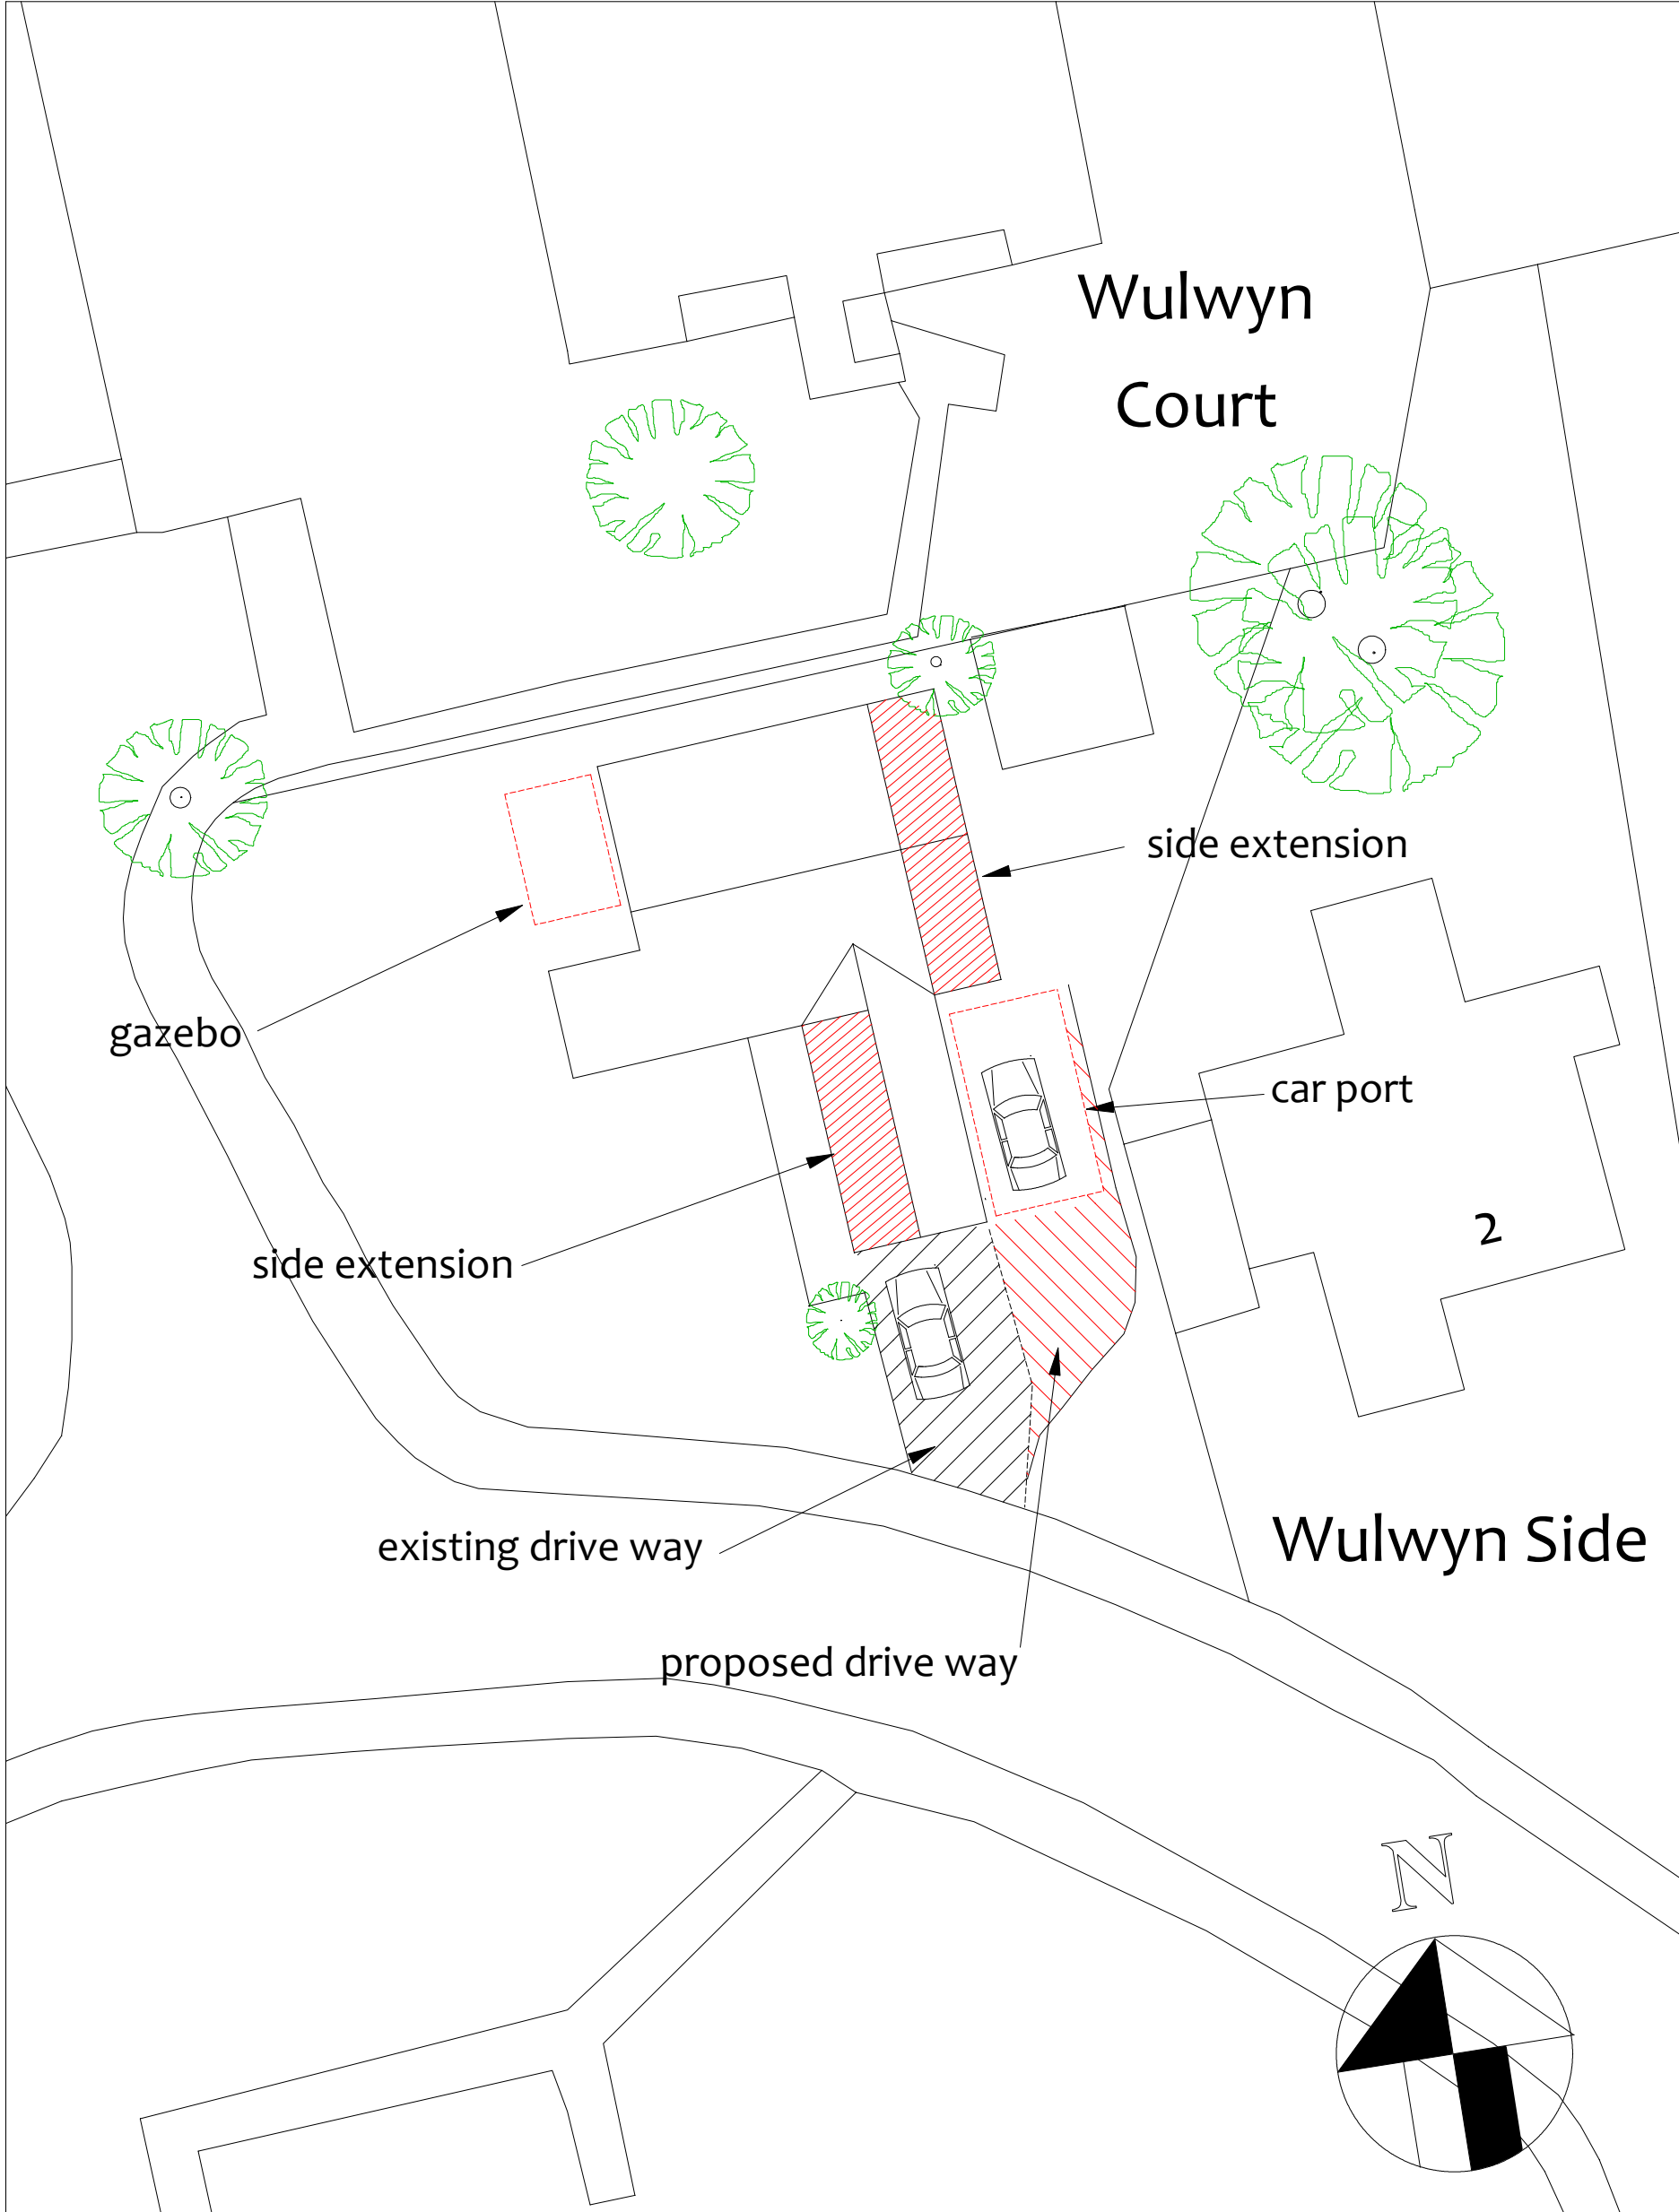

Serial number: 98770 /

Crown copyright and database right 2016
Ordnance Survey licence 100048957
Reproduction in whole or in part is prohibited
without the prior permission of Ordnance Survey

ISSUE B REVISED FOR LA 28/04/26
ISSUE A INTRO 10/03/26

Project		Client	
Proposed single storey side extensions at 1 Wulwyn Side RG45 6JB		Ian Mitchell	
Drawing title		Scale :1:200	Date: March 2026
Site Plan / parking plan		Drg No 3255-10	