


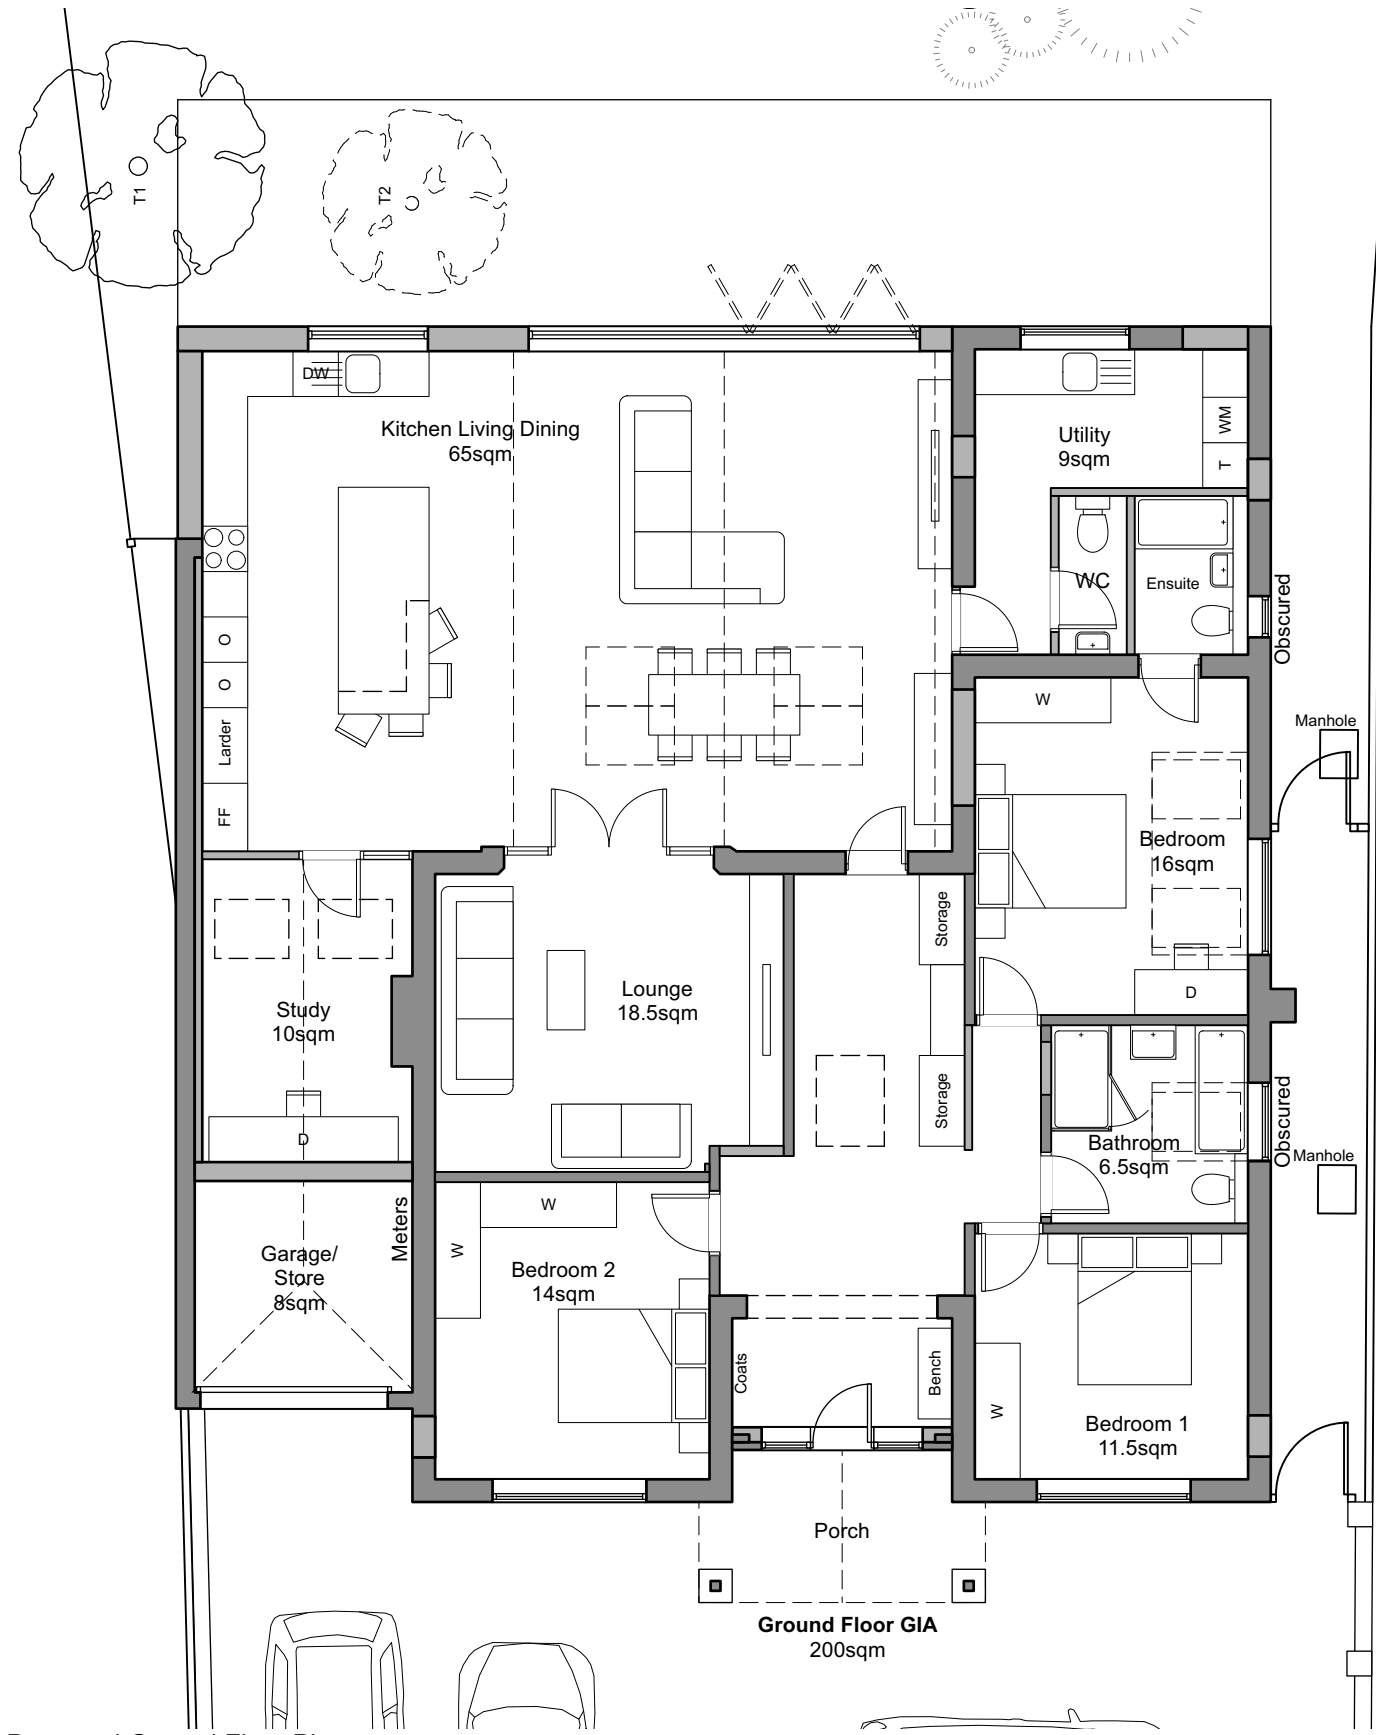



Proposed Ground Floor Plan

All dimensions are to be checked on site before work commences.
Figured dimensions to be taken in preference to scaled dimensions.
If in doubt please ask.

Site boundary shown as described by the client. Site surroundings based upon the site survey and OS Map.

All to be read in conjunction with all other relevant information produced by Holtham+Newman Architects.

© Copyright reserved 2026.

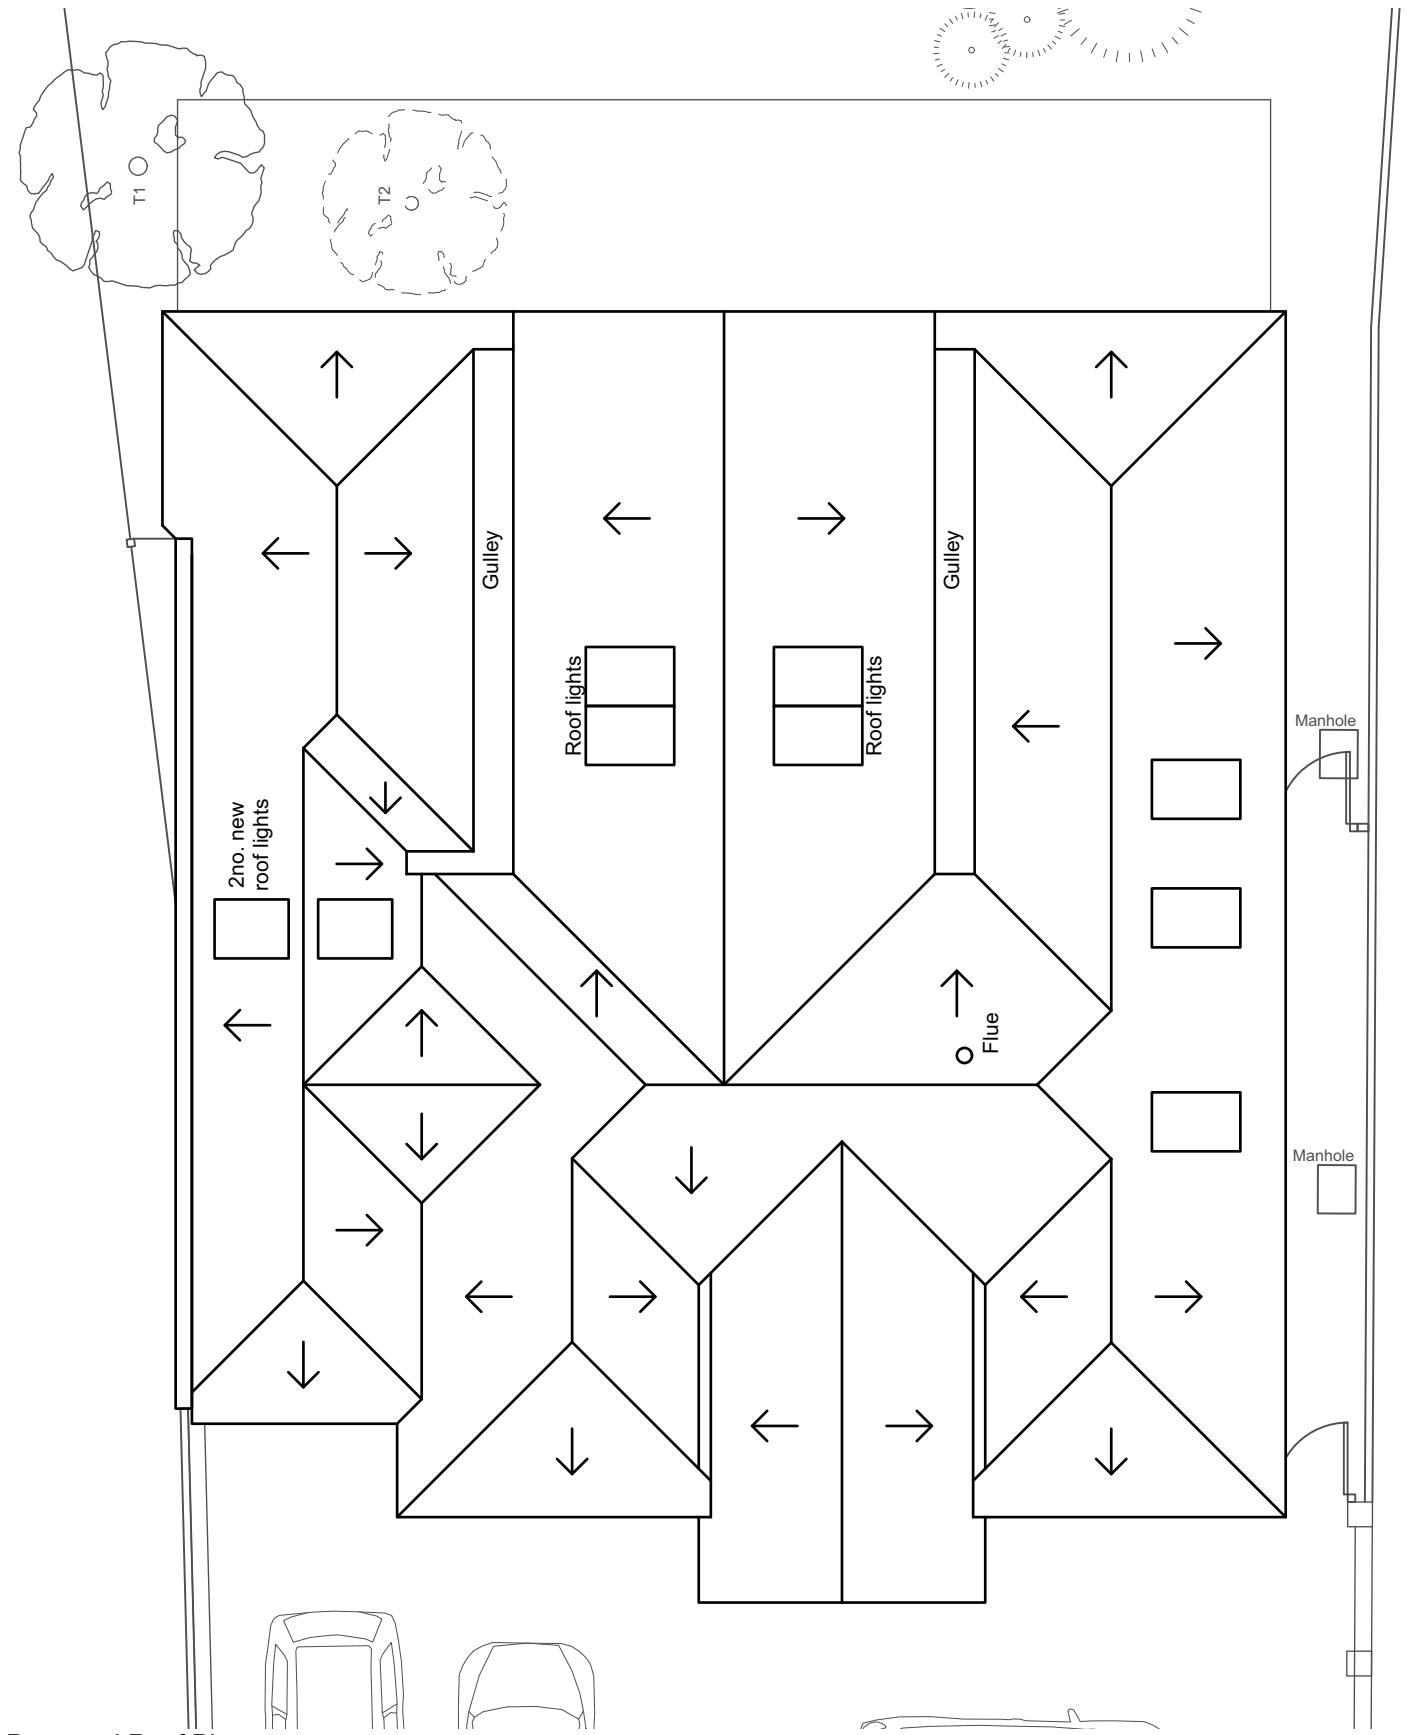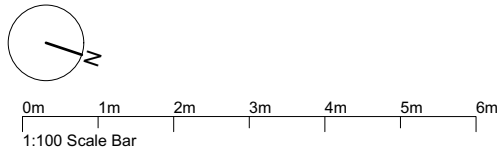

Proposed Roof Plan

HOLTHAM+NEWMAN ARCHITECTS The Design Studio, Lockey Farm, Sindlesham Road, Arborfield, Reading, Berkshire RG2 9JH T: 07971 316497 E: hello@hnarchitects.co.uk		Client Mr. M Usher	
Project: 35 Wargrave Road Twyford RG10 9PB		Drawing Title: Proposed Floor Plans	
Scale: 1:100 @A3	Dwg. No.: 2604 - P101	Rev.: P3	
Drawn by: LN			
Date: Mar 2026			
		Rev. Notes Date Initial	
		P3 Window note added 28/04/26 LN	
		P2 Issued for comment 27/04/26 LN	
		Status Planning	