

NEW ROOF WITH PLAIN TILES
TO MATCH EXISTING AT 35
DEGREE PITCH

NEW UPVC GUTTERS AND
DOWN PIPES IN BLACK UPVC
TO MATCH EXISTING

NEW WINDOWS TO MATCH
EXISTING IN WHITE UPVC

NEW TILED ROOF TO PORCH
AT 30 DEGREE PITCH


NEW COMPOSITE FRONT
DOOR WITH PAINT FINISH

EXISTING BOUNDARY LINE

New Side Extension

New Porch Extension

FRONT ELEVATION

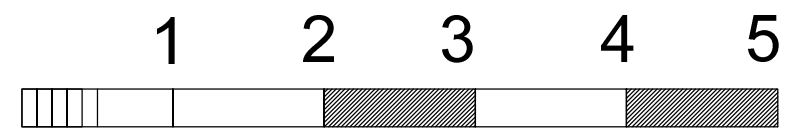

Scale 1:50

Proposed Side And Rear Extension For Mr Abdul Samee Dhillon

To 40 Shepherds House Lane Earley Reading RG6 1AD

Revisions Rev D - Roof over side extension reduced in height 02-09-2025	SIGN. adp	DRAWING NO. 503
	APPROVED	
	SCALE 1:50 @ A3 DATE 13/04/2022	PROJECT 2022-018-25 D

THIS DRAWING MUST NOT BE USED OR COPIED IF NOT AGREED UPON BY

Proposed Front Elevation