


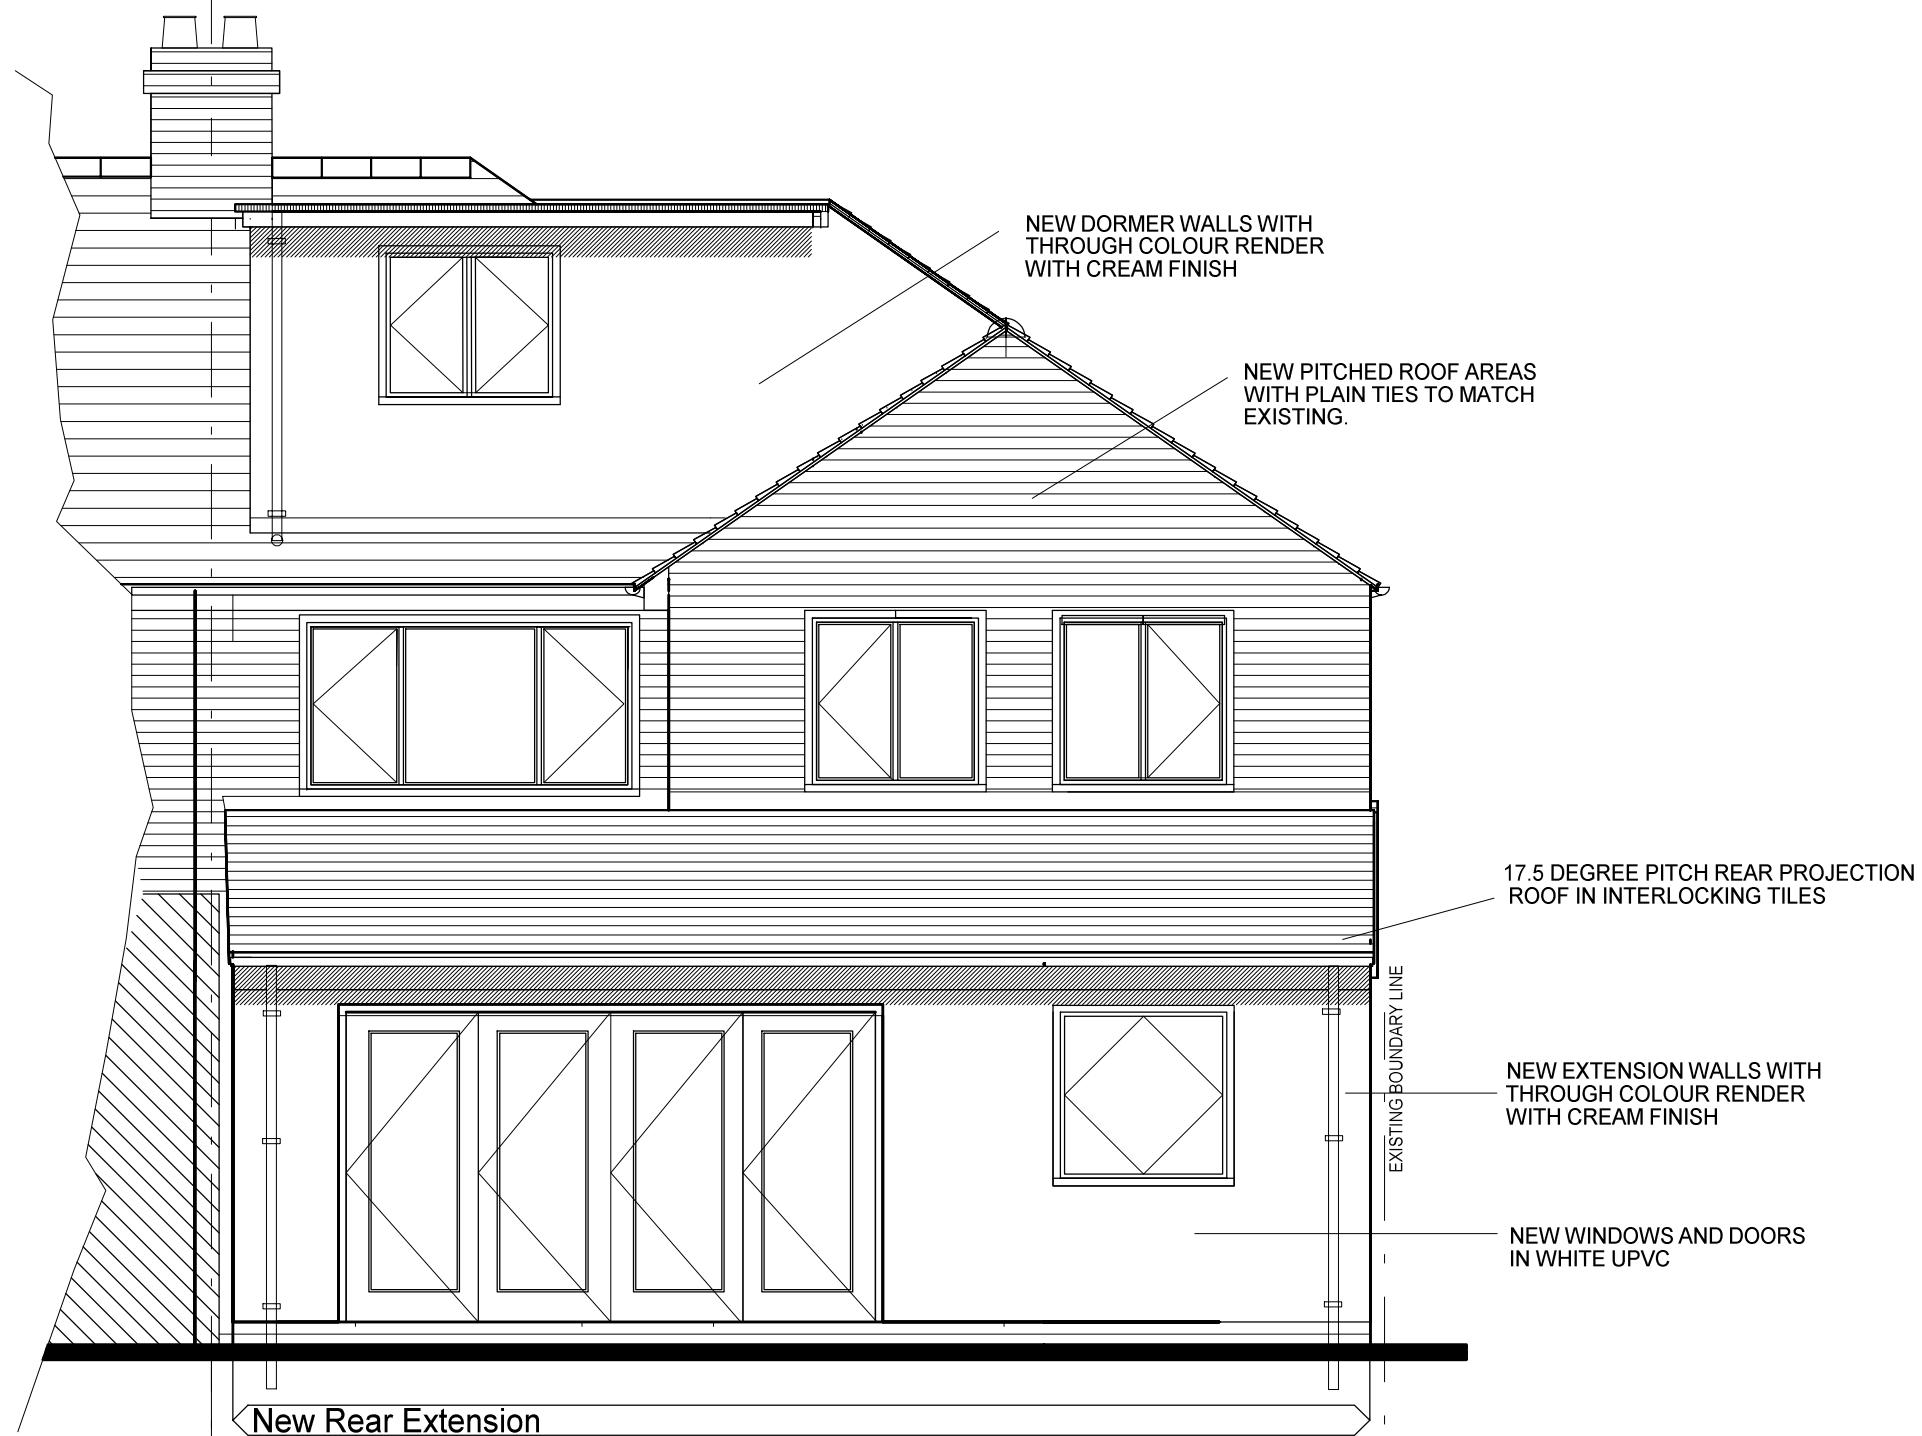

New Rear Extension
REAR ELEVATION



Scale 1:50

Proposed Side And Rear Extension For Mr Abdul Samee Dhillon

To 40 Shepherds House Lane Earley Reading RG6 1AD

Revisions Rev D - General revisions to rear elevation 02-09-2025	SIGN. adp	DRAWING NO. 504
	APPROVED	
	SCALE 1:50 @ A3	PROJECT 2022-018-27 D
	DATE 13/04/2022	

THIS DRAWING MUST NOT BE USED OR COPIED IF NOT AGREED UPON BY

Proposed Rear Elevation