


Site plan

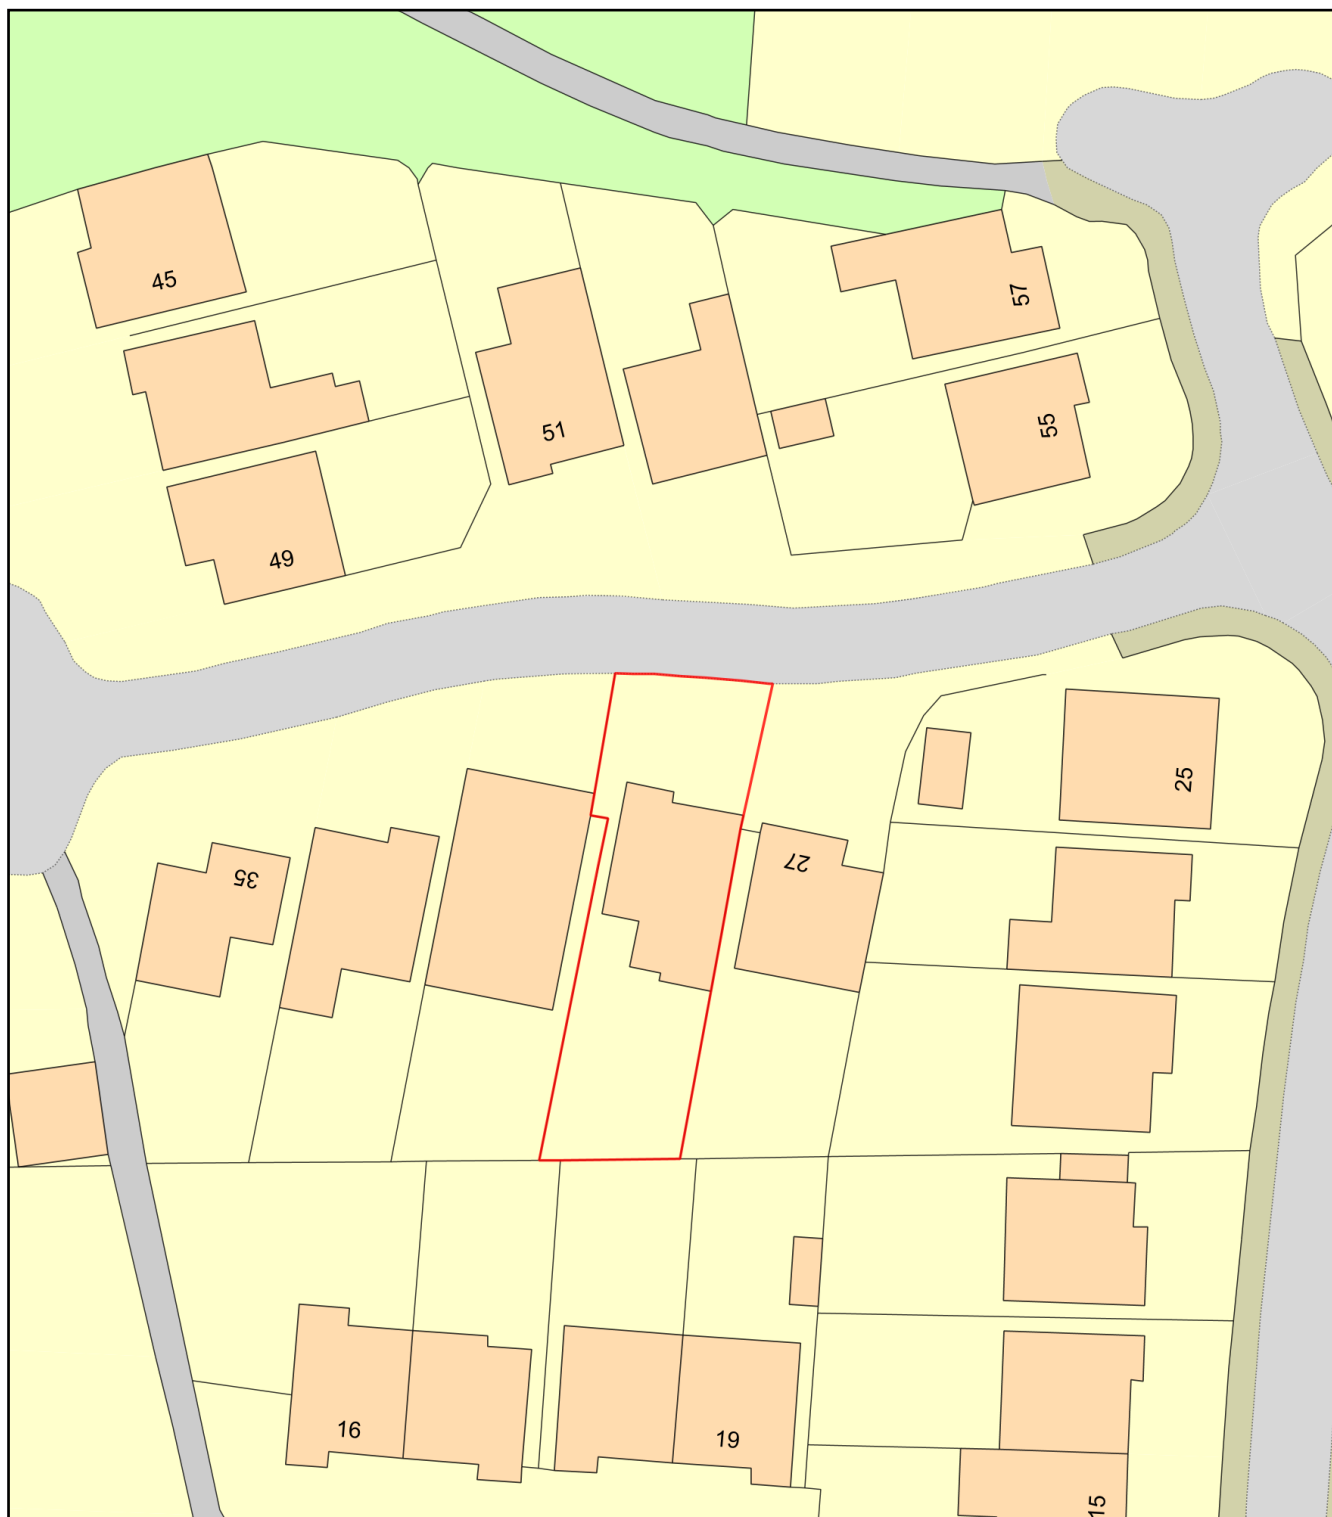

0 20
Metres



Plan Produced for: Nicolas James Doye

Date Produced: 22 Sep 2024

Plan Reference Number: TQRQM24266120324688

Scale: 1:500 @ A4