




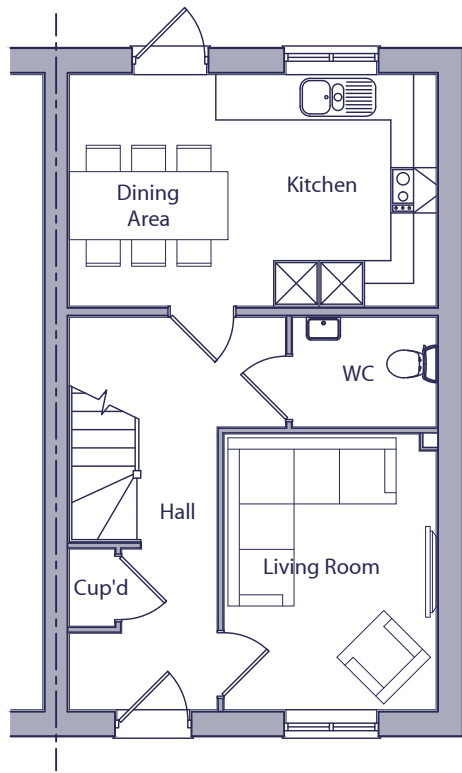


GROUND FLOOR PLAN

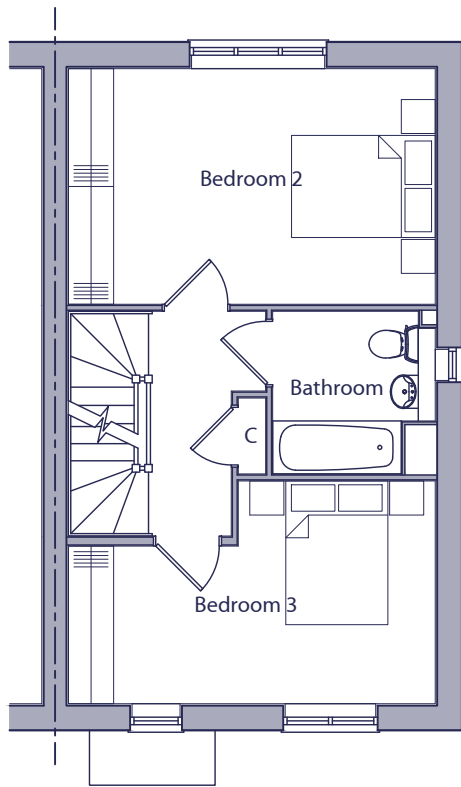


FIRST FLOOR PLAN

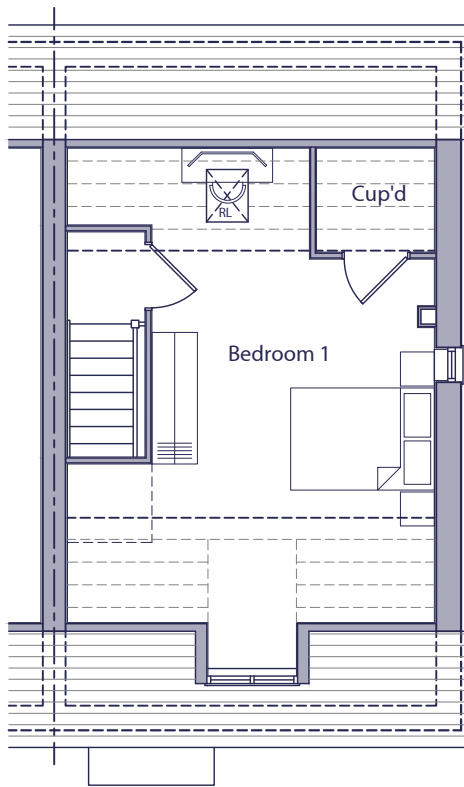

SECOND FLOOR PLAN

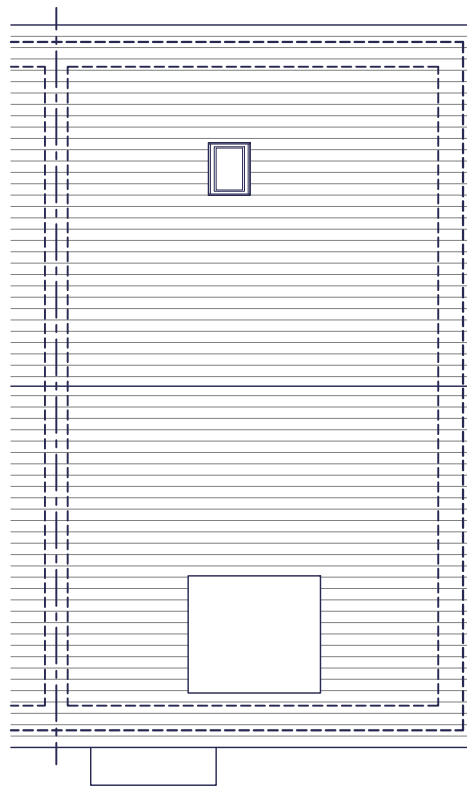

ROOF PLAN

 

HOUSE TYPE AL34 - 3 BED / 6 PERSON HOUSE		
SPACE STANDARDS	REQUIRED	ACTUAL
FLOOR AREA	108.00 m ²	108.52 m ²
STORAGE	2.50 m ²	2.72 m ²
BEDROOM 1	11.50 m ²	21.84 m ²
BEDROOM 2	11.50 m ²	15.12 m ²
BEDROOM 2	11.50 m ²	12.36 m ²

Rev.	Date	Description	Drawn	Checked
Client		Scale 1:100 @ A3	Drawn MCN	Checked DGP
Project	South Wokingham, Phase R10.	Date March 2025	File P1914.AL34.01	
Drawing Title	AL34 Type - Style 2 Floor & Roof Plans	Drg.No. P1914.AL34.109	Rev. -	Drawing Status PLANNING

AAP Architecture Ltd
Unit A, Monument Business Centre, Monument Way East, Woking, Surrey GU21 5LG
T 01483 727345 E projects@aap-arc.co.uk W aap-arc.co.uk