





BARN C
PROPOSED ROOF PLAN
SCALE 1:100

 

BARN C
PROPOSED FLOOR PLAN
SCALE 1:100

In accordance with the nationally
described space standards
Total Floor Area: 66m²
Number of bedrooms: 2
Number of bed spaces: 3

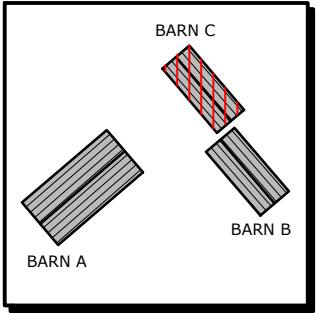

KEY PLAN
SCALE 1:1250



JAKE UNDERWOOD

PLANNING & BUILDING DRAWINGS

PROJECT: MANOR FARM, LONGWATER ROAD, FINCHAMPSTEAD RG40 3TS	
DETAIL: BARN C PROPOSED PLANS	
PLANNING PERMISSION	
JOB No: 2453	DRG No: 013
SCALE @ A3: 1:100	REV: B
CONTACT: JAKE UNDERWOOD Web: www.jakeunderwood.com Email: info@jakeunderwood.com Phone: 07784927778	