



FRONT ELEVATION
SCALE 1:100




SIDE ELEVATION
SCALE 1:100



REAR ELEVATION
SCALE 1:100




SIDE ELEVATION
SCALE 1:100

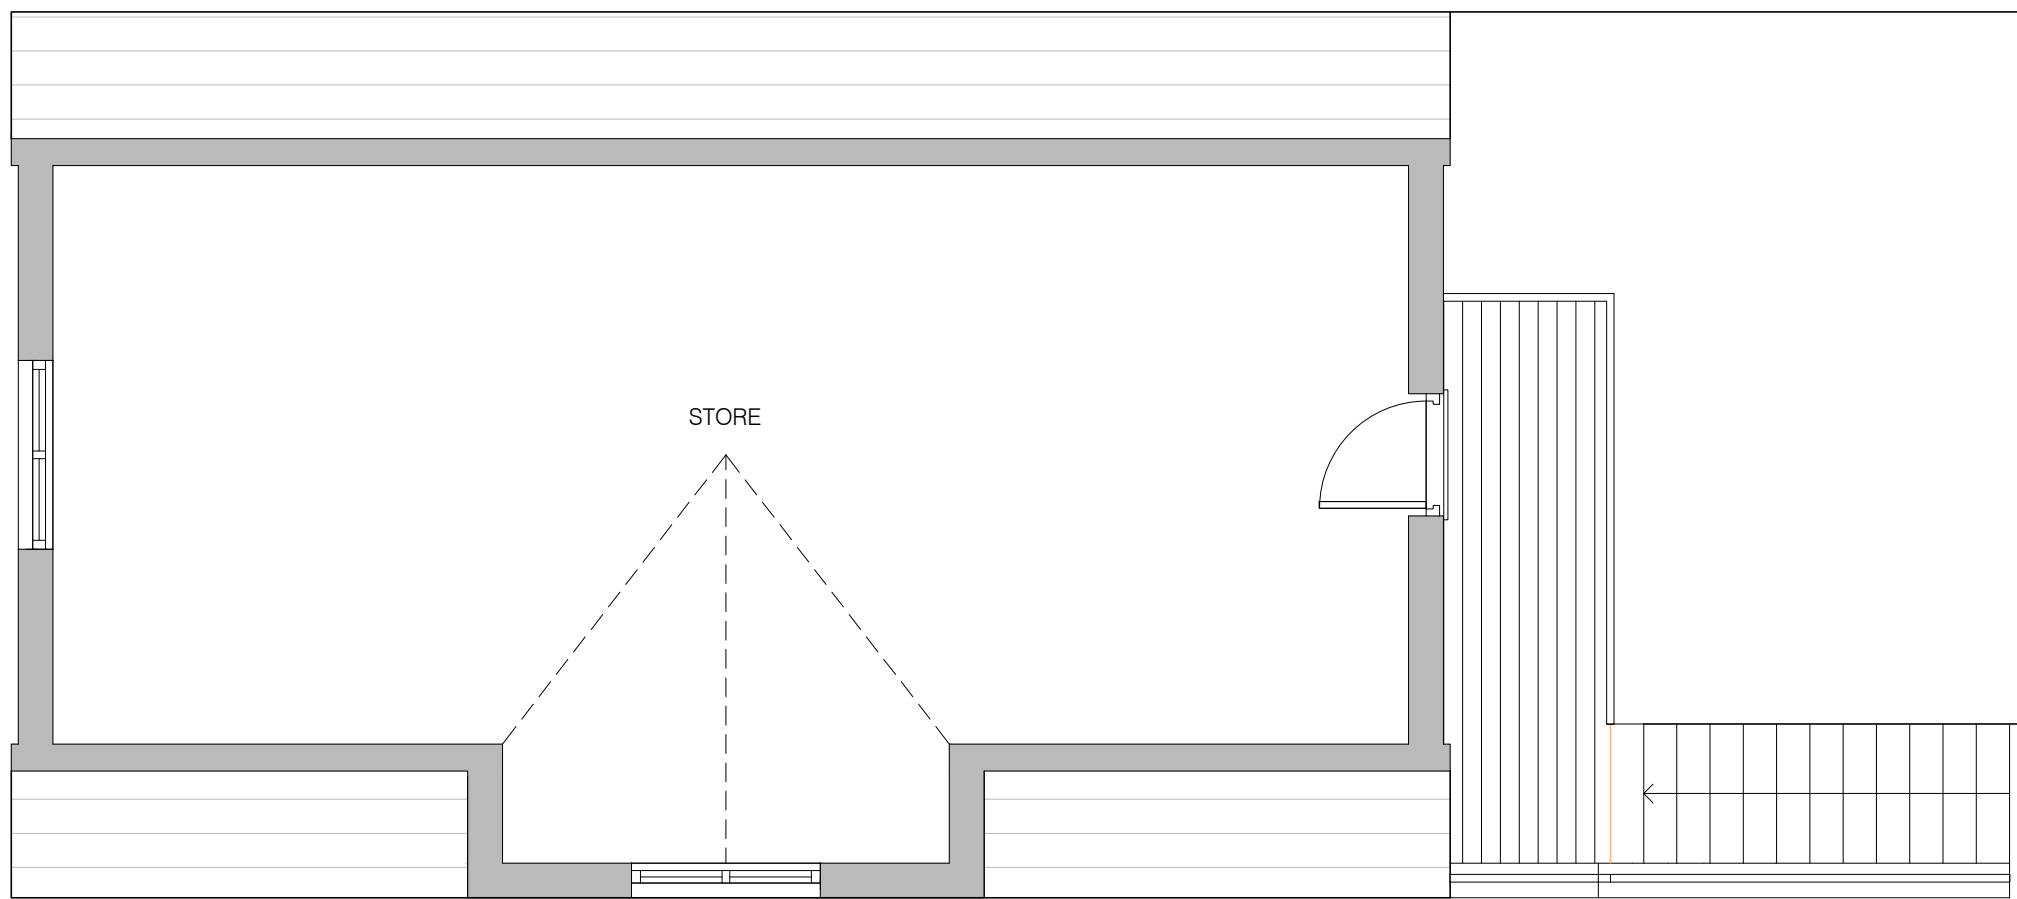


FIRST FLOOR PLAN
SCALE 1:50



ROOF PLAN
SCALE 1:50

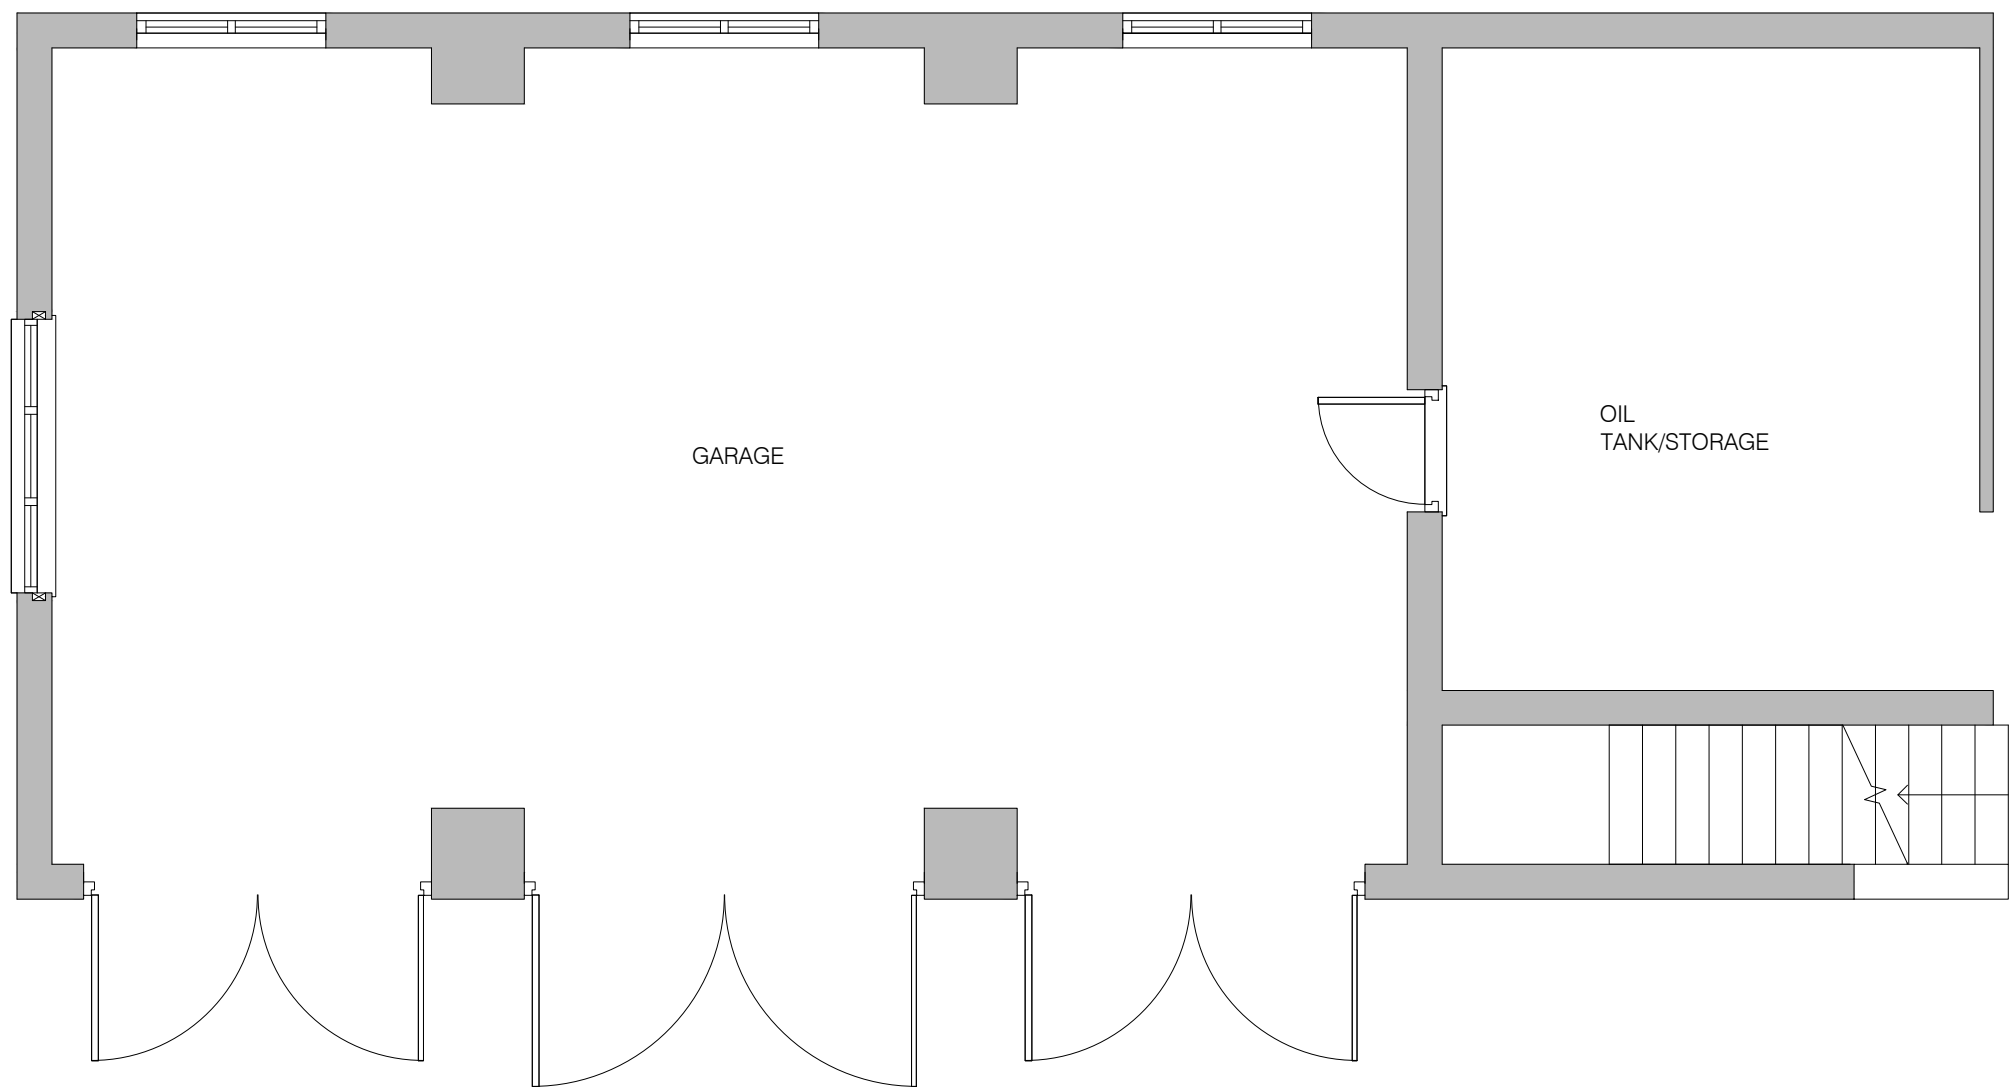

GROUND FLOOR PLAN
SCALE 1:50

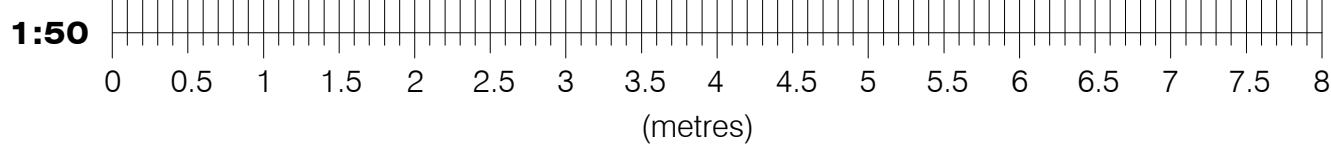

- NOTES:
- THIS DRAWING IS TO BE READ IN CONJUNCTION WITH ALL RELEVANT ARCHITECTS, SUB-CONTRACTORS AND ARCHITECTURAL DRAWINGS.
 - THIS DRAWINGS REMAINS THE COPYRIGHT OF JETARCH DESIGN LTD AND MAY NOT BE SHARED OR REPRODUCED WITHOUT THEIR KNOWLEDGE



100 Berkshire Place
Winnersh Triangle
Wokingham, Berkshire RG41 5RD
Tel: 07787296792
email: info@jetarchdesign.co.uk

Client

MR KLOPPERS

Property:

HIGH CHIMNEYS NORTH
HURST
RG10 0TH

Drawing Title:

DETAILS OF EXISTING
PLANS & ELEVATIONS

Rev.	Date	Revisions

Drawing No.	A1/427/01	Rev.
Plot Date:	DEC 24	
Scale	AS NOTED @ A1	
Date	DEC 24	Drawn JT