



72.950.

12 N° 6000x BAYS

ROOF CLADDING TO BE IN MESSRS. VINGSON VS 1000 RW.
GRADE TO BE OLIVE GREEN BS 12 B 27.

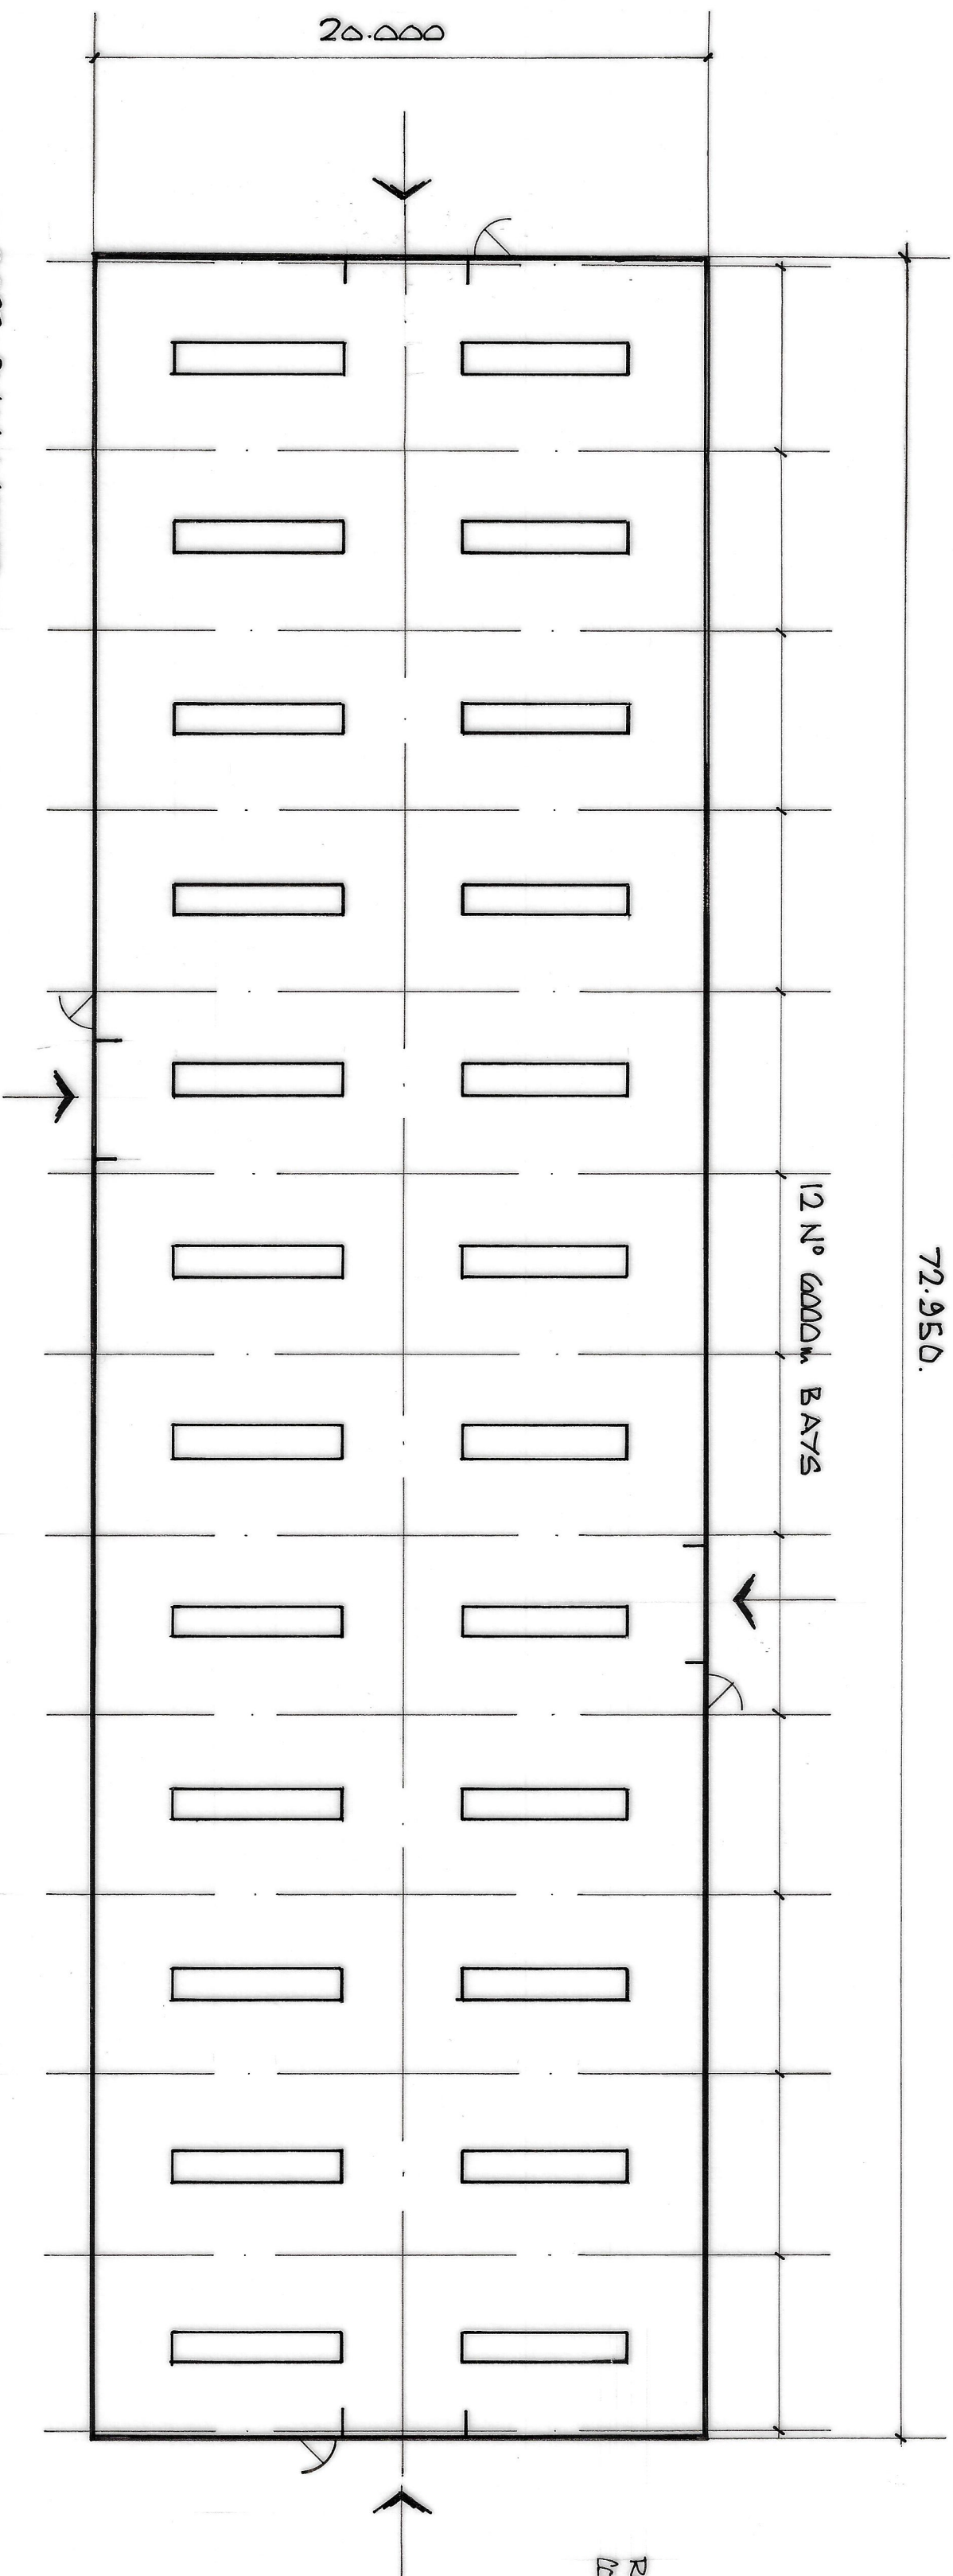


ROOF PLAN LAYOUT.

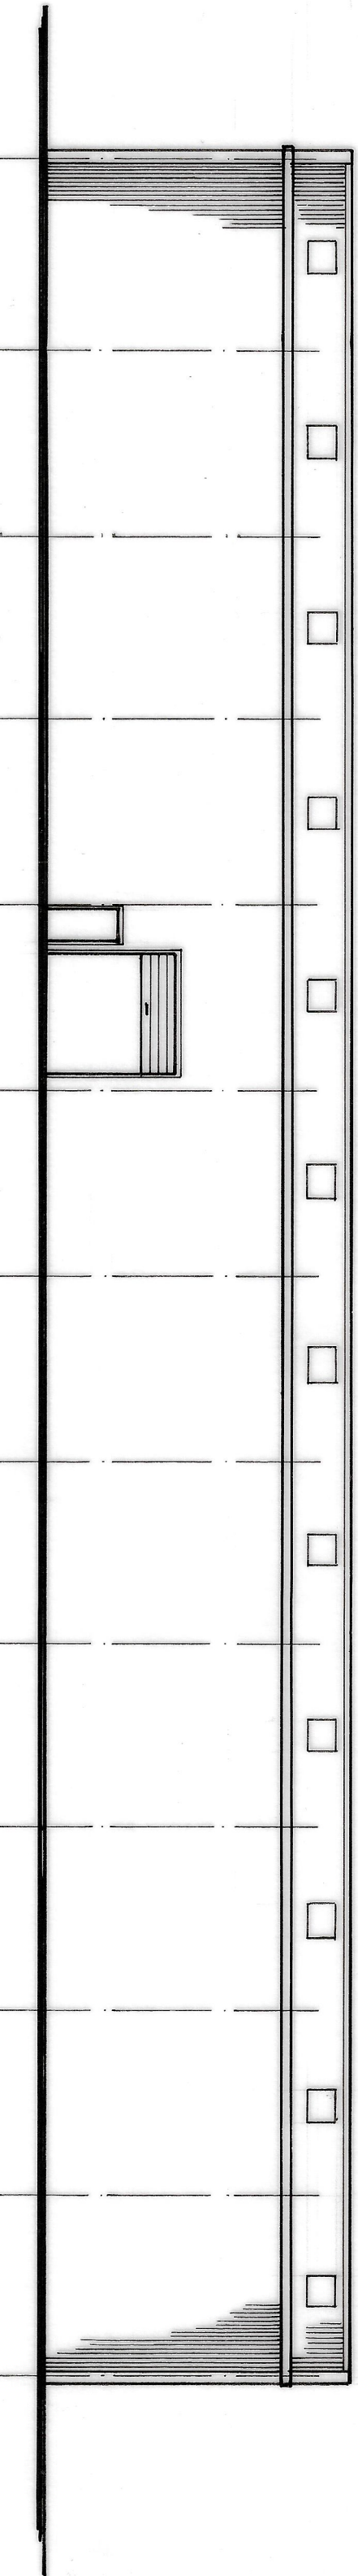

NEAR SIDE ELEVATION.


INSULATED UP & OVER ROADS
GRADE: MOORLAND GREEN BS 12 B 21.

VERTICAL CLADDING TO BE IN MESSRS. VINGSON VS 1000 RW
GRADE TO BE OLIVE GREEN BS 12 B 27.

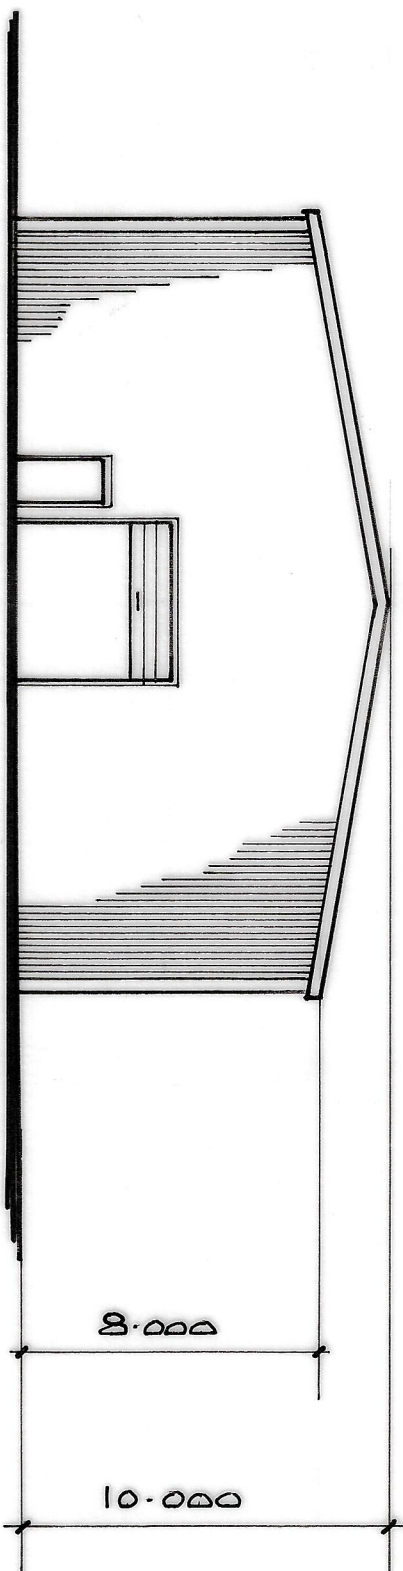

END ELEVATION.

(OPPOSITE END SIMILAR)

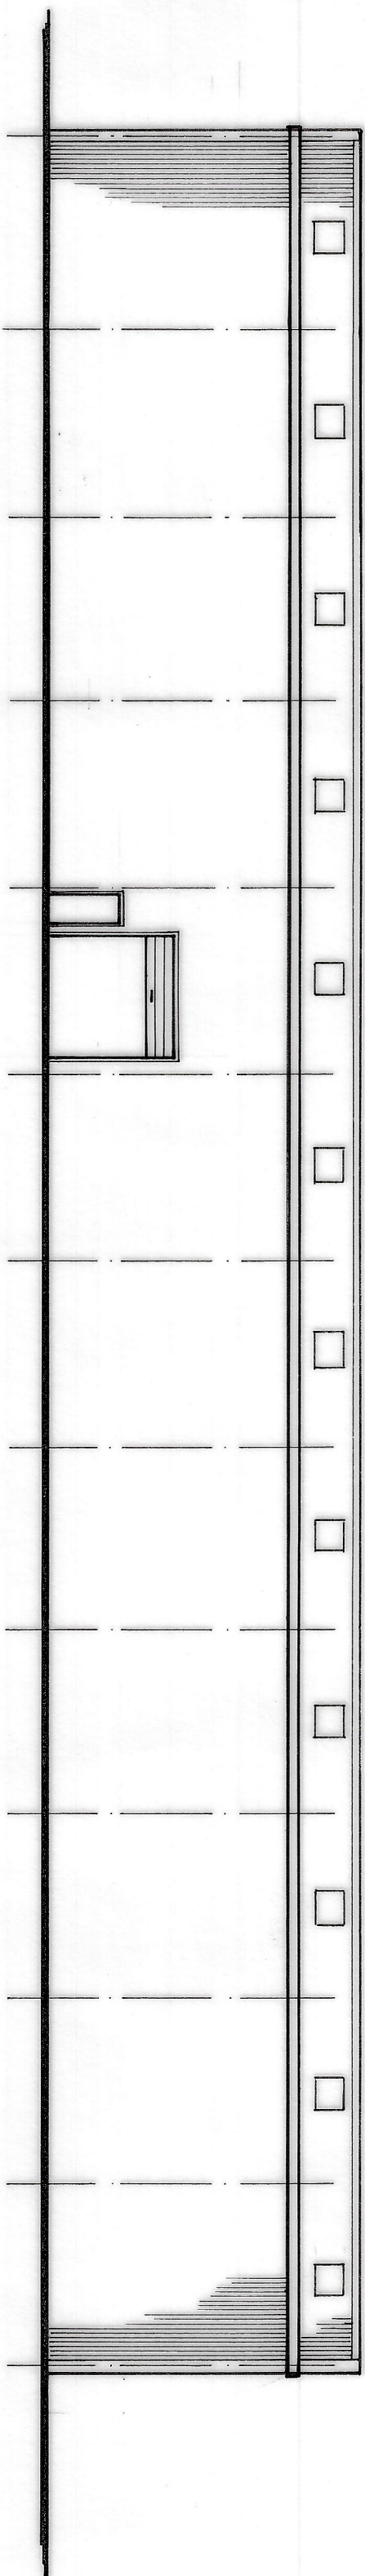

FAR SIDE ELEVATION.

DATE	REF	DETAILS
REVISIONS		

KIMCAST
Redlin, Church Hill, Kimbolton,
Nr. Leominster, Herefordshire HR6 0HG
Telephone: 01588 611411

SCALE 1:200 @ A1 DRAWN GJT/AJT DATE 26/1/2024

CONTRACT
WYNDA'S COURT FARM LTD.
WYNDA'S COURT FARM, SWALLOWFIELD,
UP DEADLING, REDSHIRE, RG7 1WY.
PROPOSED UNIT 1A.

DRAWING No. 288/1