


1:50

0 1 2 5m

- NOTES GENERAL:
- Work to figured dimensions and relative position only, confirm to designer
 - This drawing is to be read in conjunction with all relevant drawings, detailed specifications where applicable and all associated drawings in this series (if any)
 - Any discrepancy on this drawing is to be reported immediately to Oakman Architecture Ltd for clarification
 - The contractor is responsible for all temporary works and for the stability of the works in progress

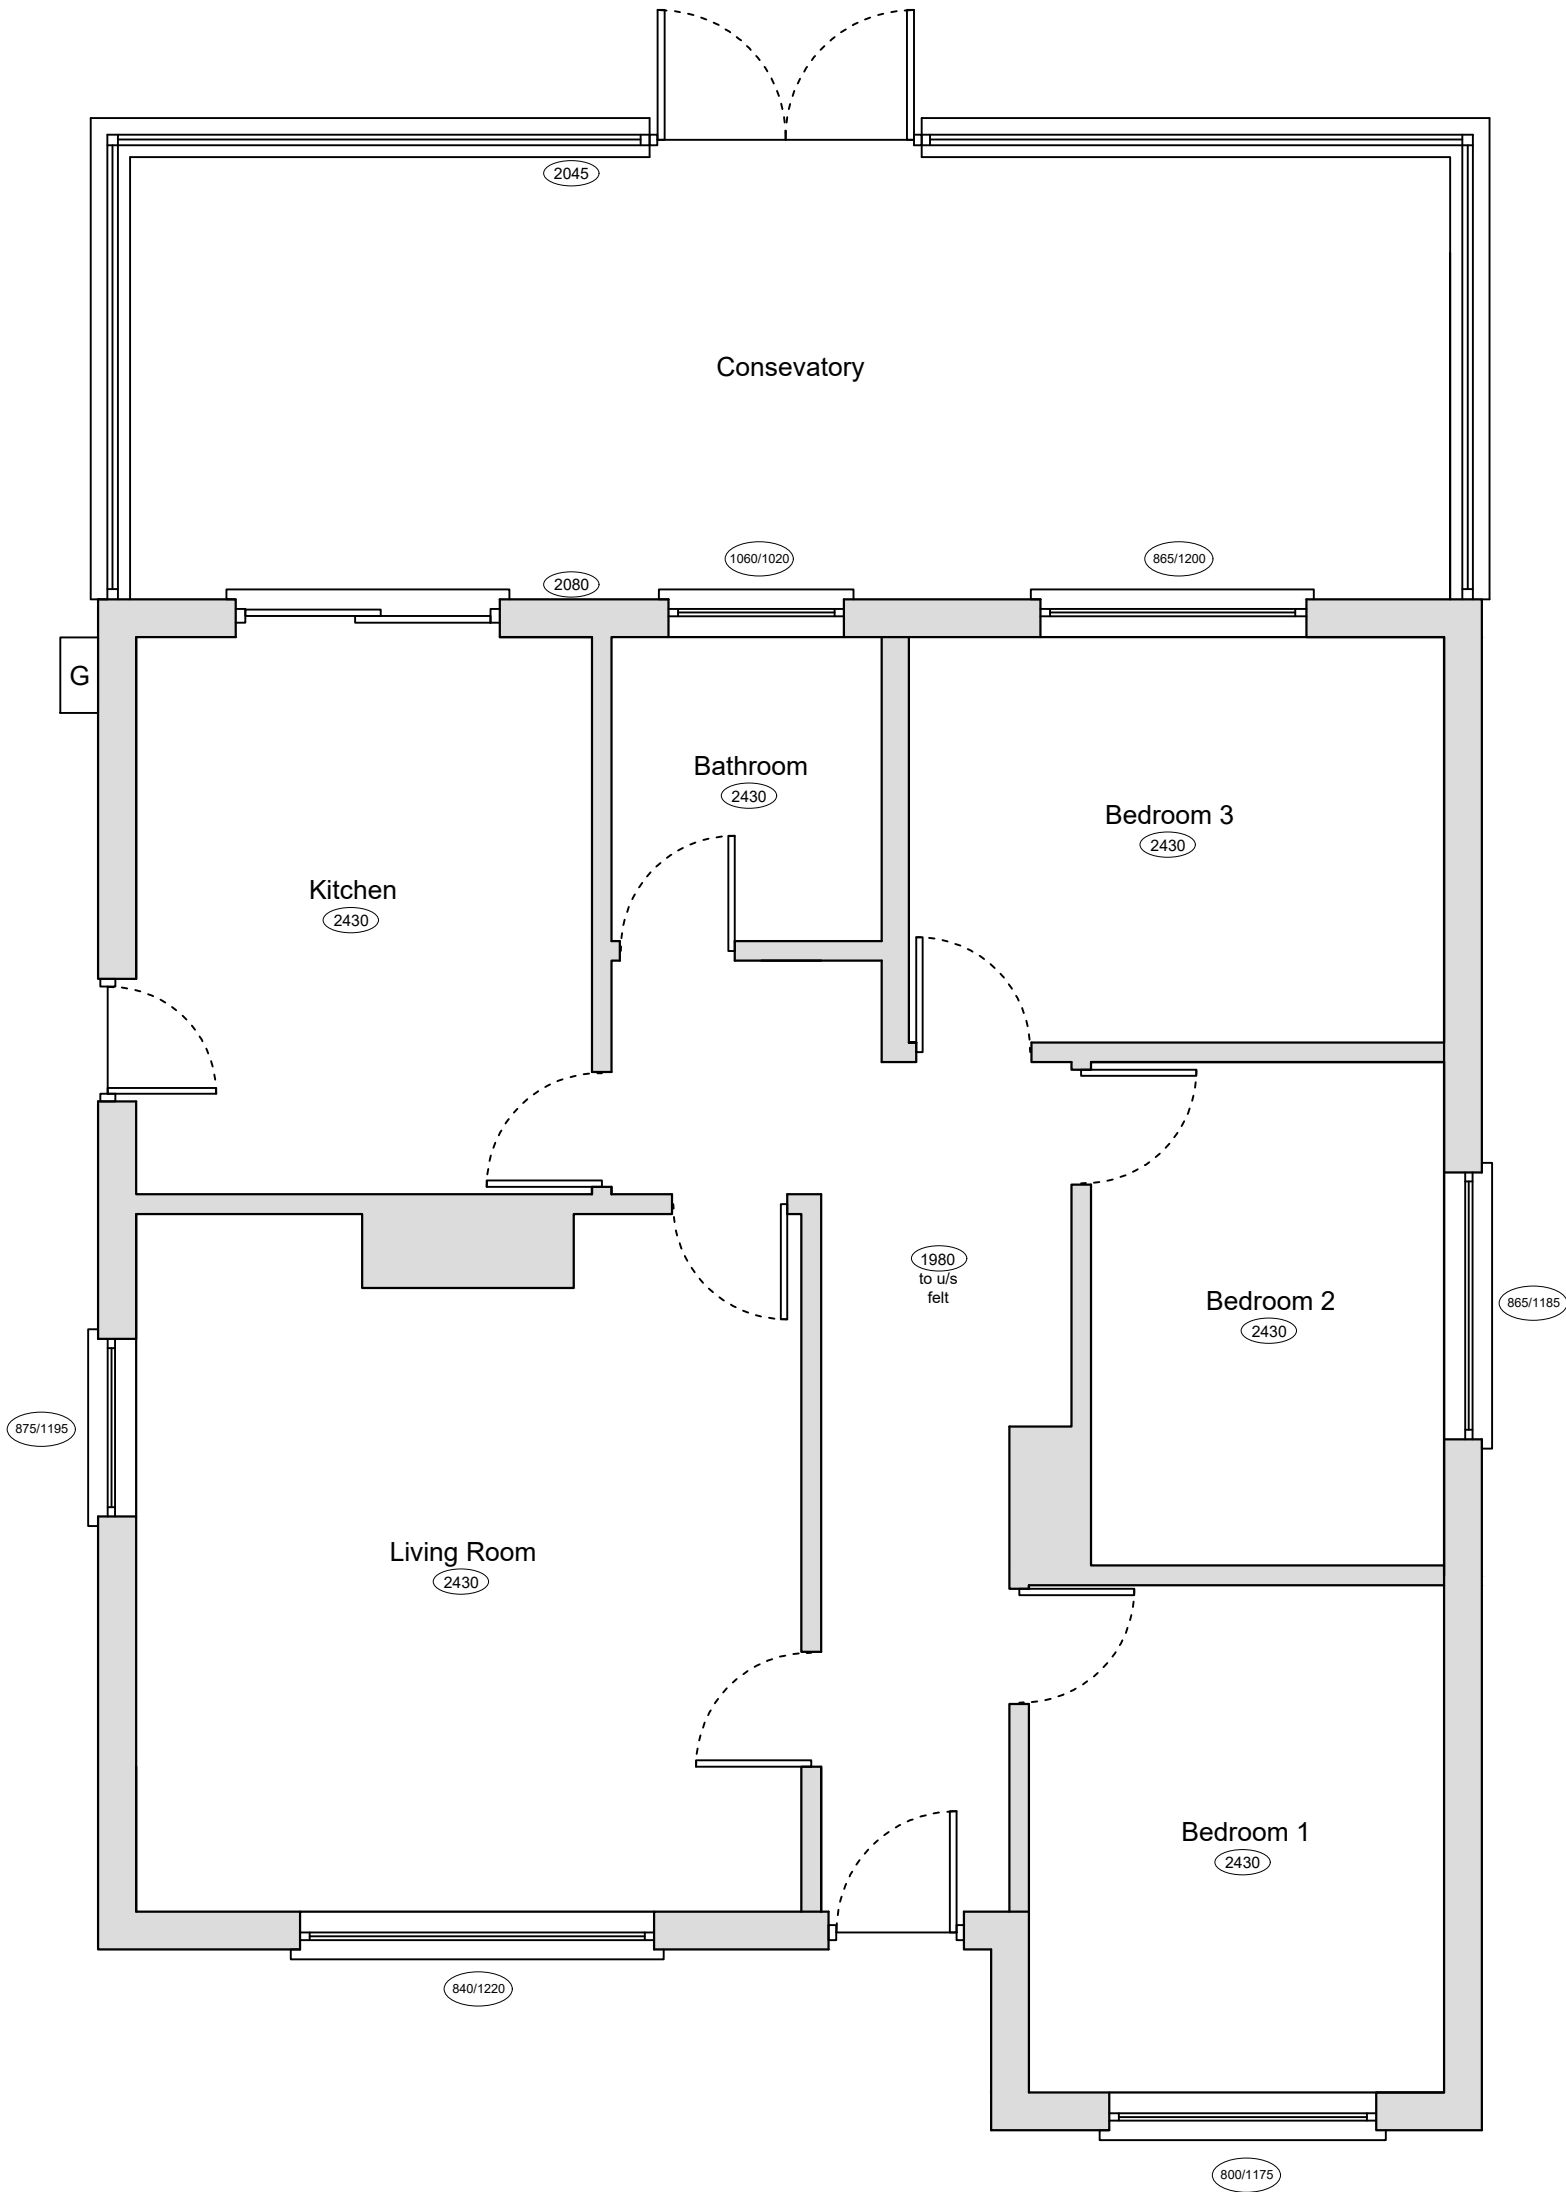

Ground Floor Plan

1 : 5 0

	11.10.24	BJS			
Revision	Date	Drawn	Designer	Checked	Approved

Address: 7 Denham Way, Denham UB9 5AX

Mob : 07787197752

E mail : benjamin@oakmanltd.com

Project Address:

4 Rowan Drive
Crowthorne
RG45 6RZ

Client:

Mr and Mrs Edwards

EXISTING

Drawing Number:
2428-PL-001

Scales:
1:50 © A3

Rev. No.
—