


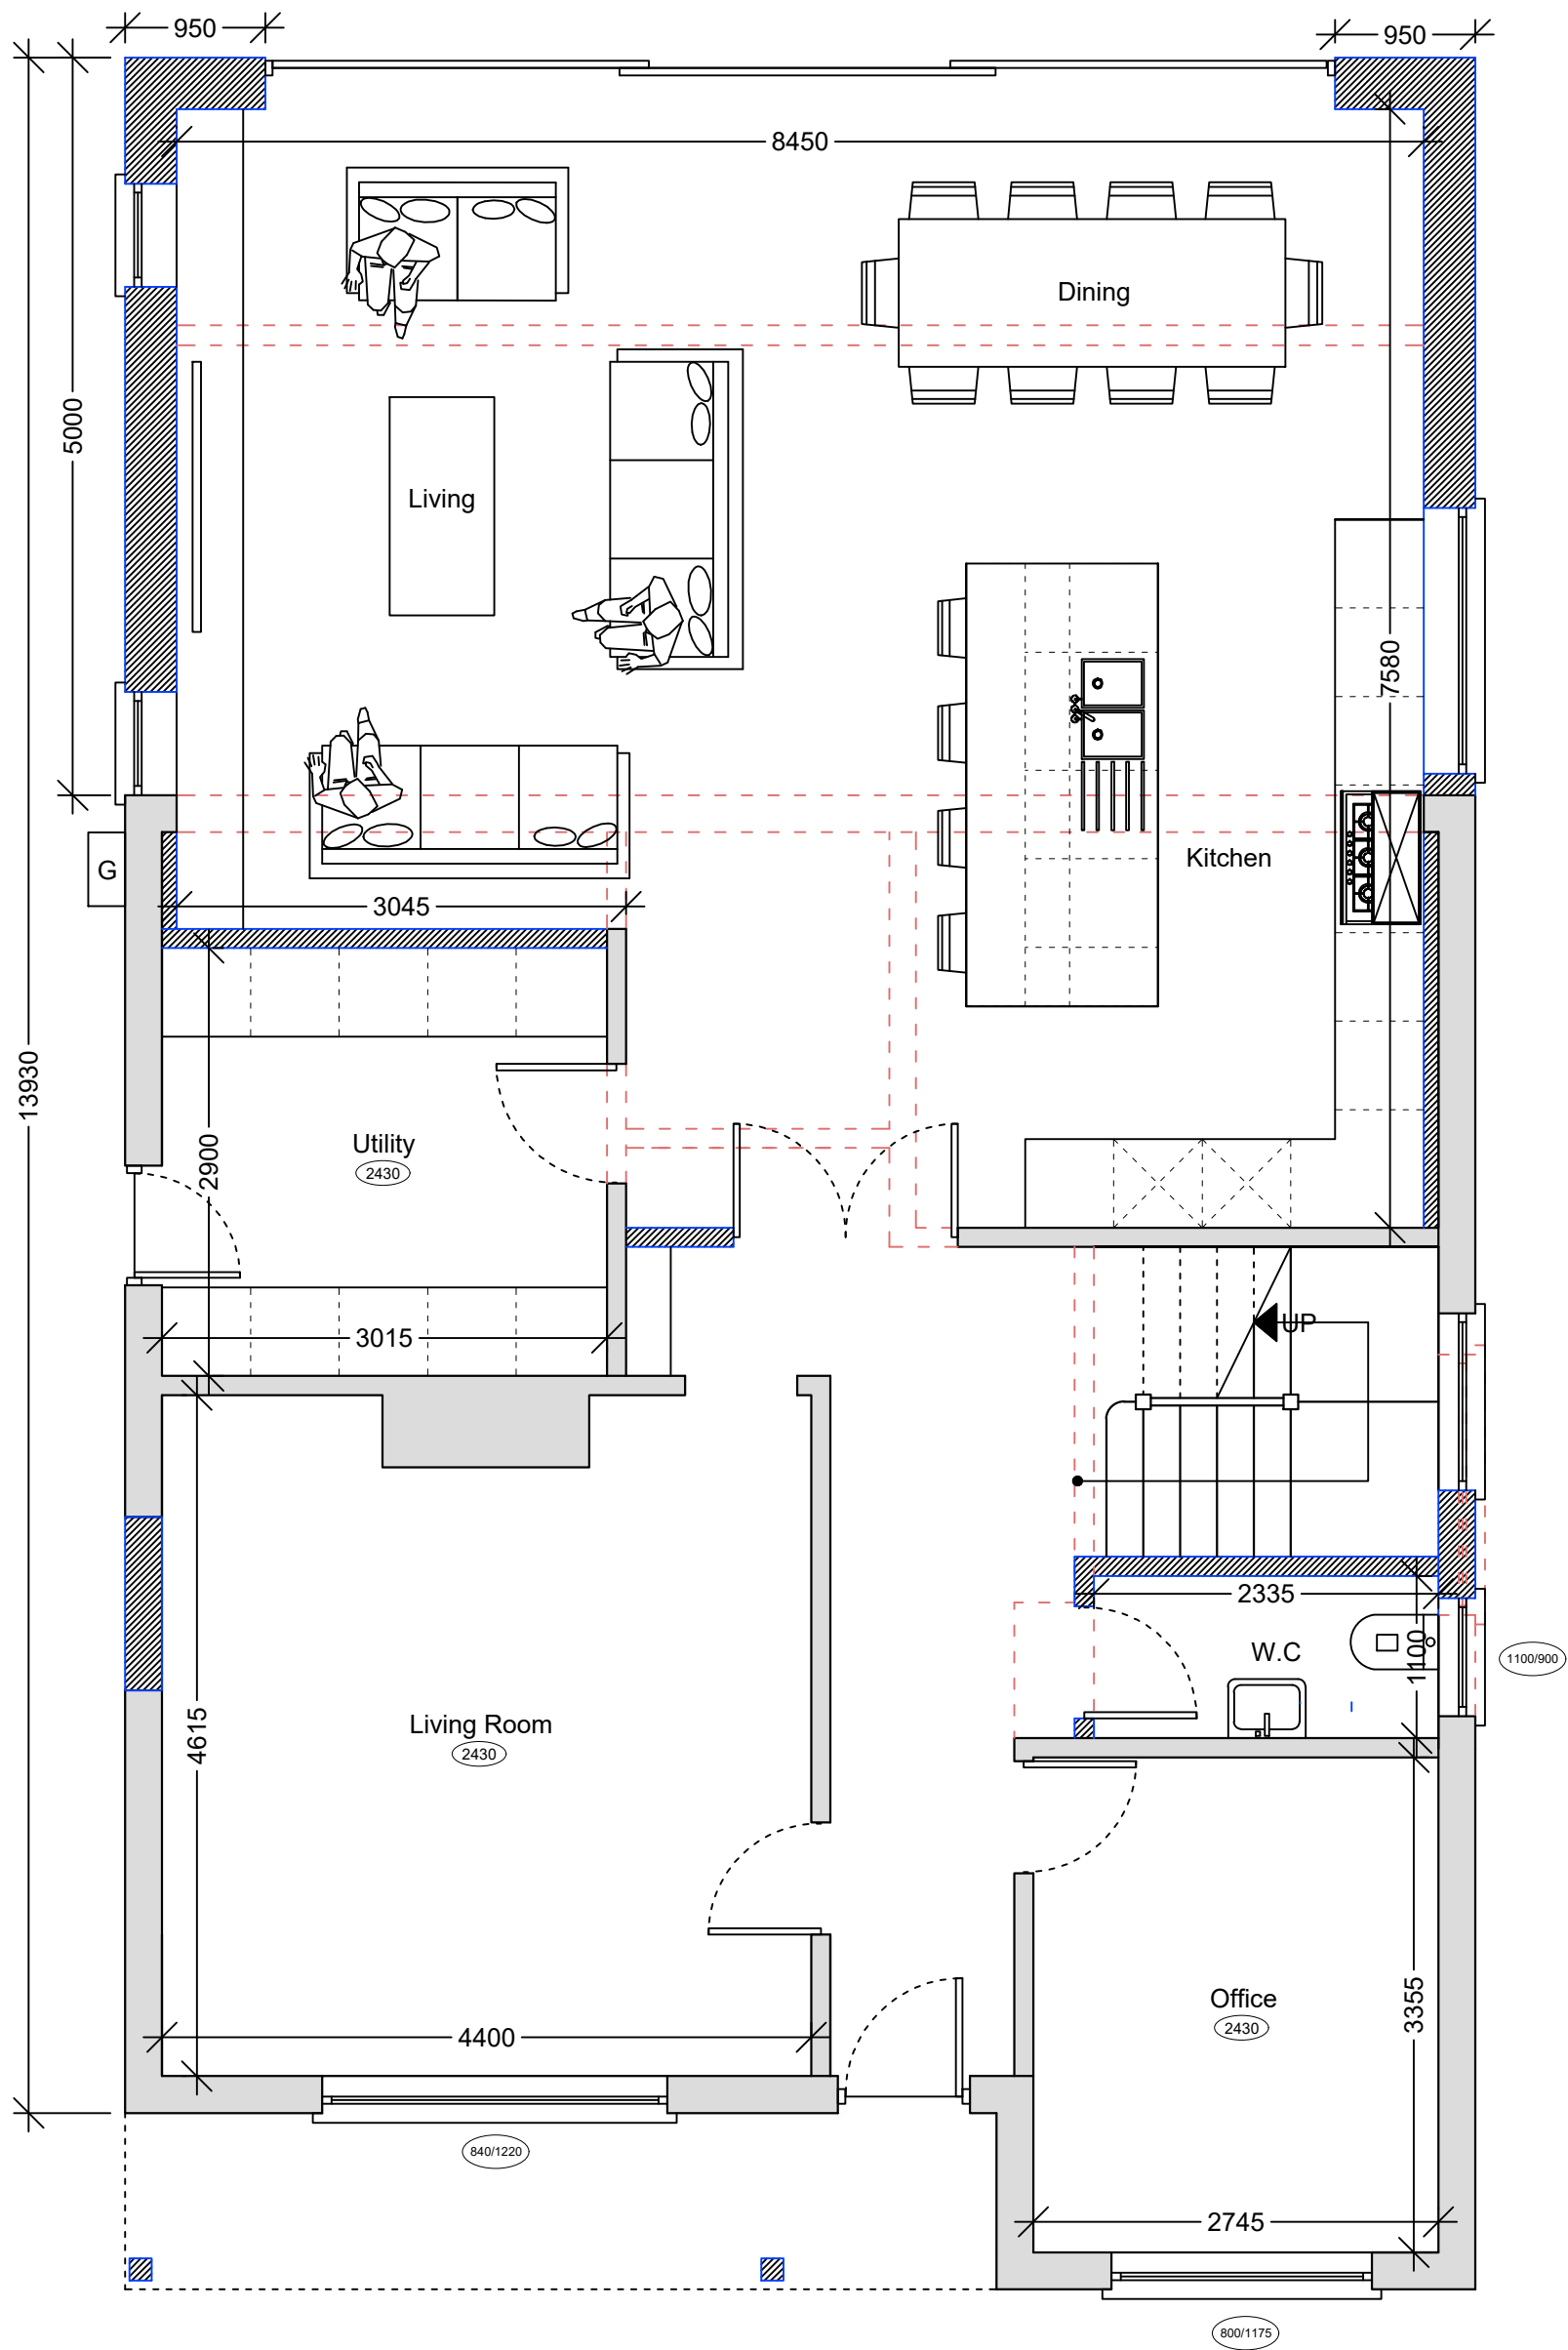

Ground Floor Plan
1:50

Revision	01.11.24	BJS	Designer	Checked	Approved

OAKMAN ARCHITECTURE.

Address:
7 Denham Way,
Denham
UB9 5AX

Mob : 07787197752
E mail : benjamin@oakmanltd.com

Project Address:
4 Rowan Drive
Crowthorne
RG45 6RZ

Client:
Mr and Mrs Edwards

PROPOSED

Drawing Number:
2428-PL-101

Scales:
1:50 © A3

Rev. No.
—