


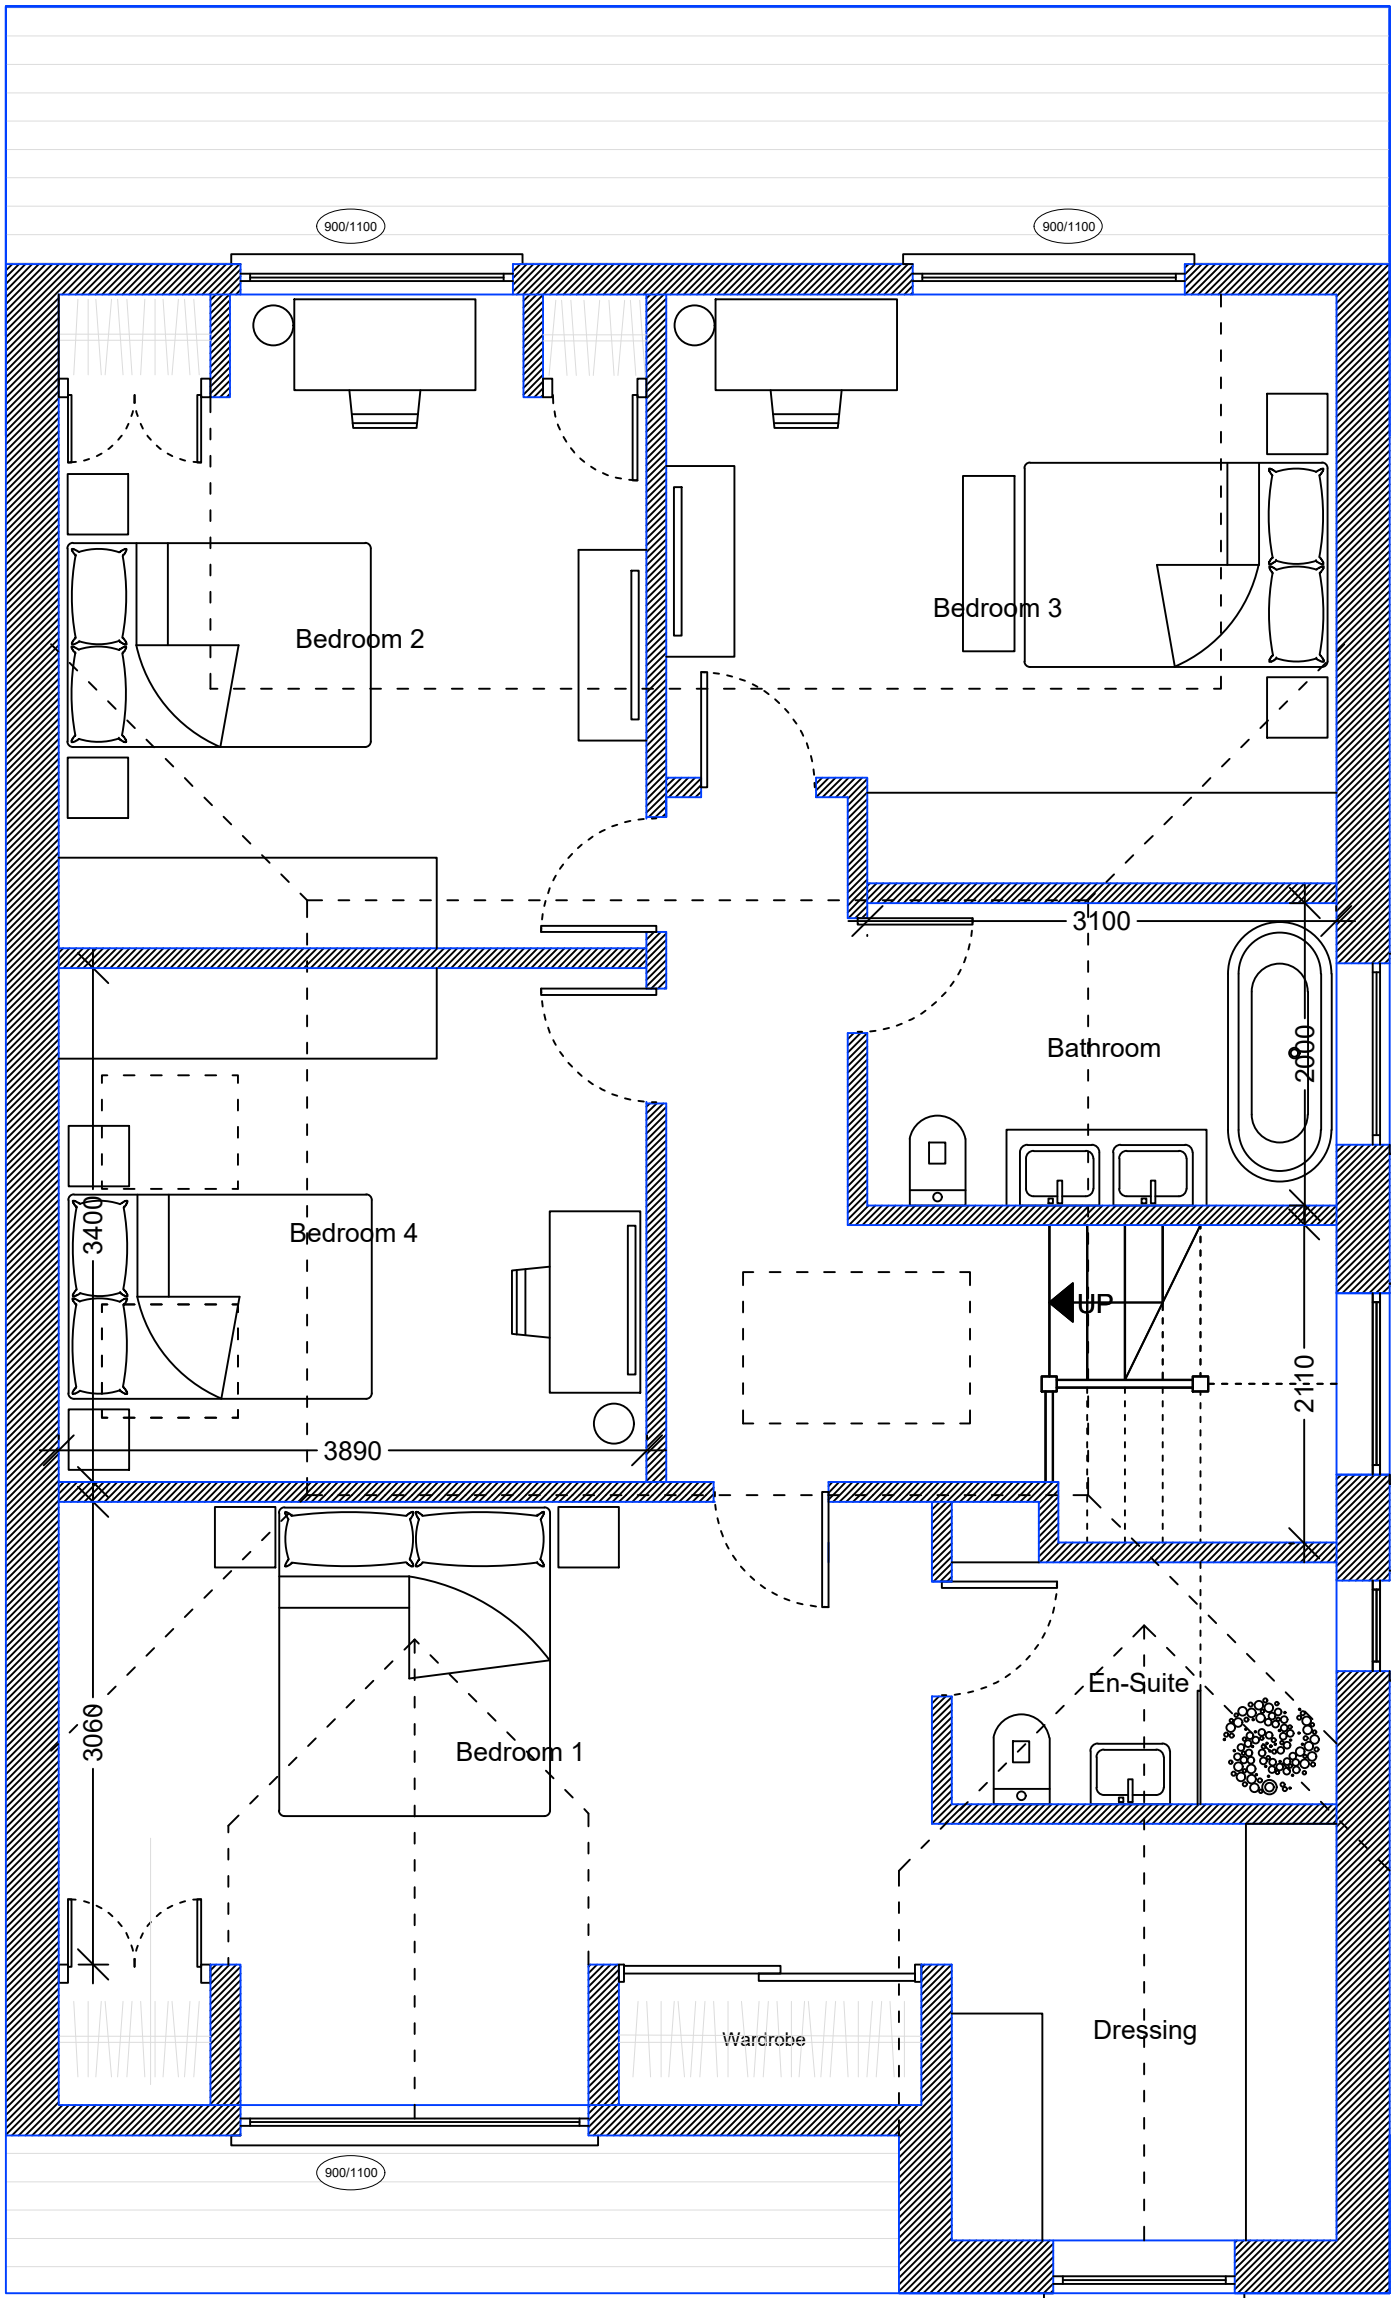

○ First Floor Plan
1:50

	01.11.24	BJS			
Revision	Date	Drawn	Designer	Checked	Approved

● Address: 7 Denham Way, Denham UB9 5AX
● Mob.: 07787197752
E-mail: benjamin@oakmanltd.com

Project Address:

4 Rowan Drive
Crowthorne
RG45 6RZ

Client:

Mr and Mrs Edwards

PROPOSED

Drawing Number:

2428-PL-102

Scales:

1:50 © A3

Rev. No.

—