


Notes


All dimensions and levels on site are to be checked prior to commencement of work.

This drawing is the copyright of Paul Edwards Architecture

Site area = 0.309 ha = 0.764 acres  
3 N° 4 bedroom detached cottages  
with carports

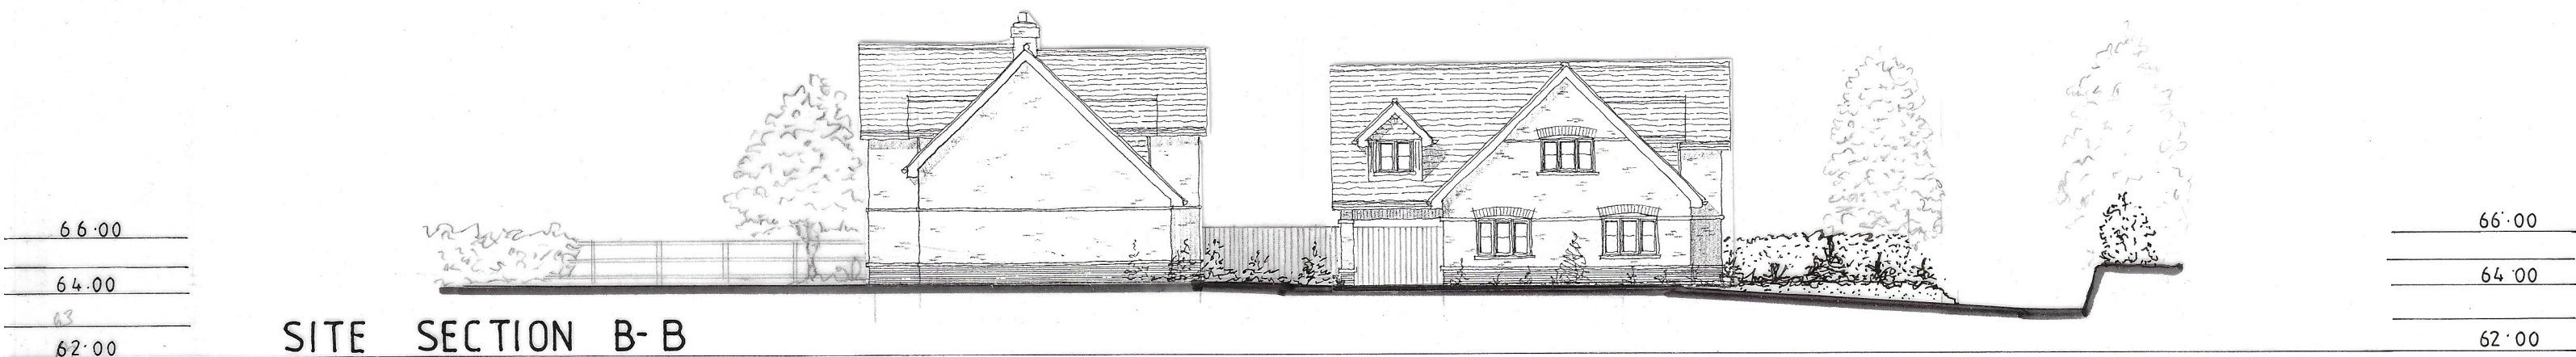

Scale 1:200 0 2 4 6 8 10

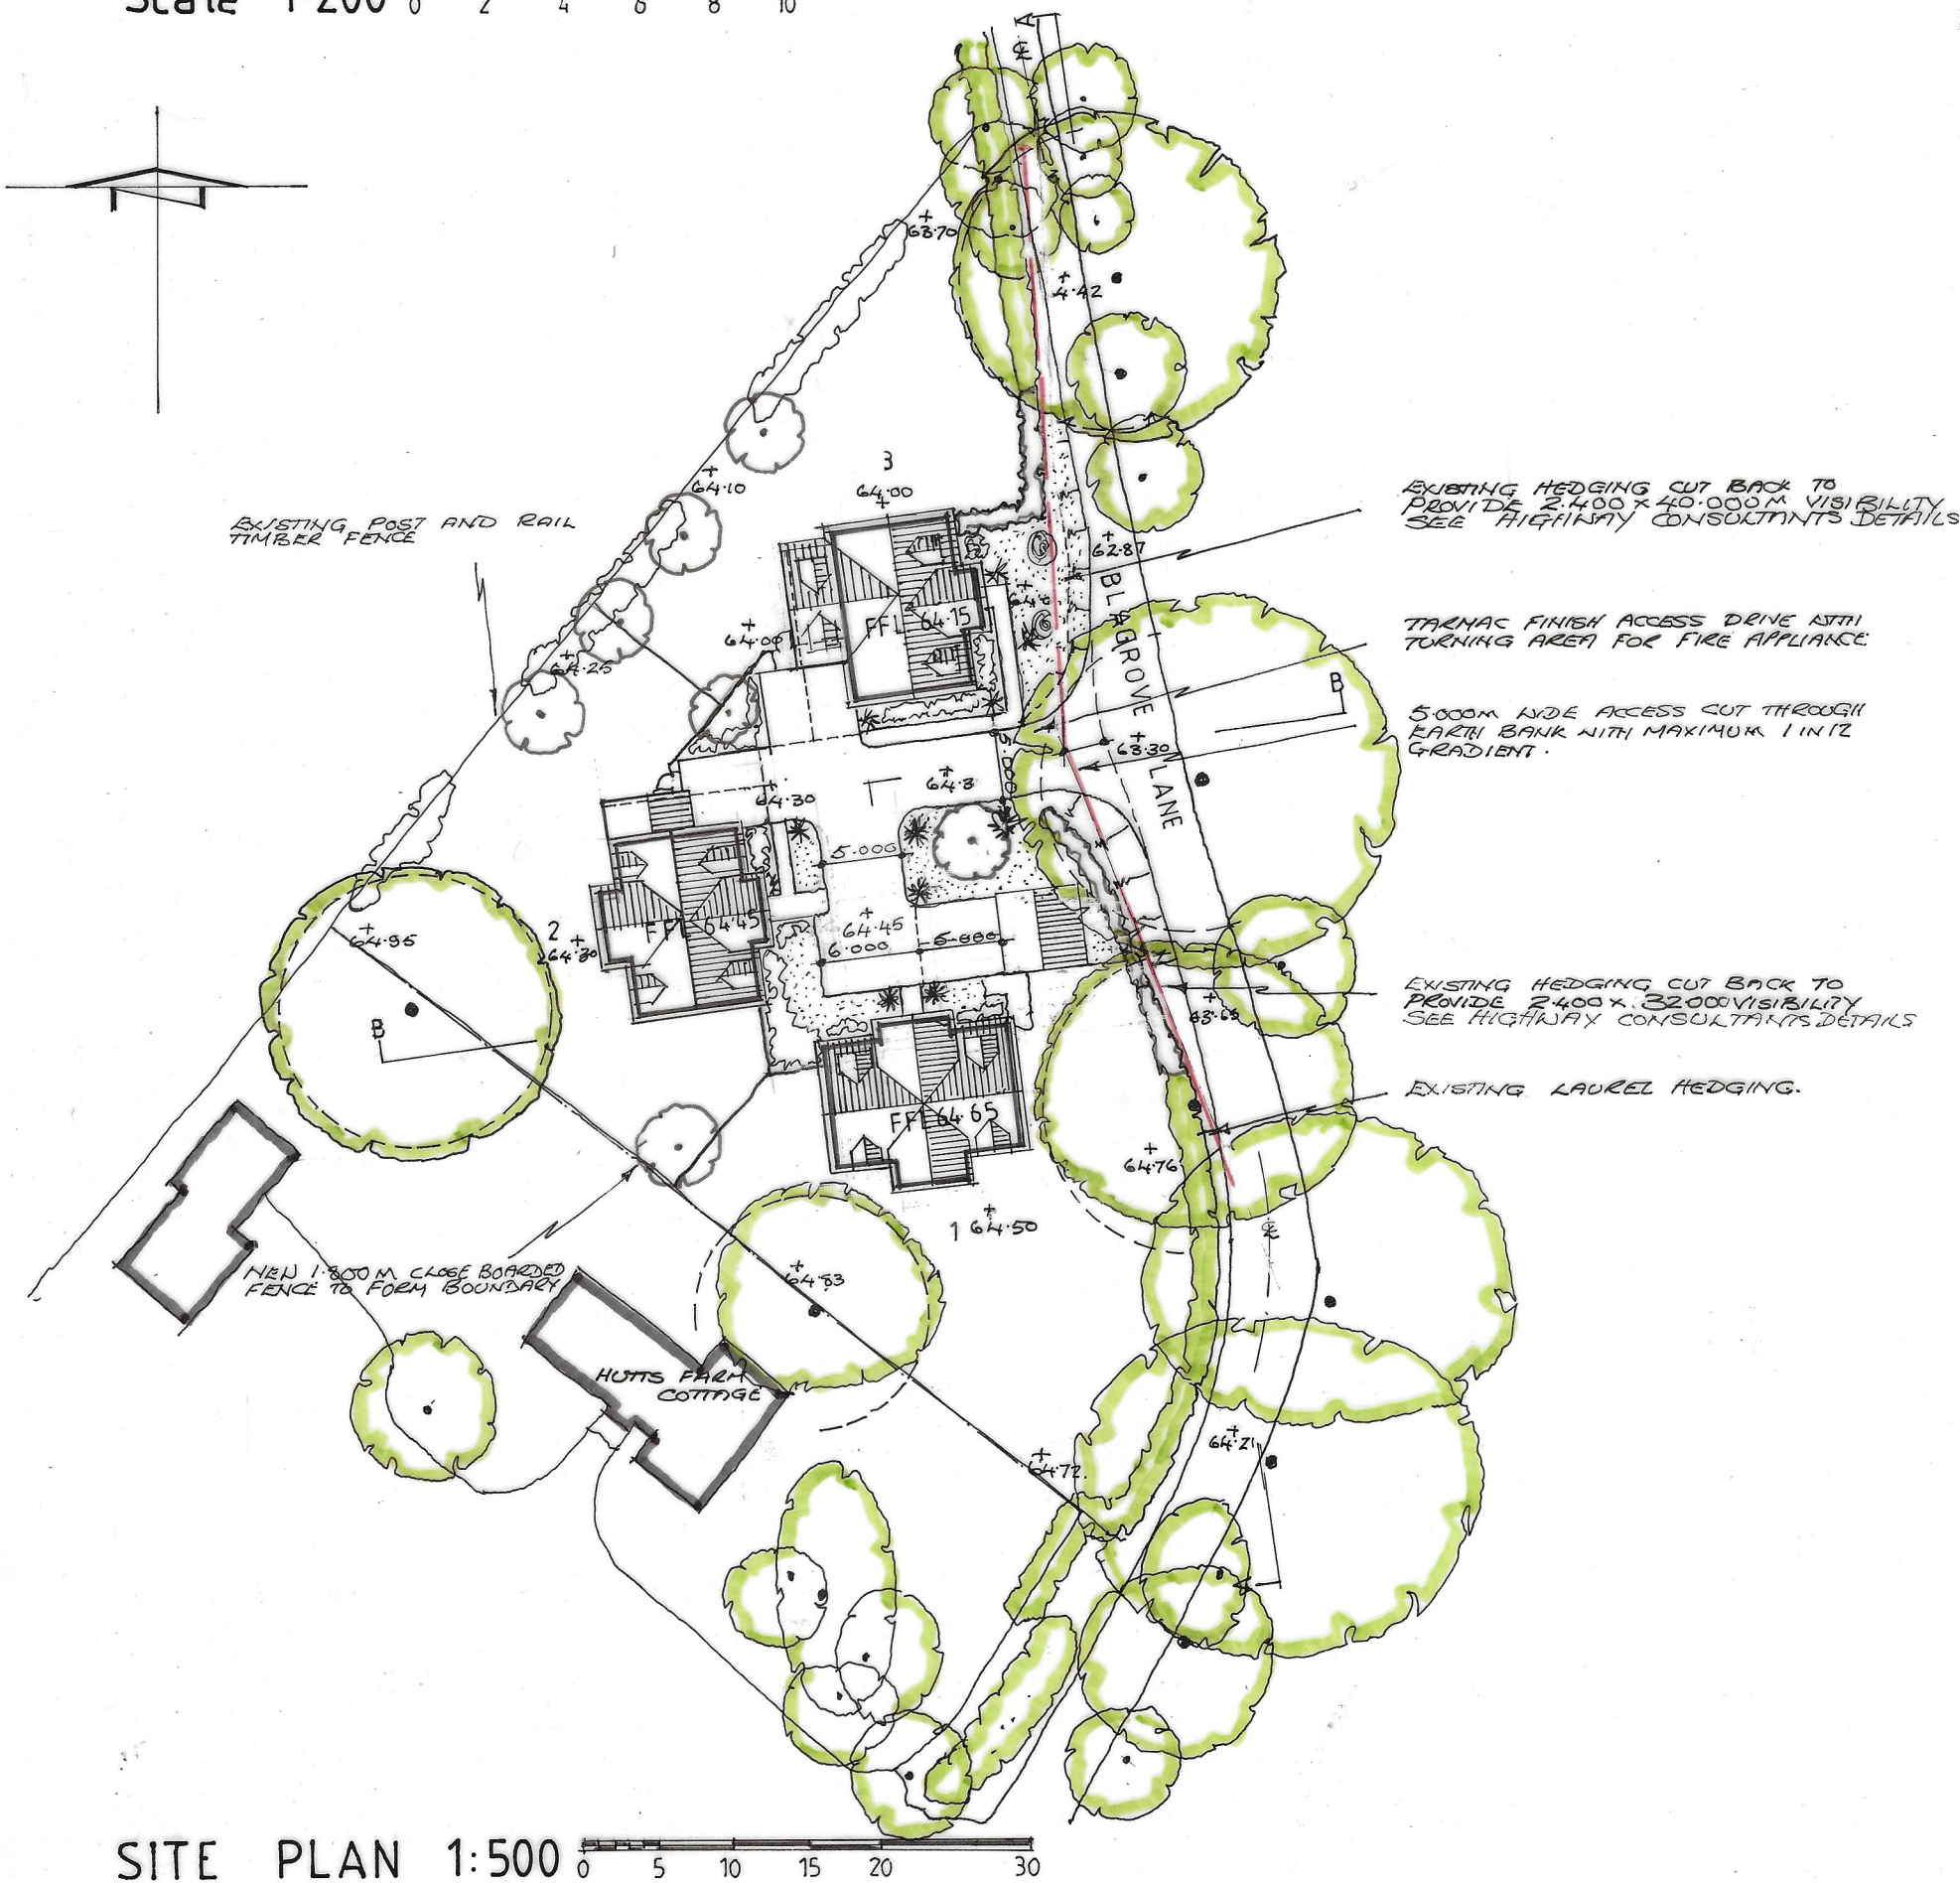

A : PLOT 1 POSITION OF HOUSE 29.9.25  
AMENDED AND DRIVE AND  
CARPORT AND VISIBILITY SPLAYS  
AMENDED.

|         |                                                                                      |
|---------|--------------------------------------------------------------------------------------|
| Project | Detached cottages<br>Adj. Hutts Farm Cottages<br>Blagrove Lane<br>WOKINGHAM<br>Berks |
| Client  | Mr R Ryan                                                                            |
| Drawing |                                                                                      |

SITE PLANS-STREET SCENES

Scale As shown at A2 Date July 2025

Paul Edwards Architecture  
12 Sandy Lane, Barkham, Wokingham, Berks RG41 4DB  
Tel: 01189772925 Mob: 07831837415 E-mail: paul@pauledwardsarchitecture.co.uk

Job 2685 Dwg. 08 A