
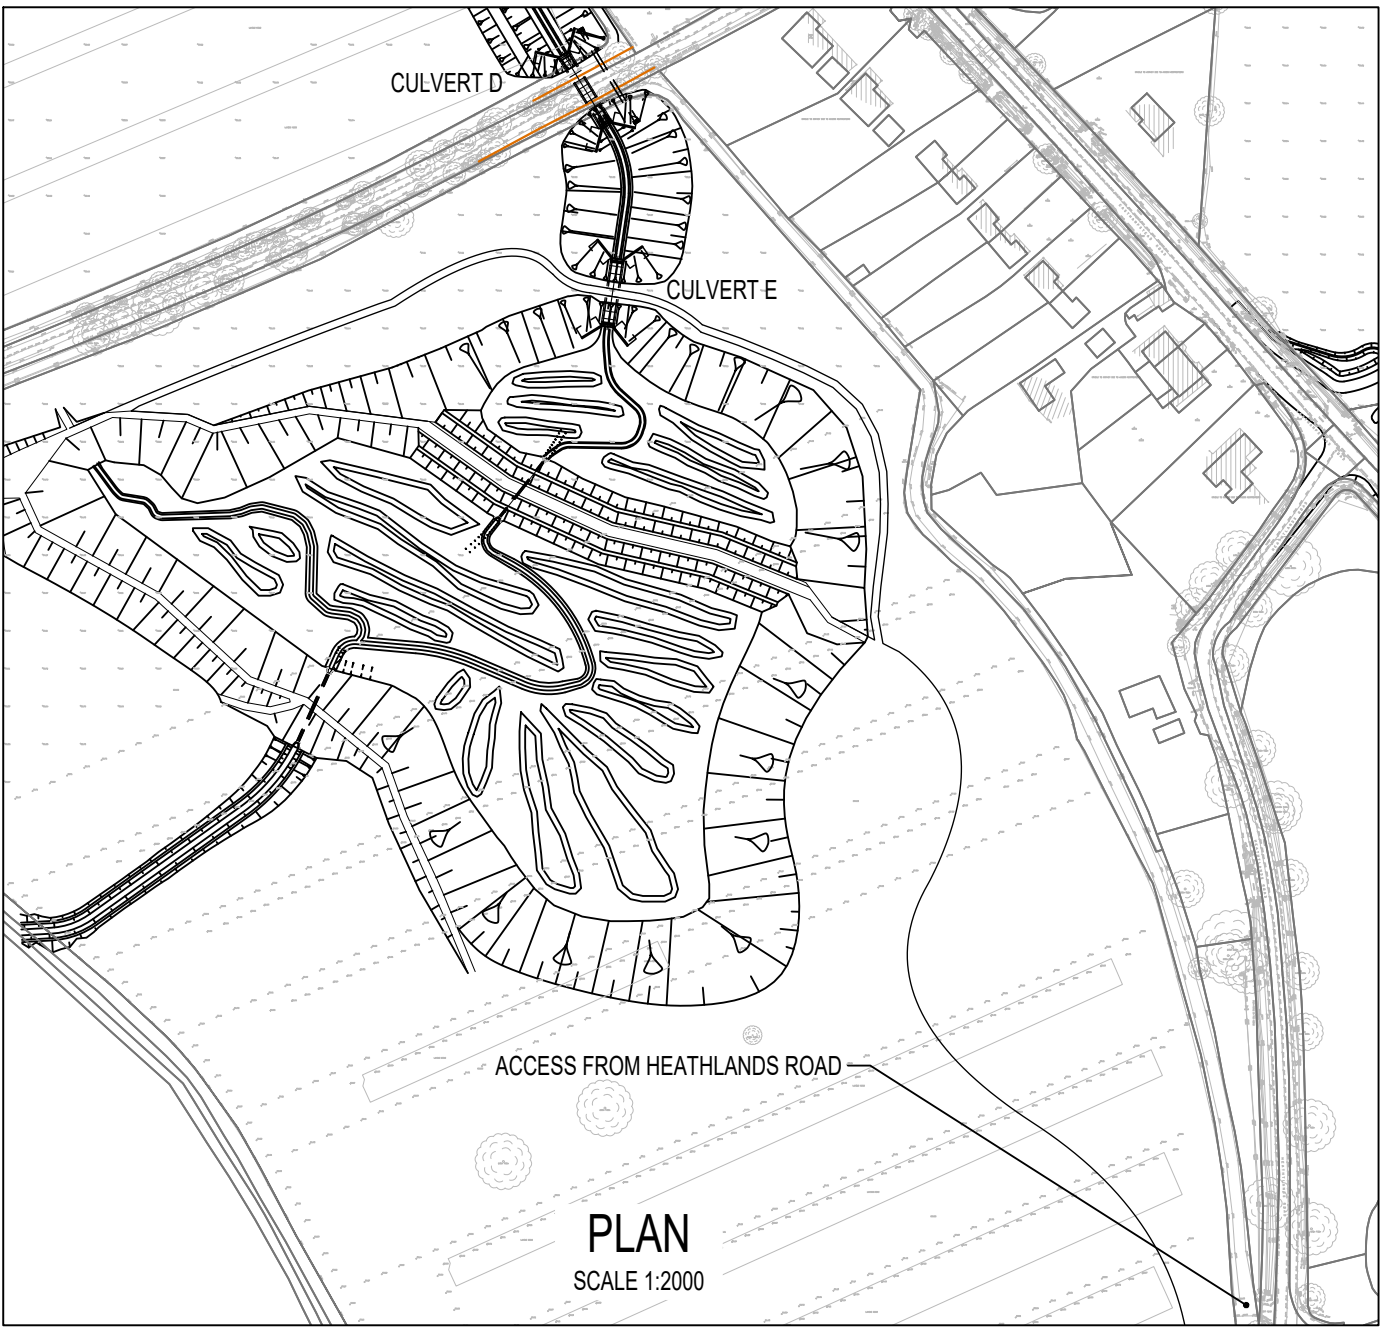


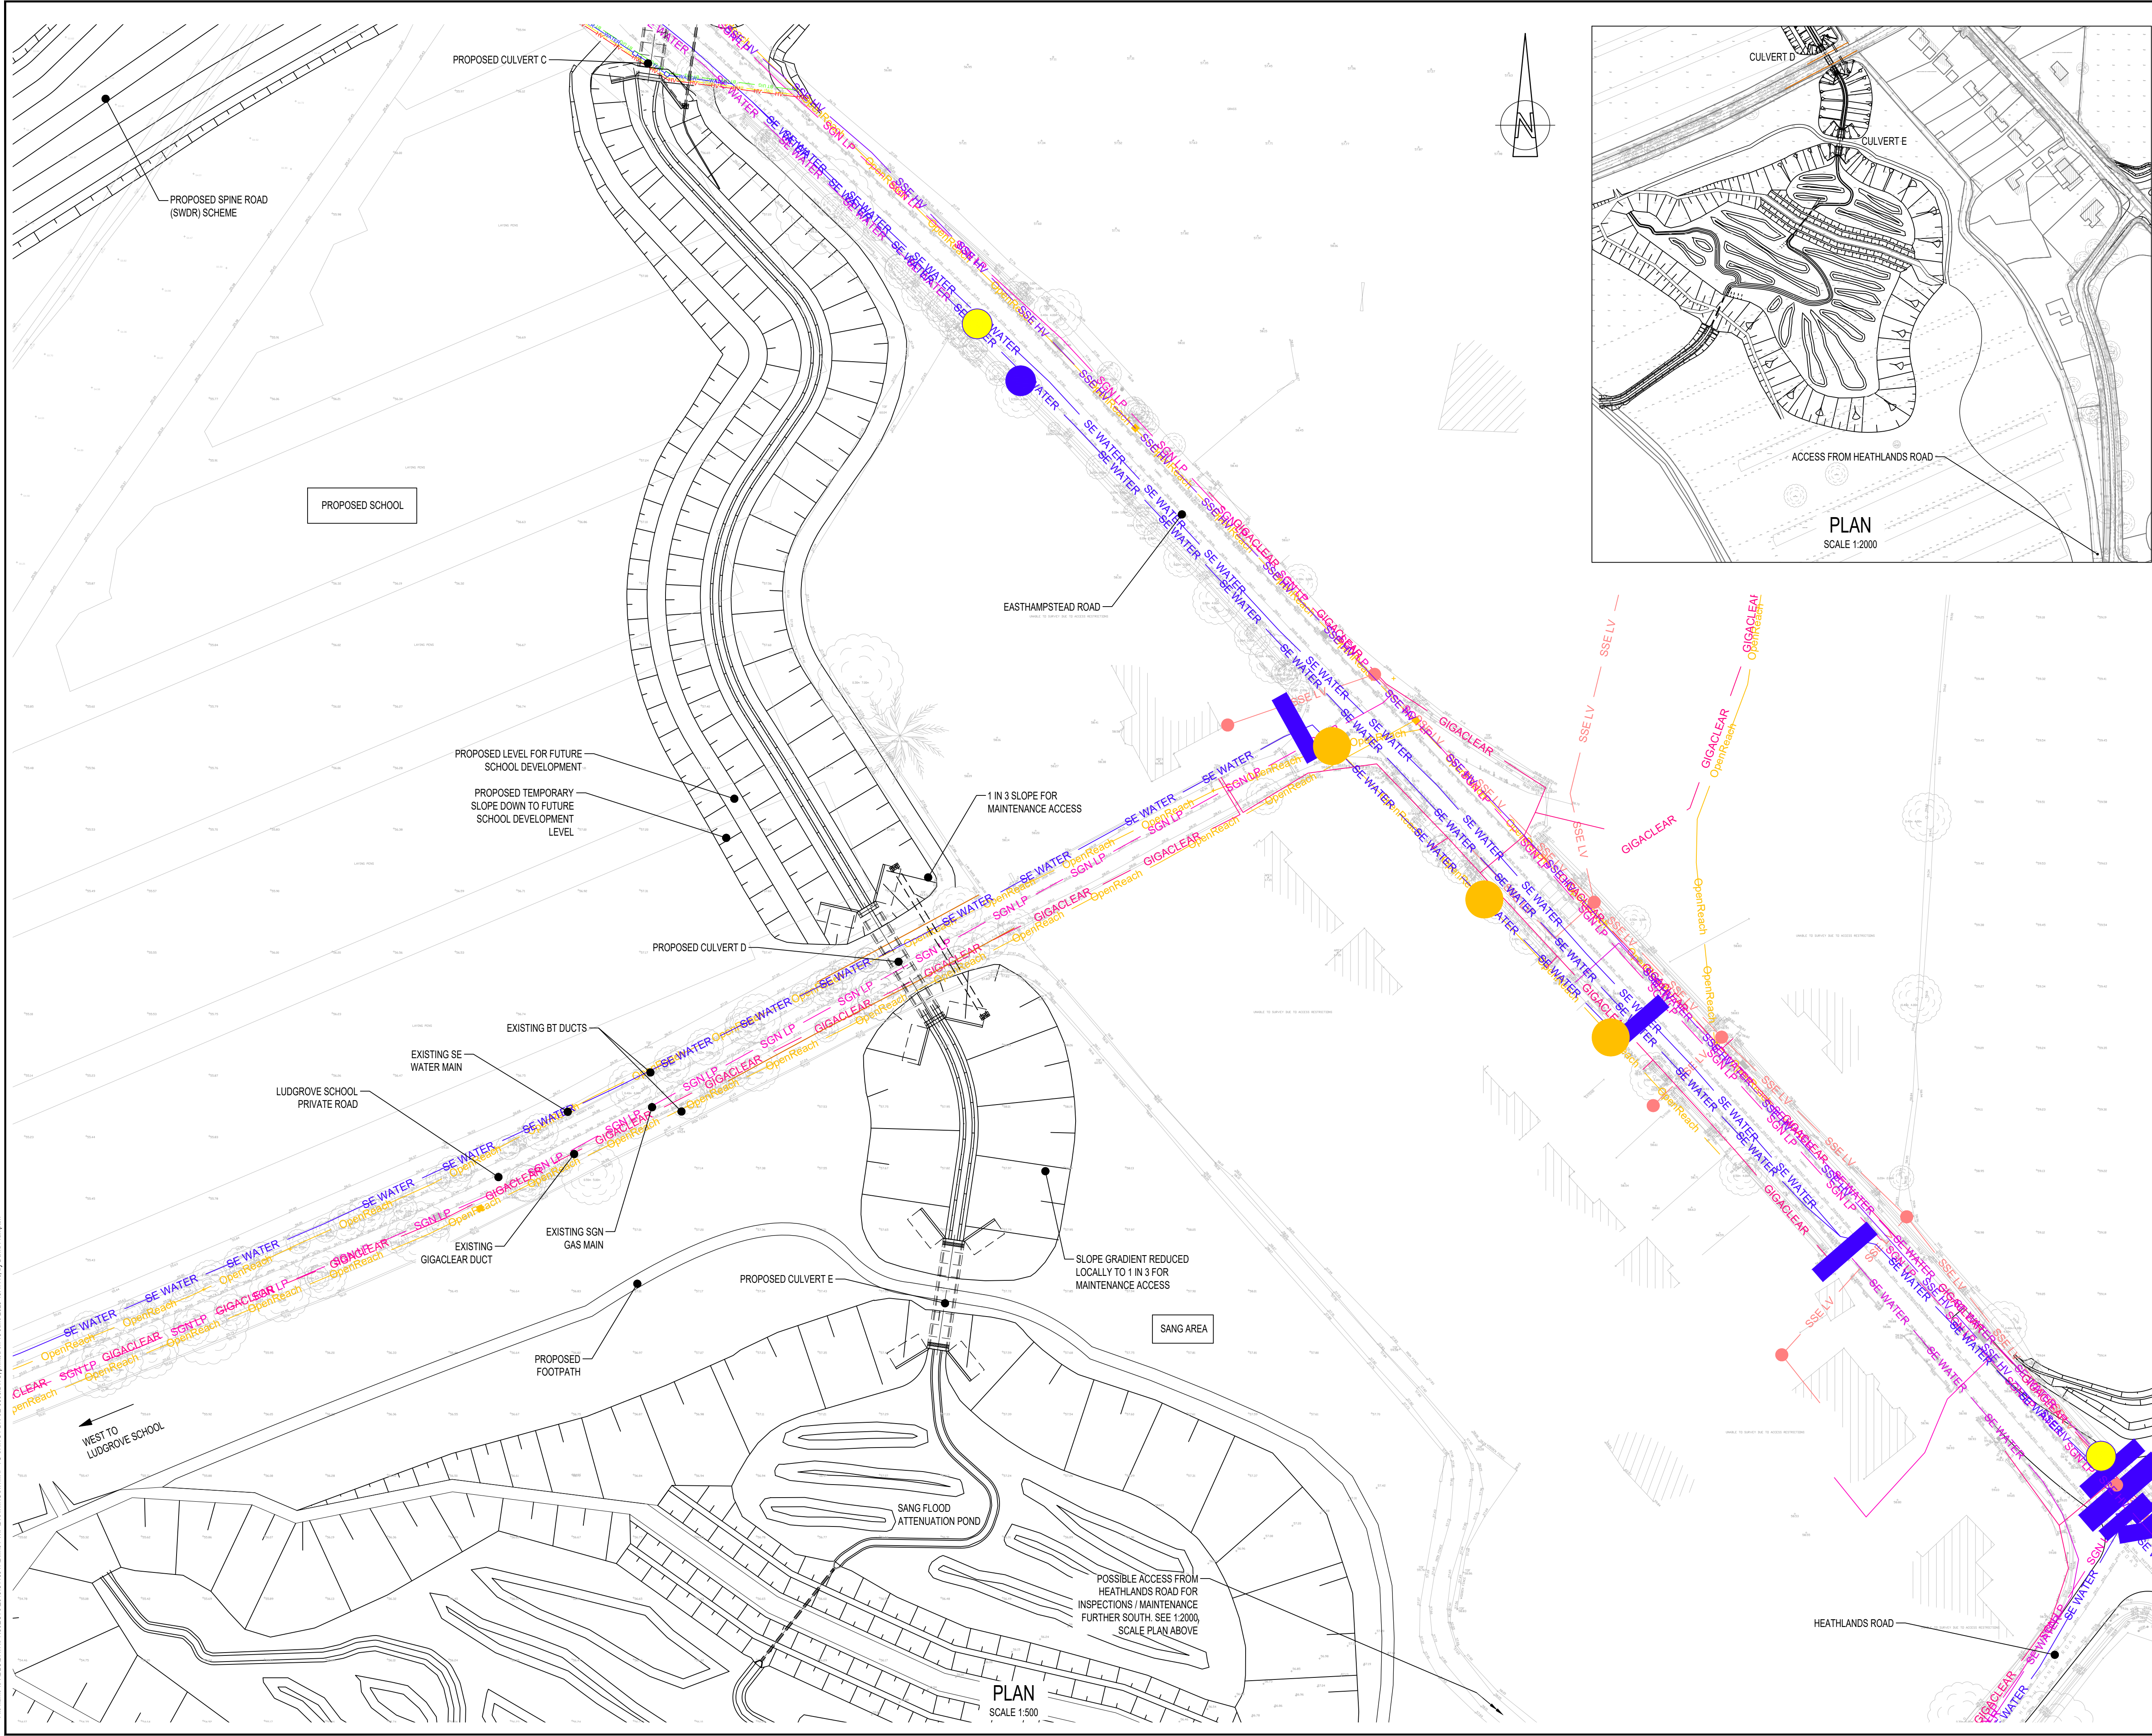

DO NOT SCALE

NOTES:

1. ALL DIMENSIONS ARE IN MILLIMETRES UNLESS NOTED OTHERWISE.

2. ALL LEVELS ARE IN METRES AOD UNLESS NOTED OTHERWISE.

3. EXISTING BACKGROUND INFORMATION TAKEN FROM SURVEY FILE "XTOPOSURVEY" BY MURPHY SURVEYS, COMMISSIONED BY WSP, SUPPLIED BY WBC, AND FILE "XTOPO_ALL" SUPPLIED BY WSP. CONTRACTOR TO VERIFY ITS ACCURACY PRIOR TO CONSTRUCTION.

4. THIS DRAWING IS TO BE READ IN CONJUNCTION WITH DRGS WMHP-TG-SRWG1-DR-SE-0591 TO -0594. REFER TO DRG. -DD-0534 FOR LOCATION PLAN.

5. REFER TO DRAWING WMHP-TG-SRWG1-DR-LS-3043 FOR TREE PROTECTION AND REMOVALS

KEYPLAN

SWDR - WESTERN GATEWAY PHASE 2

SWDR - SPINE ROAD AND WESTERN GATEWAY PHASE 1

P04	13/06/2025	NL	UPDATED TO ADDRESS PLANNING COMMENTS	WA	KL
REV	DATE	BY	DESCRIPTION	CHK	APP

DRAWING STATUS: SUITABLE FOR APPROVAL S5

DESIGNER:

Tony Gee

Consulting Civil, Structural and Geotechnical Engineers

Tony Gee and Partners LLP

Hardy House

140 High Street

Esher, Surrey

KT10 9QJ

Tel: 01372 461600

www.tonygee.com

CONTRACTOR:

CLIENT:

WOKINGHAM BOROUGH COUNCIL

Shute End, Wokingham, Berkshire RG40 1BN

Tel: (0118) 974 6000 Web: www.wokingham.gov.uk

PROJECT:

WOKINGHAM MAJOR HIGHWAYS PROGRAMME

SPINE ROAD AND WESTERN GATEWAY PHASE 1

TITLE:

SANG CULVERTS D AND E

SITE PLAN

SCALE @ A1:	CHECKED:	APPROVED:
AS SHOWN	KL	CMF
PROJECT NO:	DESIGNED:	DRAWN:
C118047	VIA	PW
DRAWING NO:	DATE:	REV:
WMHP-TG-SRWG1-DR-SE-0590	May 21	P04

File name: P:\BOLDATA\PROJECTS\2018\011847\BOLDATA\WPDRAWINGS\WMHP-TG-SRWG1-DR-SE-0590.DWG, printed on 18 June 2025 16:47:46, by David Frampton