



File name: P:\BOLDATA\PROJECTS\2018\0118047\BIM01-WP\DRAWINGS\WHP-TS-SRWG1-DR-SE-0596.DWG, printed on 18 June 2025 08:32:33, by K11

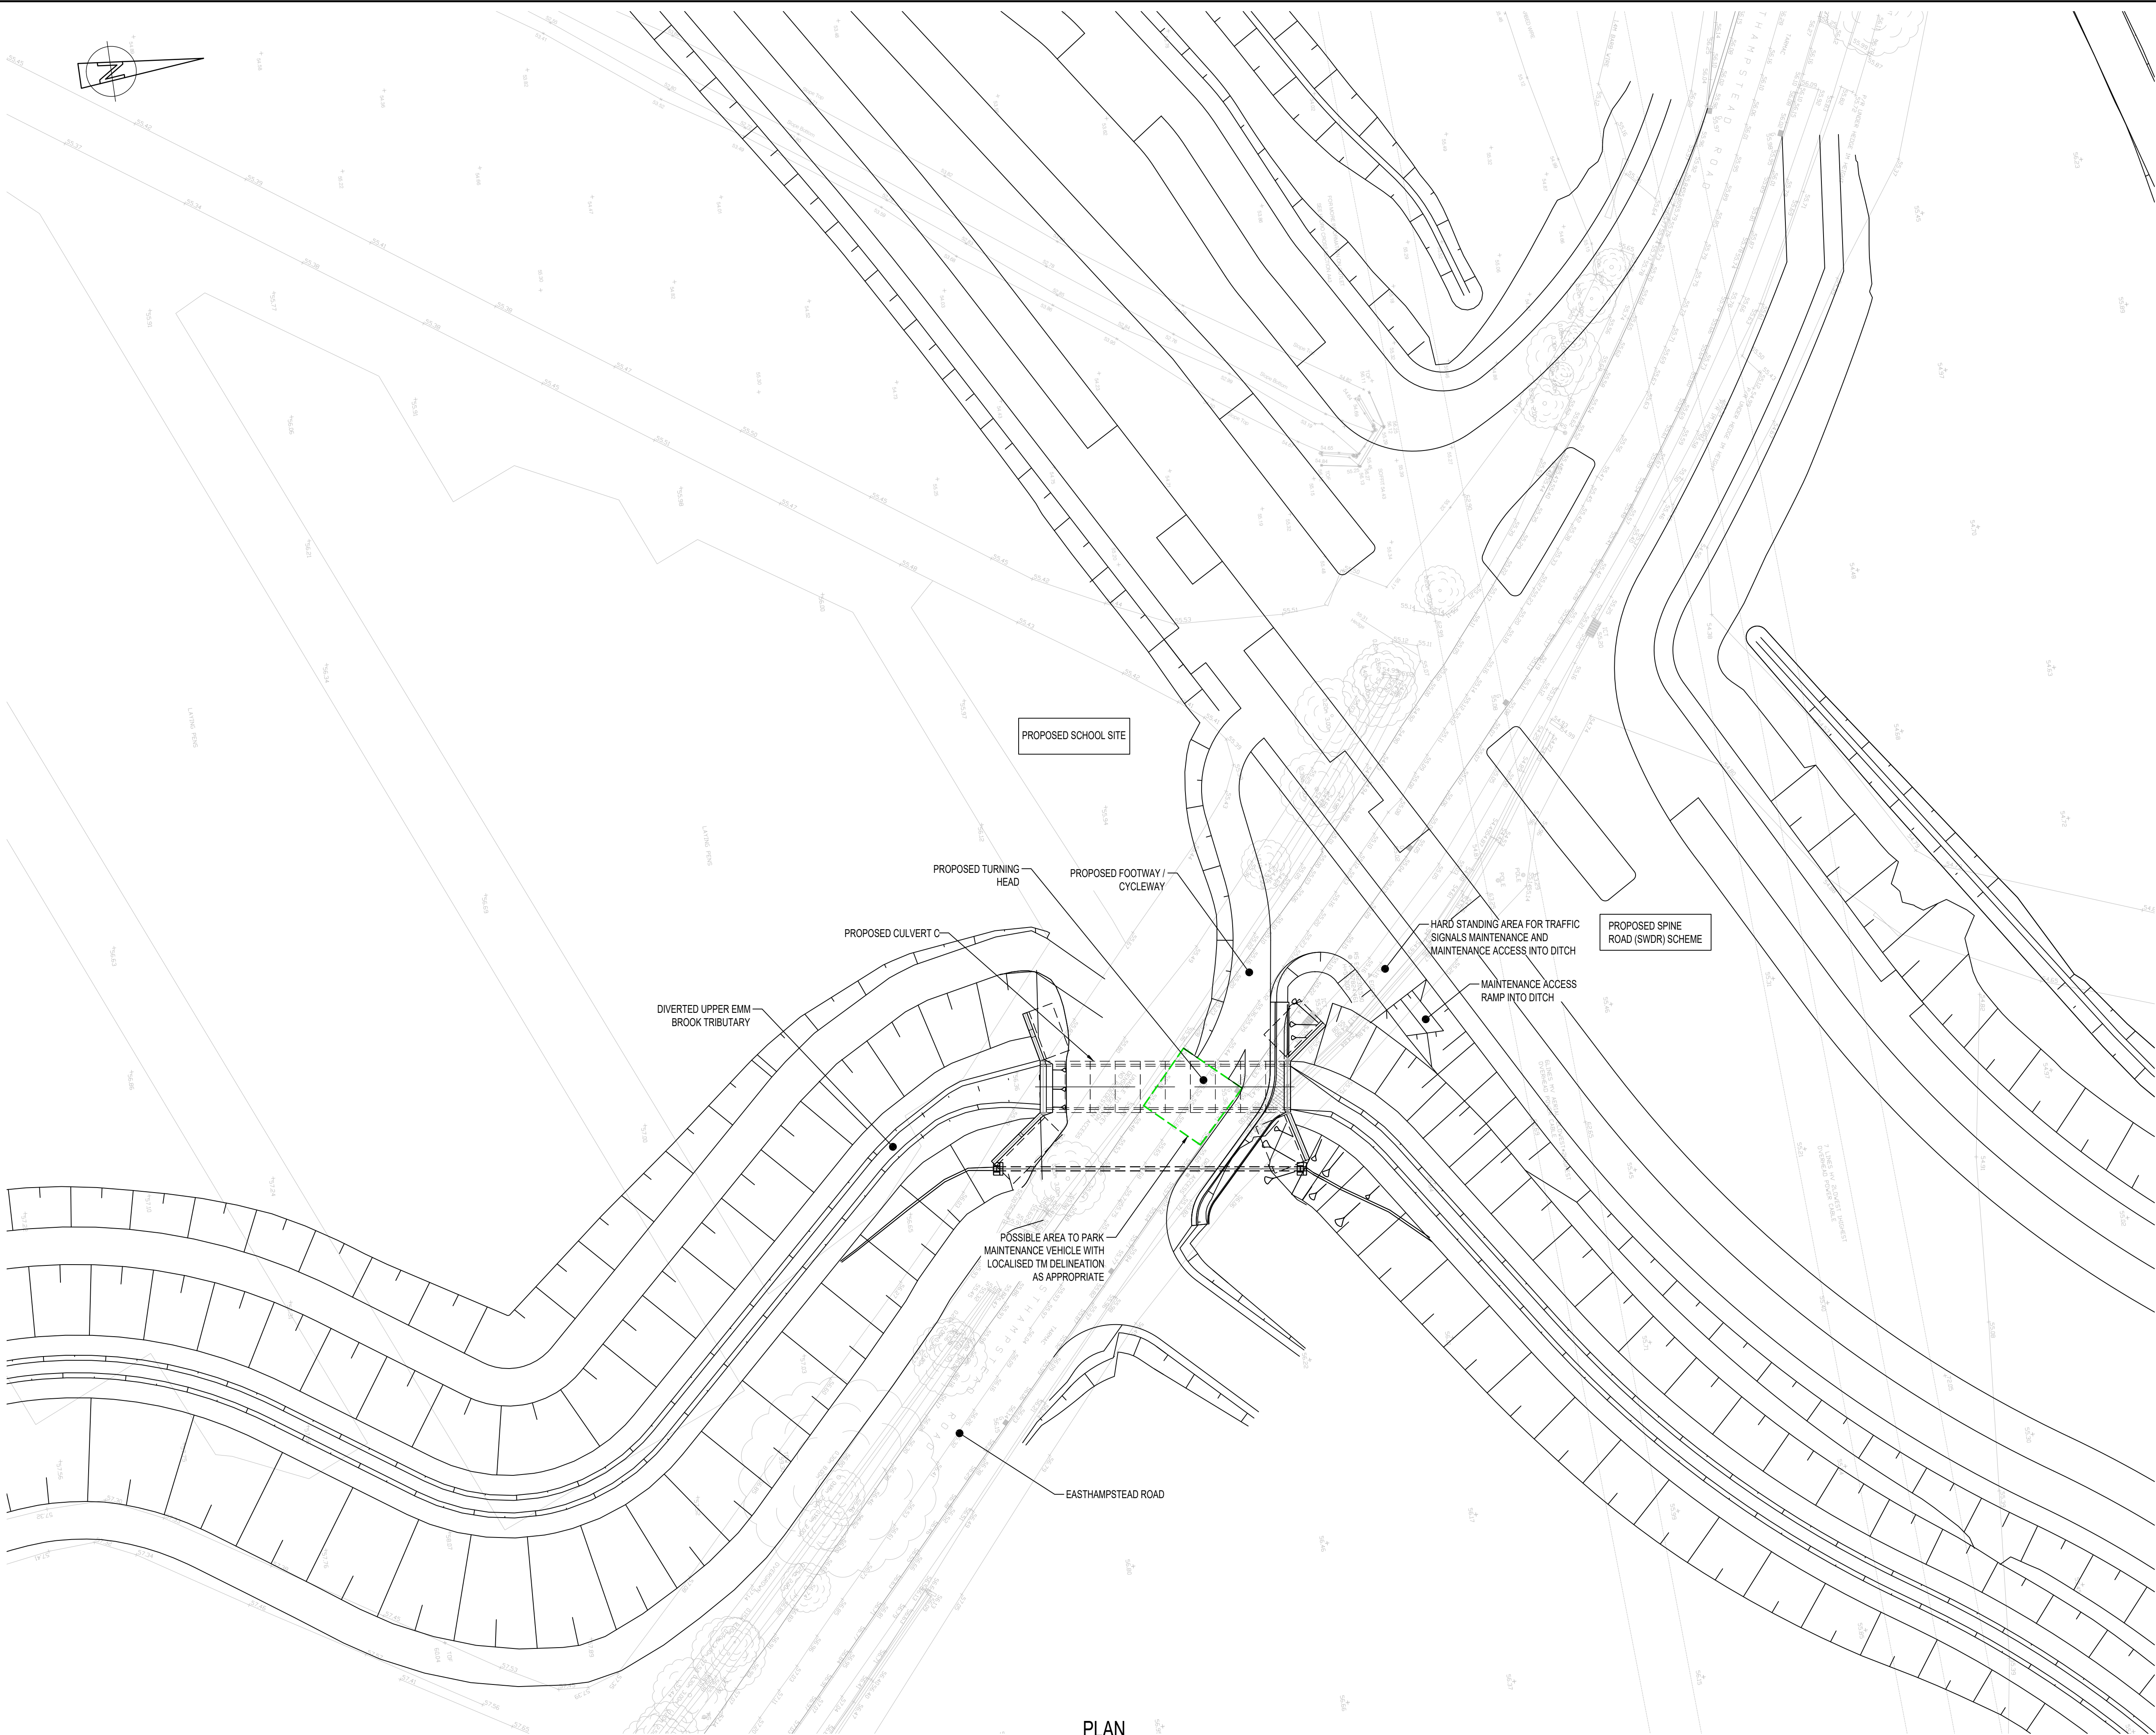

PLAN  
SCALE 1:250

DO NOT SCALE

- NOTES:
1. ALL DIMENSIONS ARE IN MILLIMETRES UNLESS NOTED OTHERWISE.
  2. ALL LEVELS ARE IN METRES AOD UNLESS NOTED OTHERWISE.
  3. EXISTING BACKGROUND INFORMATION TAKEN FROM SURVEY FILE "XTOPOSURVEY" BY MURPHY SURVEYS, COMMISSIONED BY WSP, SUPPLIED BY WBC, AND FILE "XTOPO\_ALL" SUPPLIED BY WSP. CONTRACTOR TO VERIFY ITS ACCURACY PRIOR TO CONSTRUCTION.
  4. THIS DRAWING IS TO BE READ IN CONJUNCTION WITH DRGS WMHP-TG-SRWG1-DR-SE-0597 AND -0598. REFER TO DRG -DD-0534 FOR LOCATION PLAN.

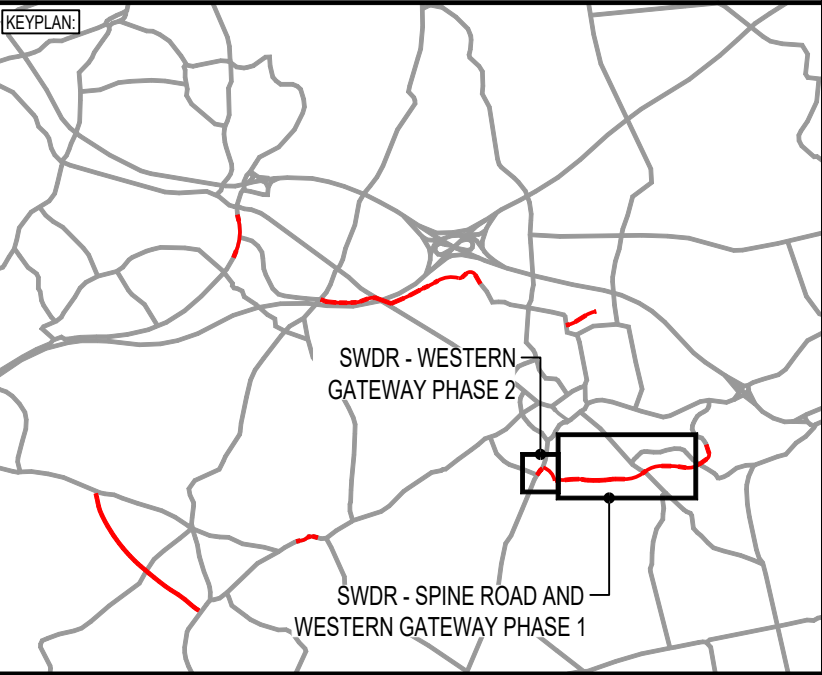

|     |            |    |                                      |     |     |   |
|-----|------------|----|--------------------------------------|-----|-----|---|
| 0   | 0          | 0  | 0                                    |     | 0   | 0 |
| 0   | 0          | 0  | 0                                    |     | 0   | 0 |
| P06 | 13/06/2025 | NL | UPDATED TO ADDRESS PLANNING COMMENTS | VIA | KL  |   |
| REV | DATE       | BY | DESCRIPTION                          | CHK | APP |   |

DRAWING STATUS: **SUITABLE FOR APPROVAL** **S5**

DESIGNER:

**Tony Gee**  
Consulting Civil, Structural and Geotechnical Engineers

**Tony Gee and Partners LLP**  
Hardy House  
140 High Street  
Esher, Surrey  
KT10 9QJ  
Tel: 01372 461600  
www.tonygee.com

CONTRACTOR:

**Balfour Beatty**

CLIENT:

**WOKINGHAM BOROUGH COUNCIL**

Shute End, Wokingham, Berkshire RG40 1BN  
Tel: (0118) 974 6000 Web: www.wokingham.gov.uk

PROJECT: **WOKINGHAM MAJOR HIGHWAYS PROGRAMME  
SPINE ROAD AND WESTERN GATEWAY PHASE 1**

TITLE: **CULVERT C  
STRUCTURE REFERENCE: 3105  
SITE PLAN**

|                                         |                  |                  |
|-----------------------------------------|------------------|------------------|
| SCALE @ A1:<br>AS SHOWN                 | CHECKED:<br>JC   | APPROVED:<br>CMF |
| PROJECT NO:<br>C118047                  | DESIGNED:<br>VIA | DRAWN:<br>TCH    |
| DRAWING No:<br>WMHP-TG-SRWG1-DR-SE-0596 | DATE:<br>May 21  | REV:<br>P06      |