



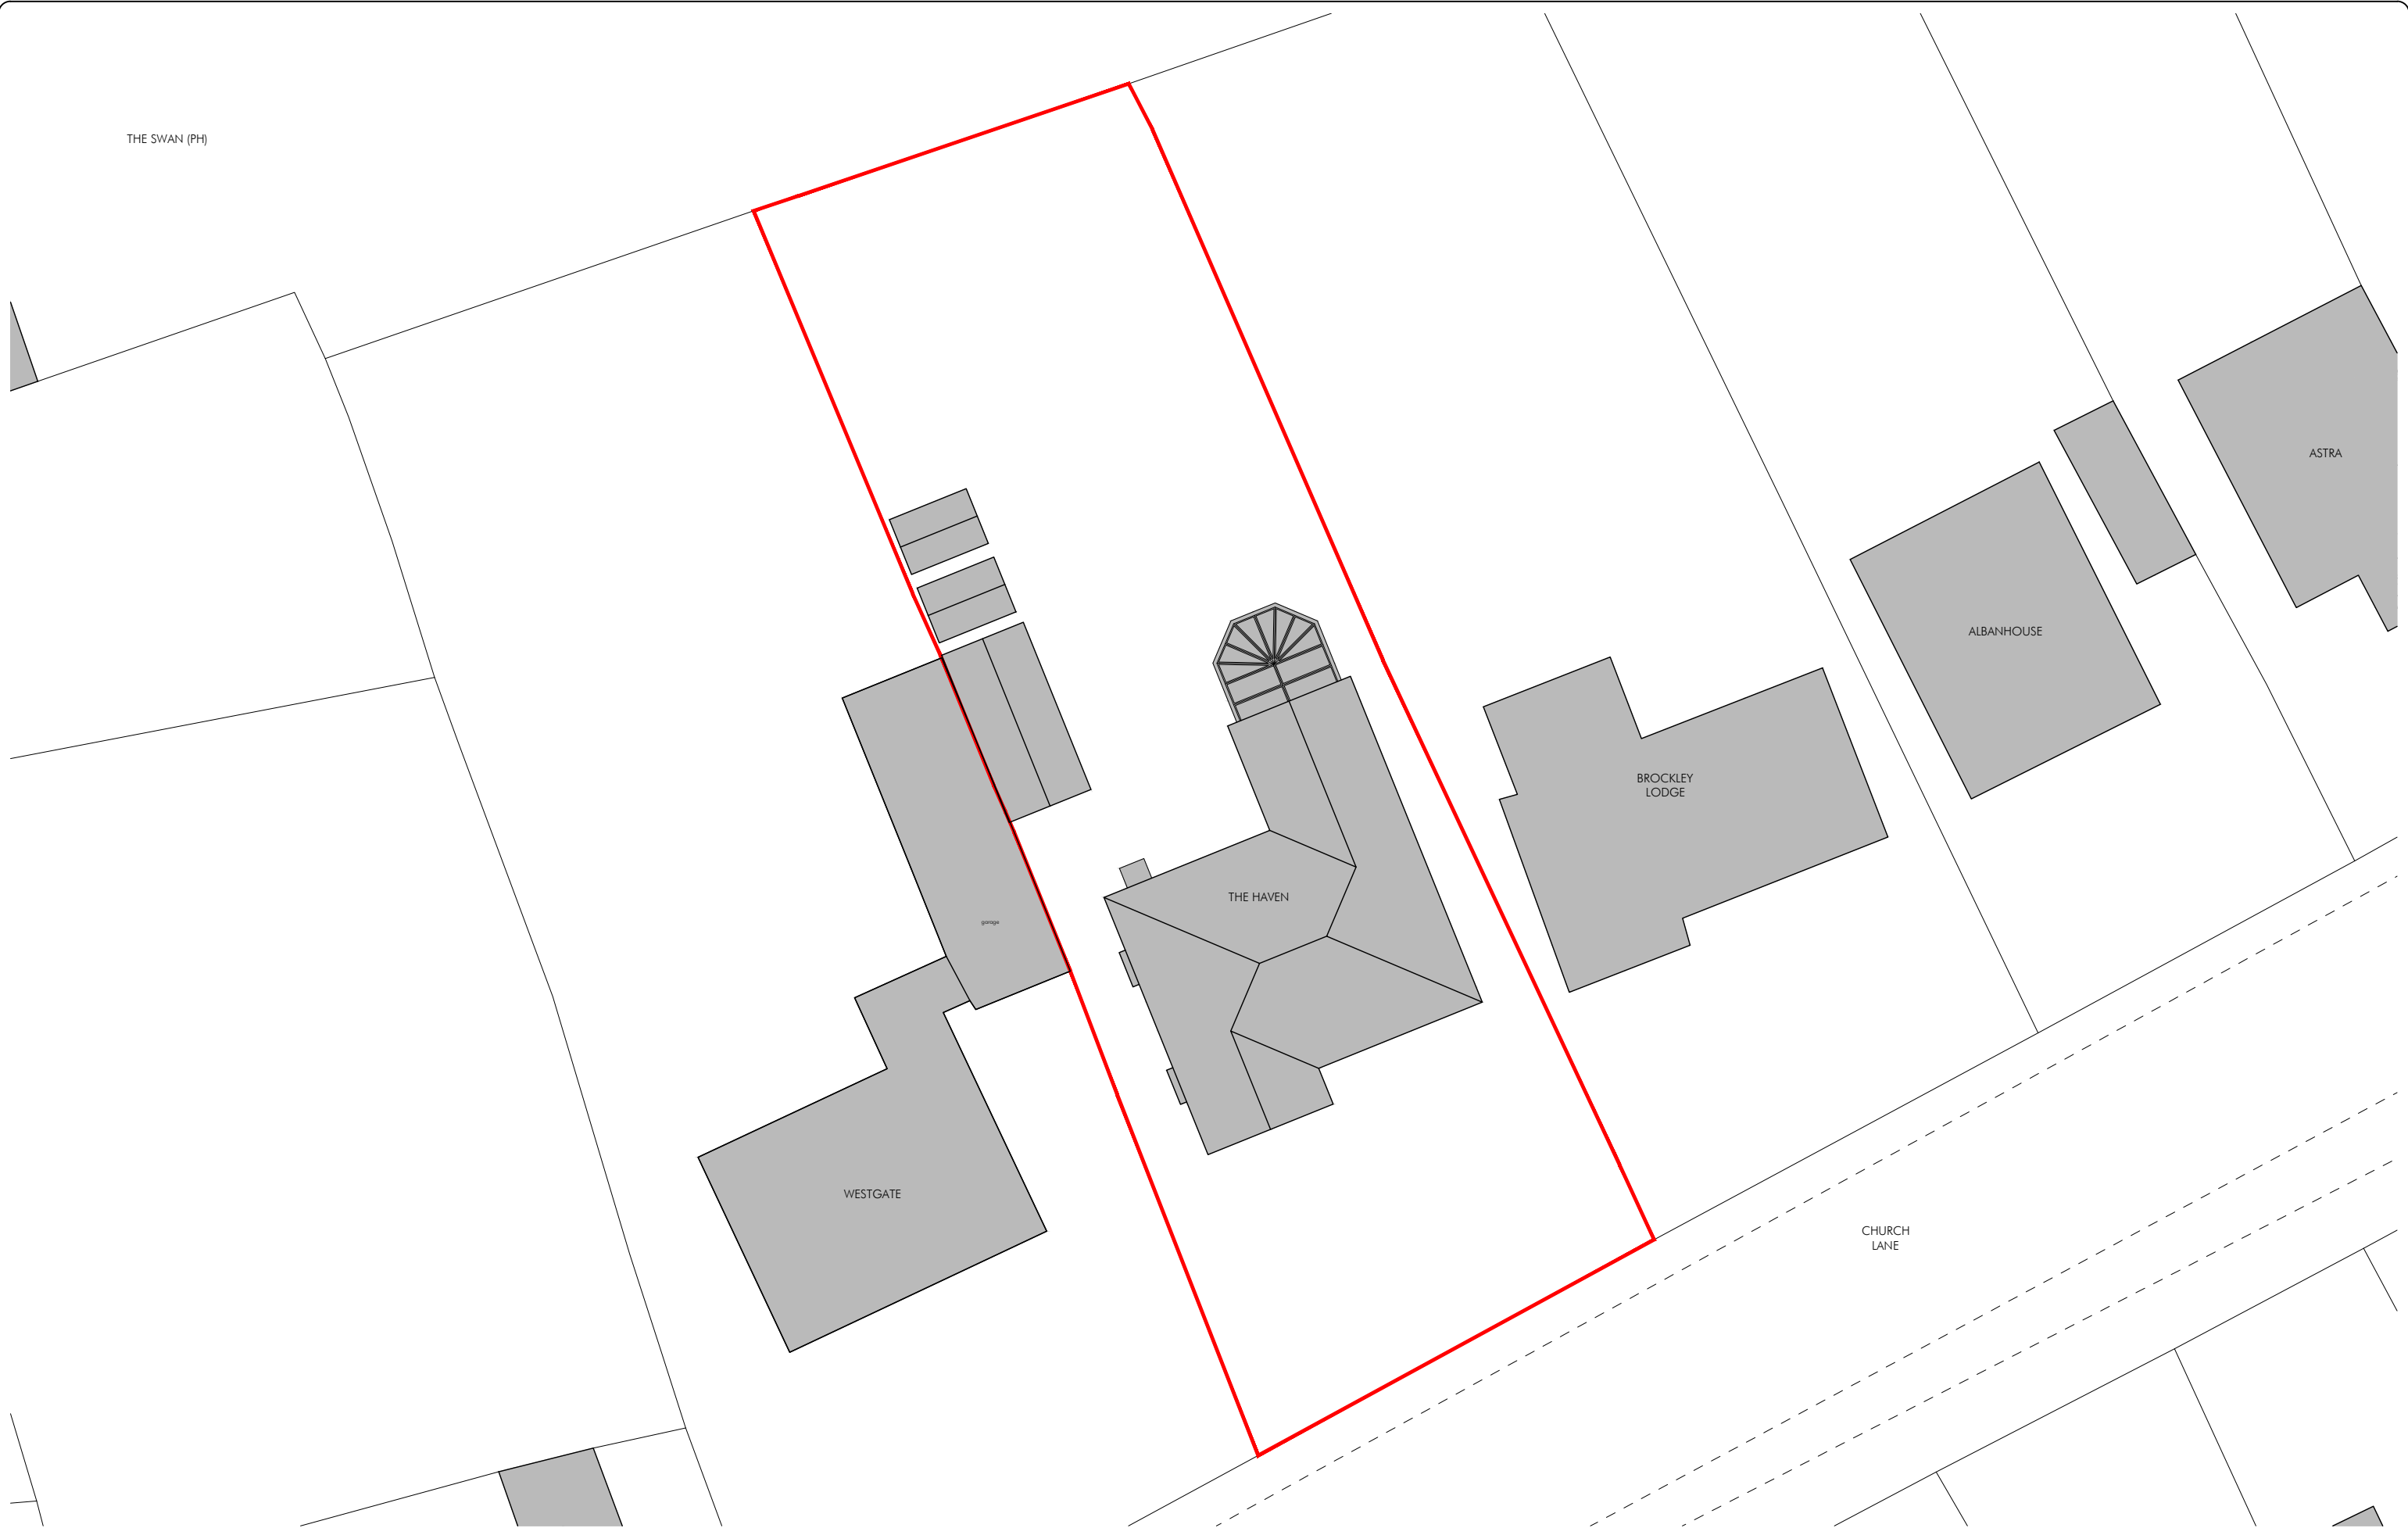

Address: The Haven, Church Road, Three Mile Cross, Berkshire, RG7 1HD
Drawing Number: 5.HAVE. E.00
Drawing Name: Existing Site/Block Plan
Scale: 1:200 @ A3

 


Rev.	Date	Description
-	30.07.26	Householder Planning Application Drawing Pack

General Note -
The general contractor is responsible for the verification of all dimensions and levels on site prior to any construction or pricing works. The drawing author is to be informed immediately of any discrepancy. Figured dimensions take priority over scaled dimensions. Reliance on scaled dimensions is only appropriate for drawing and scaling purposes. **EXISTING DRAWINGS NOT SURVEYED BY PONT + WILS ARCHITECTS**


Copyright of Pont + Wils Architects Ltd ©

Pont + Wils Architects Ltd.
Email: oscar@pontwils.co.uk
Phone: 07833287819
Website: www.pontwils.co.uk
Architect's Address: Avoca, Basingstoke Road,
Three Mile Cross, Reading, Berkshire, RG7 1AS

PONT
WILS
Architects

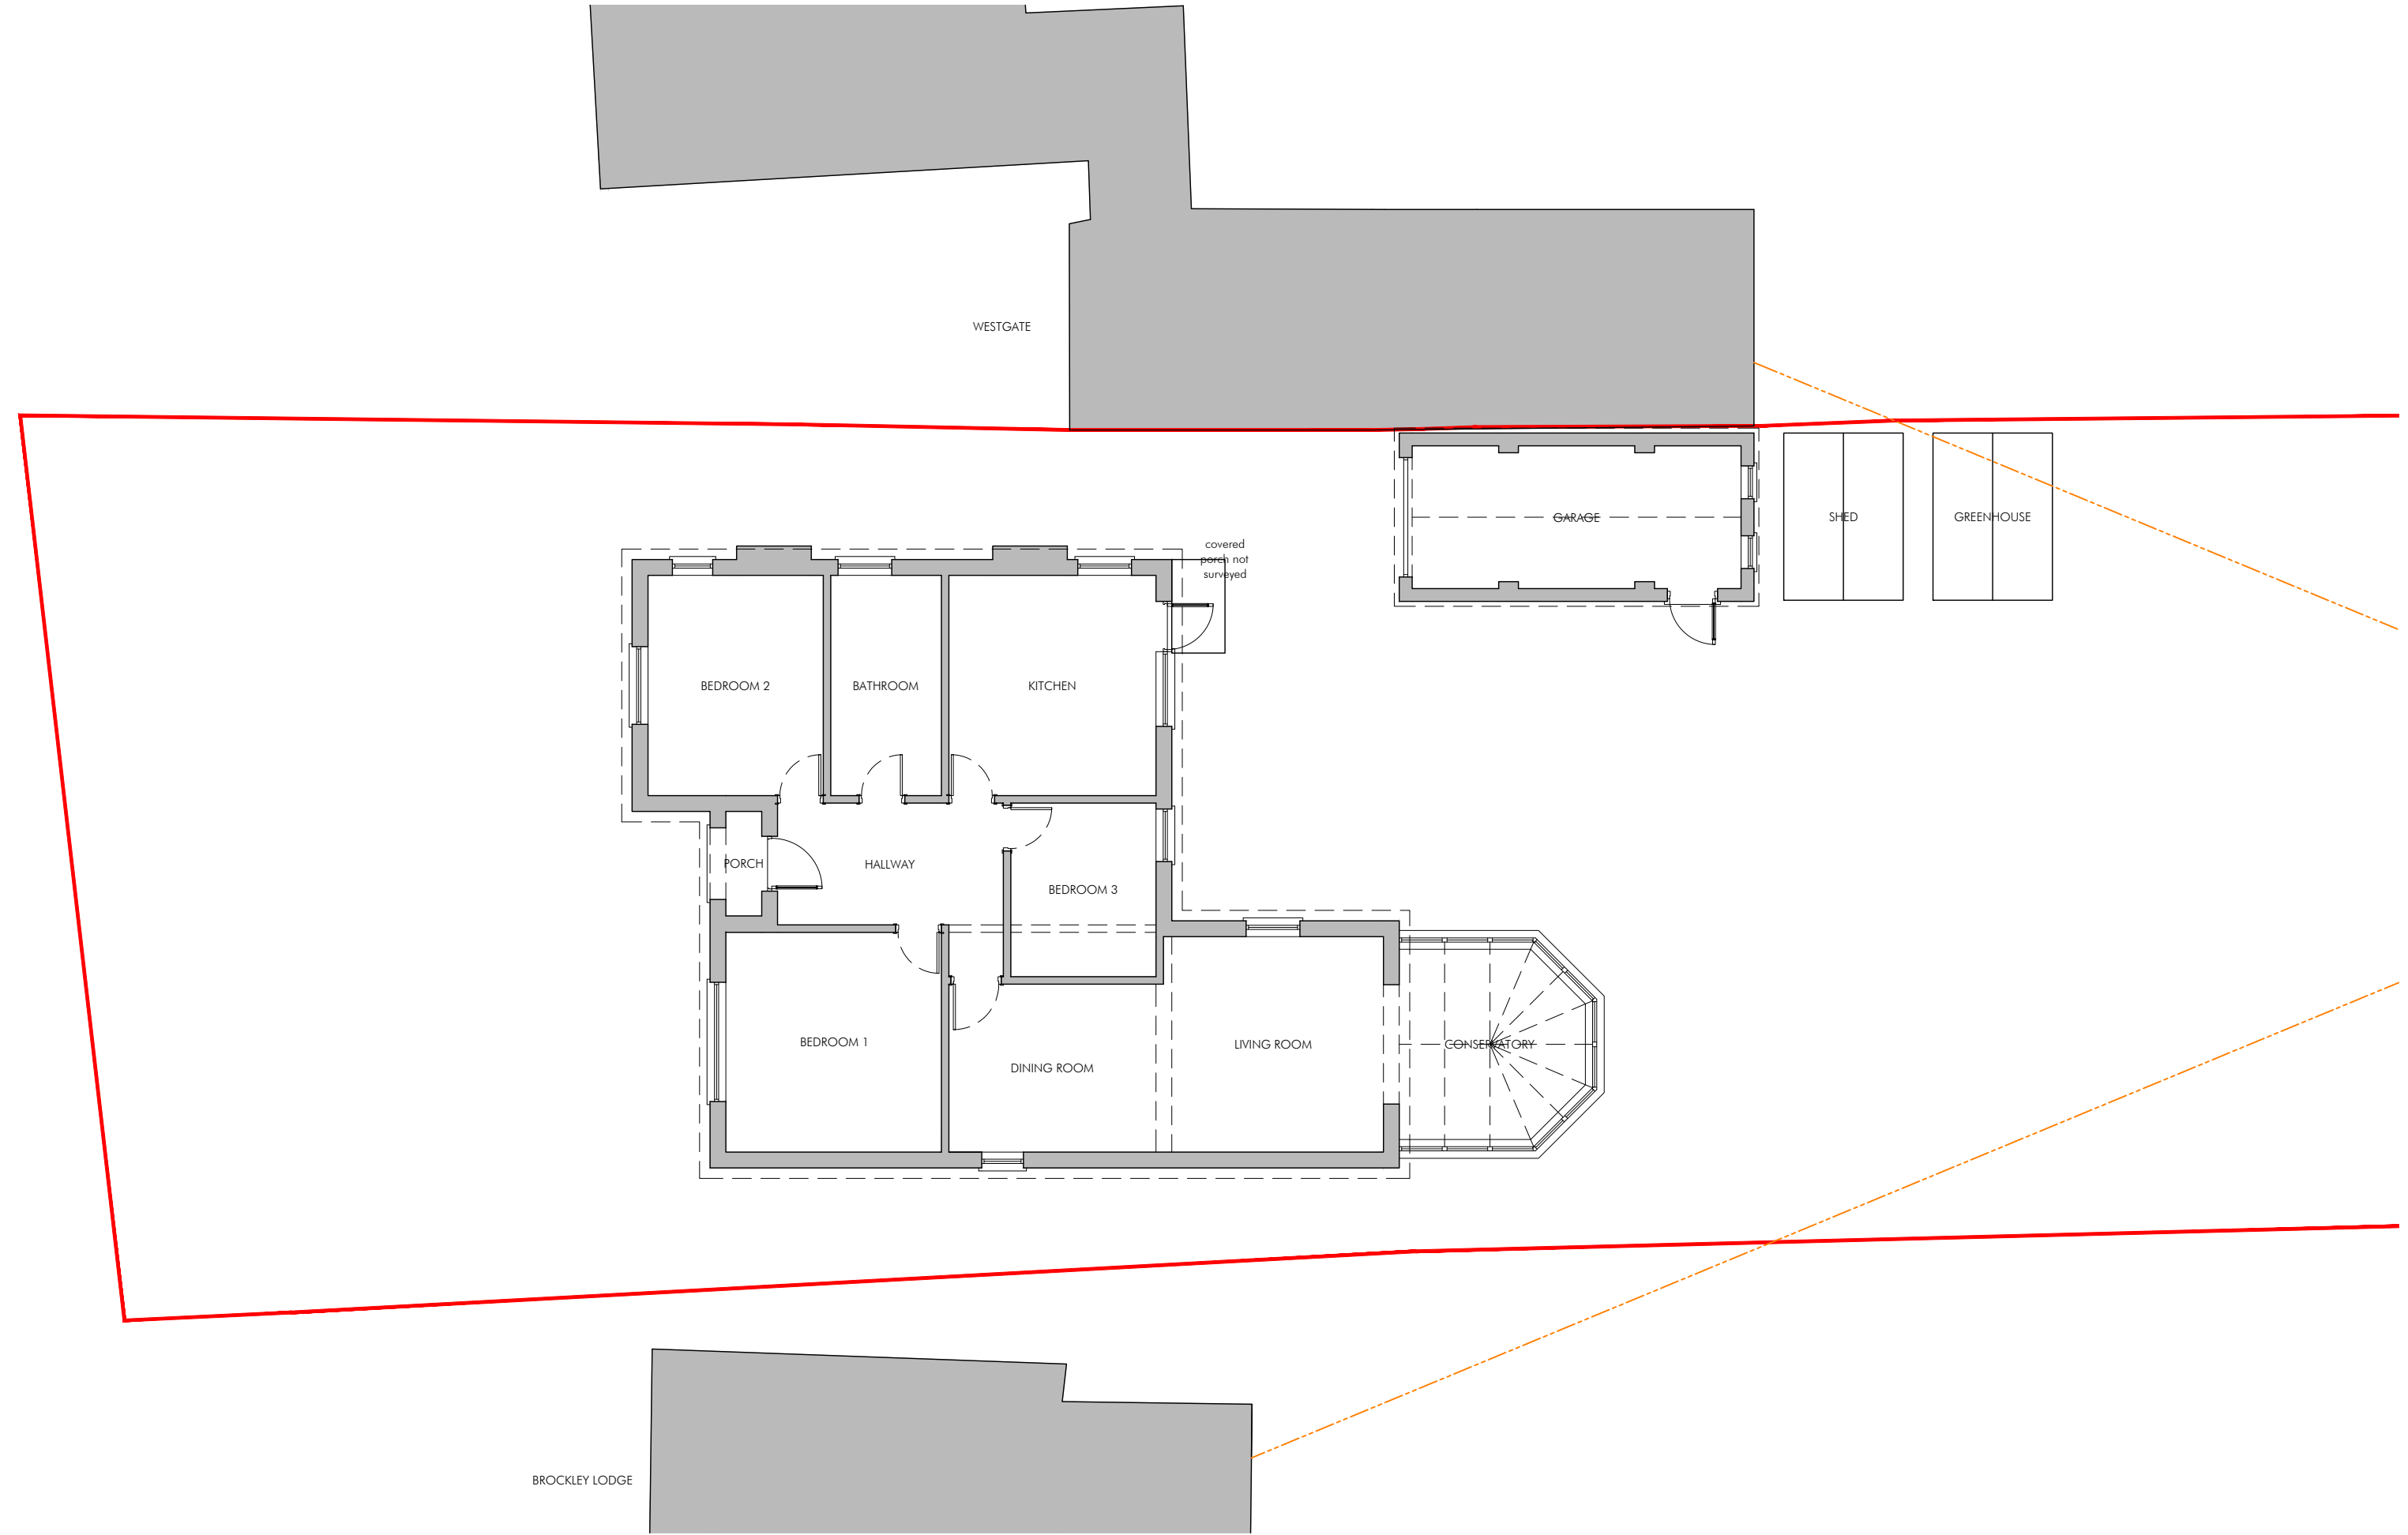

Address: The Haven, Church Road, Three Mile Cross, Berkshire, RG7 1HD
Drawing Number: 5.HAVE.E.01
Drawing Name: Existing Ground Floor Plan
Scale: 1:100 @ A3

 

Rev.	Date	Description
-	30.07.26	Householder Planning Application Drawing Pack

General Note -
The general contractor is responsible for the verification of all dimensions and levels on site prior to any construction or pricing works. The drawing author is to be informed immediately of any discrepancy. Figured dimensions take priority over scaled dimensions. Reliance on scaled dimensions is only appropriate for drawing and scaling purposes. **EXISTING DRAWINGS NOT SURVEYED BY PONT + WILS ARCHITECTS**

Copyright of Pont + Wils Architects Ltd ©

Pont + Wils Architects Ltd.


Email: oscar@pontwils.co.uk

Phone: 07833287819

Website: www.pontwils.co.uk

Architect's Address: Avoca, Basingstoke Road,
Three Mile Cross, Reading, Berkshire, RG7 1AS



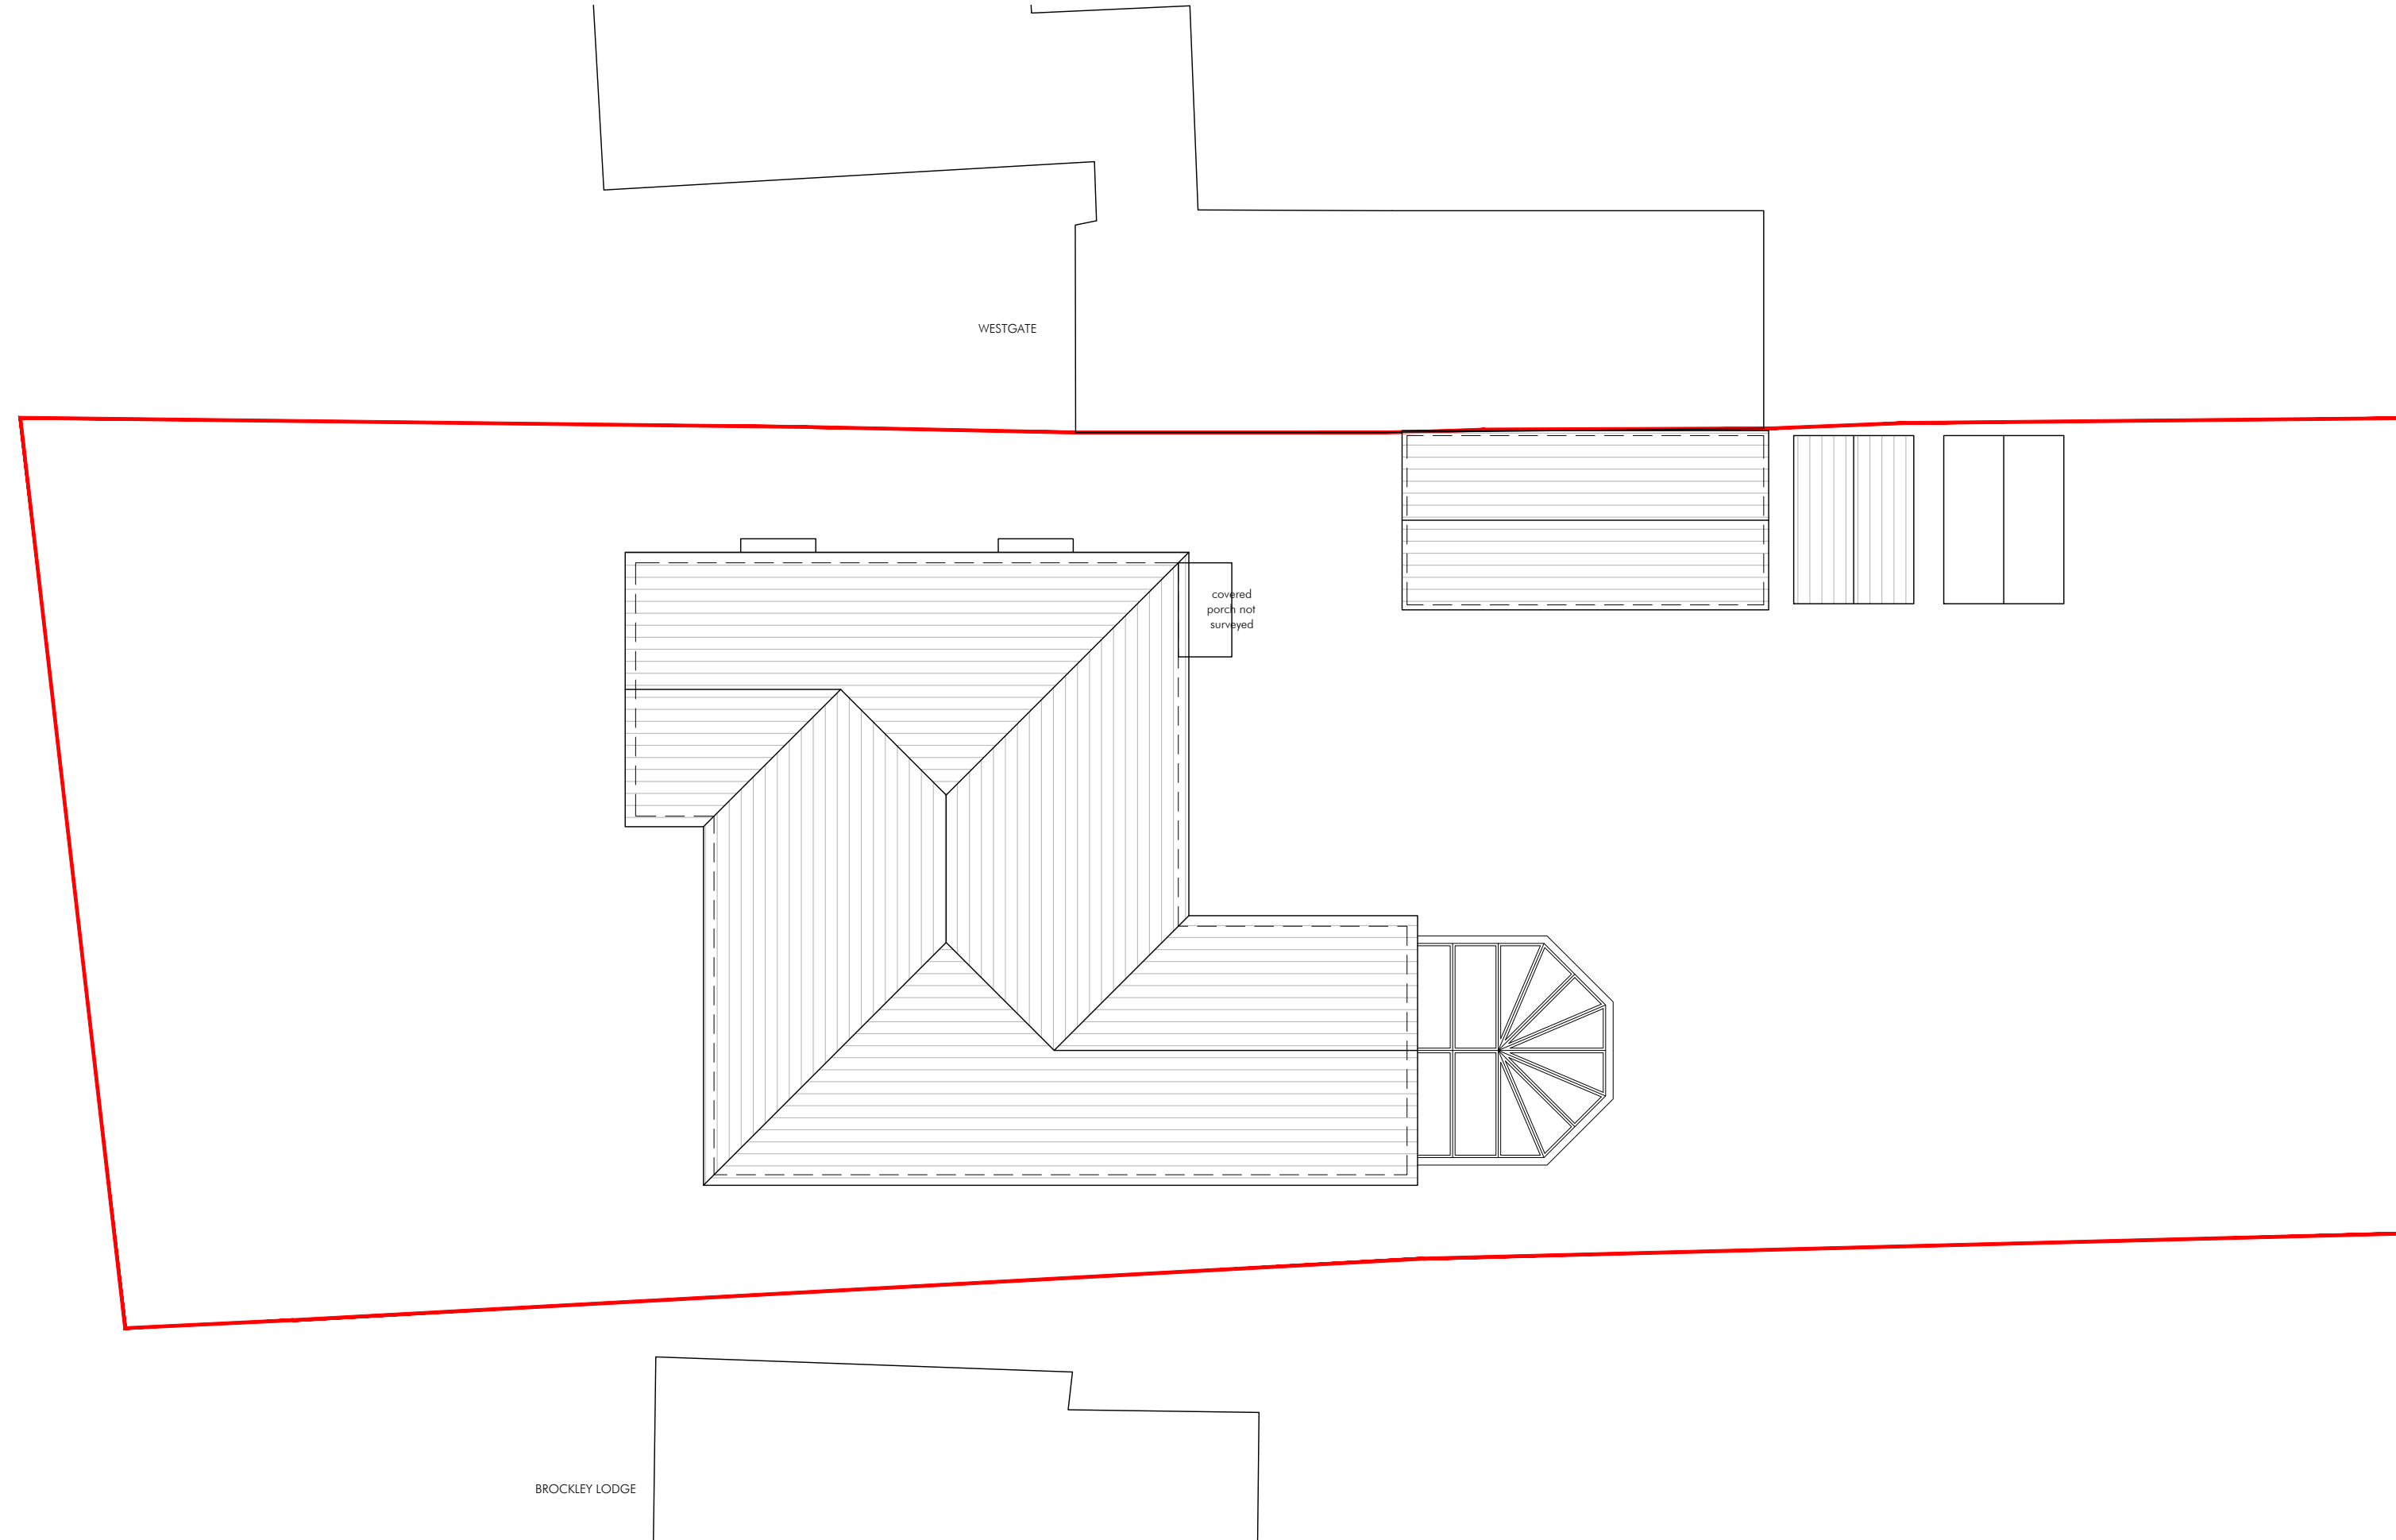

Address: The Haven, Church Road, Three Mile Cross, Berkshire, RG7 1HD
Drawing Number: 5.HAVE.E.02
Drawing Name: Existing Roof Plan
Scale: 1:100 @ A3

0 0.5 1 2 3 4m



Rev.	Date	Description
-	30.07.26	Householder Planning Application Drawing Pack

General Note -
The general contractor is responsible for the verification of all dimensions and levels on site prior to any construction or pricing works. The drawing author is to be informed immediately of any discrepancy. Figured dimensions take priority over scaled dimensions. Reliance on scaled dimensions is only appropriate for drawing and scaling purposes. **EXISTING DRAWINGS NOT SURVEYED BY PONT + WILS ARCHITECTS**

Copyright of Pont + Wils Architects Ltd ©

Pont + Wils Architects Ltd.

Email: oscar@pontwils.co.uk

Phone: 07833287819

Website: www.pontwils.co.uk

Architect's Address: Avoca, Basingstoke Road,
Three Mile Cross, Reading, Berkshire, RG7 1AS






Existing Front Elevation



Existing West Side Elevation

Address: The Haven, Church Road, Three Mile Cross, Berkshire, RG7 1HD
Drawing Number: 5.HAVE.E.10
Drawing Name: Existing Front & West Side Elevation
Scale: 1:100 @ A3

 

Rev.	Date	Description
-	30.07.26	Householder Planning Application Drawing Pack

General Note -
The general contractor is responsible for the verification of all dimensions and levels on site prior to any construction or pricing works. The drawing author is to be informed immediately of any discrepancy. Figured dimensions take priority over scaled dimensions. Reliance on scaled dimensions is only appropriate for drawing and scaling purposes. **EXISTING DRAWINGS NOT SURVEYED BY PONT + WILS ARCHITECTS**

Copyright of Pont + Wils Architects Ltd ©

Pont + Wils Architects Ltd.

Email: oscar@pontwils.co.uk

Phone: 07833287819


Website: www.pontwils.co.uk

Architect's Address: Avoca, Basingstoke Road,
Three Mile Cross, Reading, Berkshire, RG7 1AS






Existing Rear Elevation

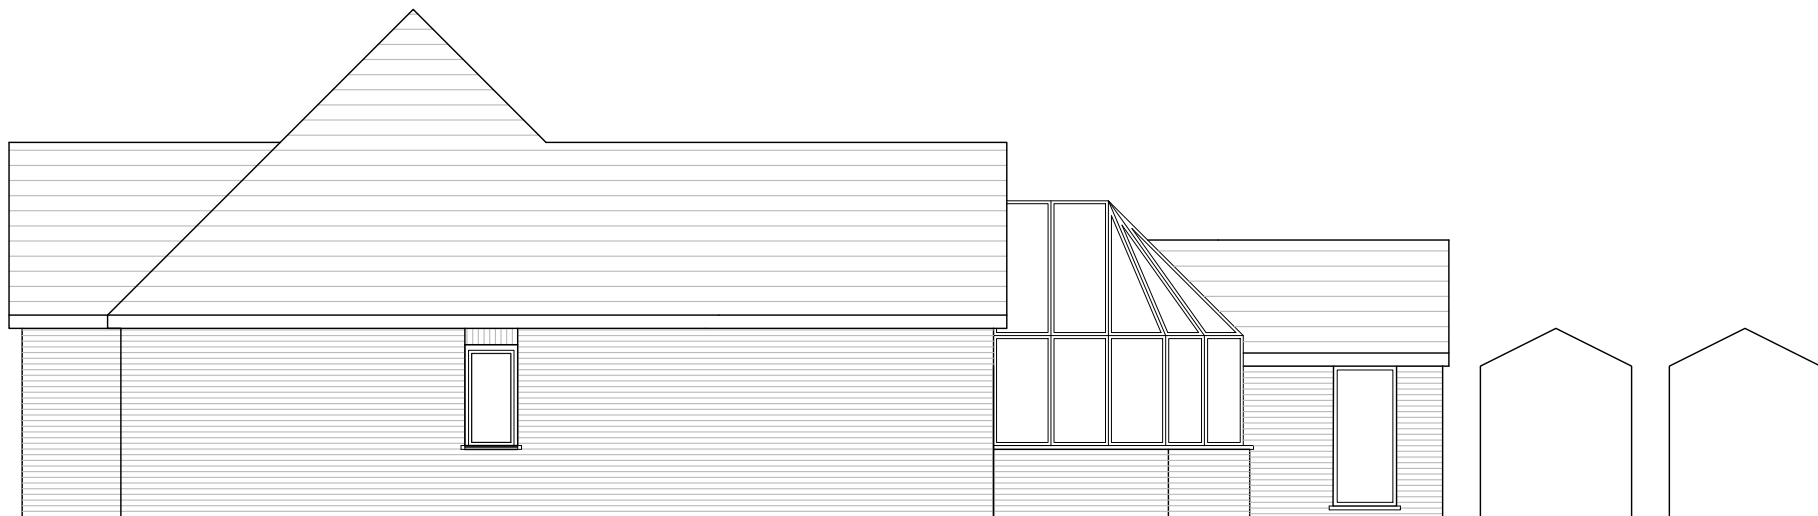

Existing East Side Elevation

Address: The Haven, Church Road, Three Mile Cross, Berkshire, RG7 1HD
Drawing Number: 5.HAVE.E.11
Drawing Name: Existing Rear & East Side Elevation
Scale: 1:100 @ A3

 

Rev.	Date	Description
-	30.07.26	Householder Planning Application Drawing Pack

General Note -
The general contractor is responsible for the verification of all dimensions and levels on site prior to any construction or pricing works. The drawing author is to be informed immediately of any discrepancy. Figured dimensions take priority over scaled dimensions. Reliance on scaled dimensions is only appropriate for drawing and scaling purposes. **EXISTING DRAWINGS NOT SURVEYED BY PONT + WILS ARCHITECTS**

Copyright of Pont + Wils Architects Ltd ©

Pont + Wils Architects Ltd.

Email: oscar@pontwils.co.uk
Phone: 07833287819
Website: www.pontwils.co.uk
Architect's Address: Avoca, Basingstoke Road,
Three Mile Cross, Reading, Berkshire, RG7 1AS

