



This Plan is to be read in conjunction with Arboricultural statement provided by Urban Tree Experts

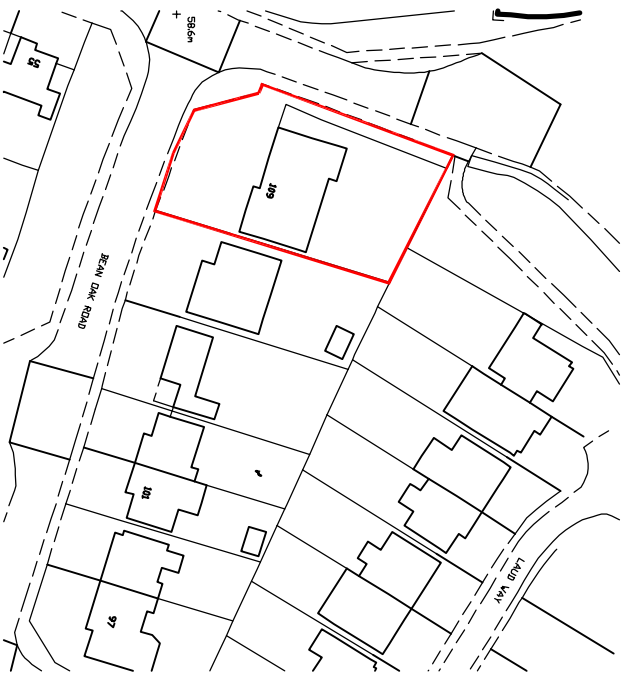

0 10 20 30 Metres
SCALE BAR @ 1-1250
Location Plan 1-1250

0 1 2 3 Metres
SCALE BAR @ 1-50
Proposed First Elevation



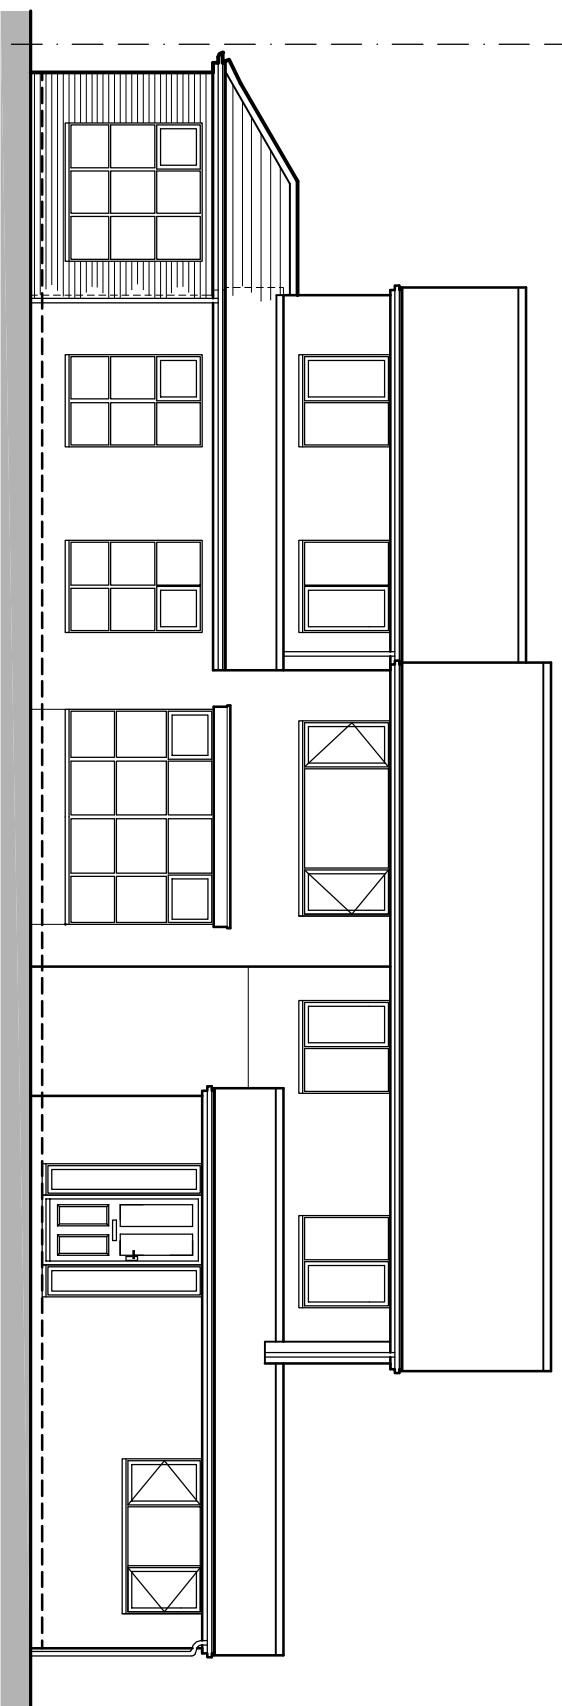


Denotes T2 Root protection Area as defined by Urban Tree Experts Report

Denotes Position of Heras Fencing


Provide Heras or equivalent fencing

Materials Storage Area

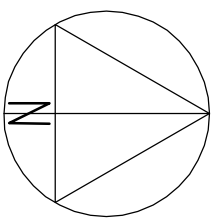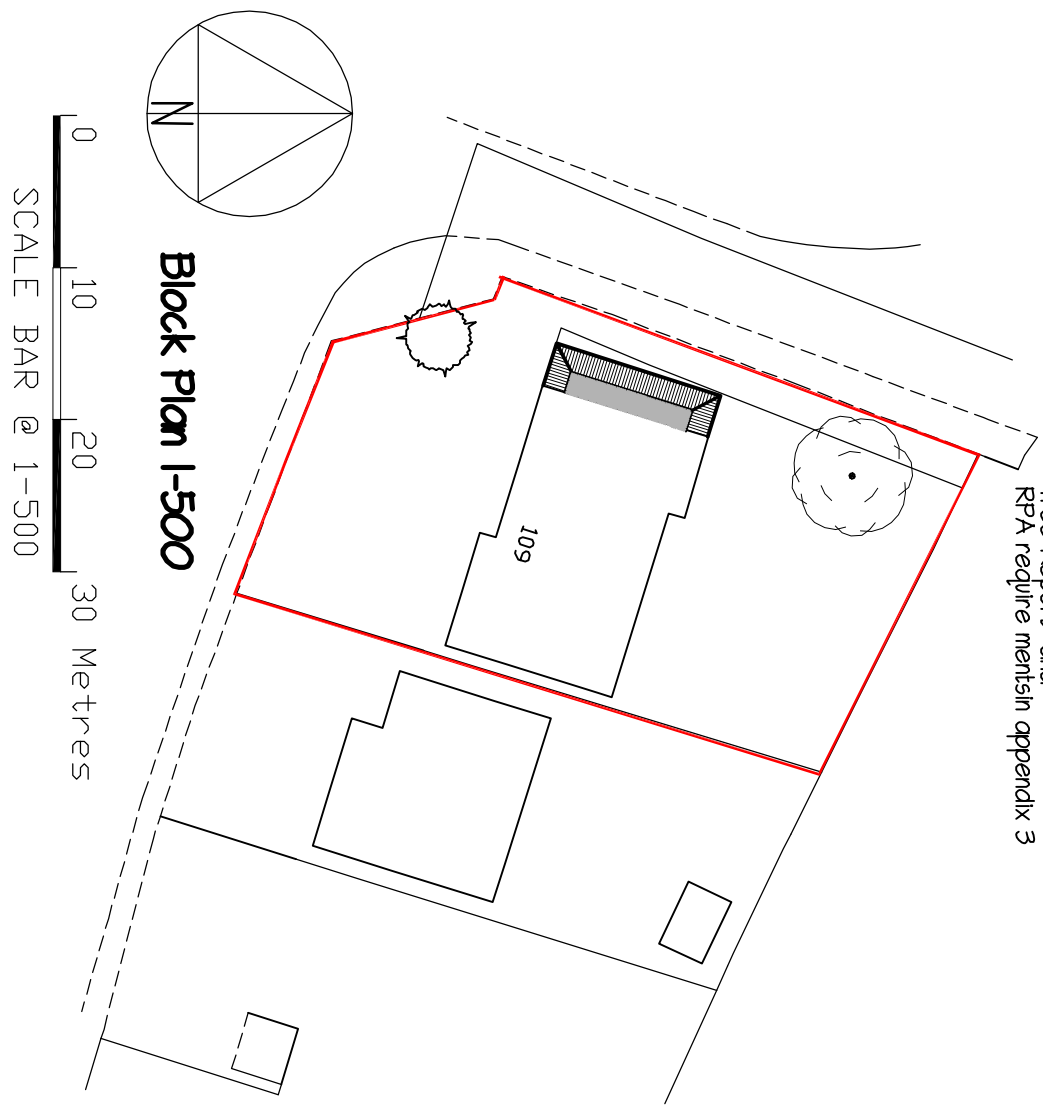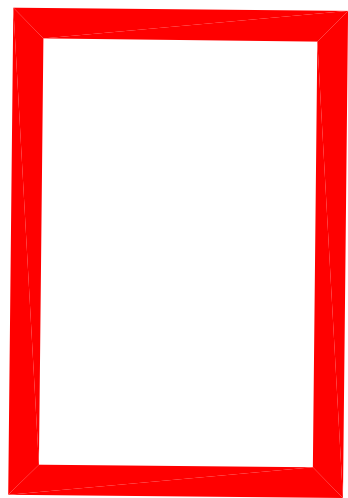

Block Plan 1-500


0 10 20 30 Metres
SCALE BAR @ 1-500

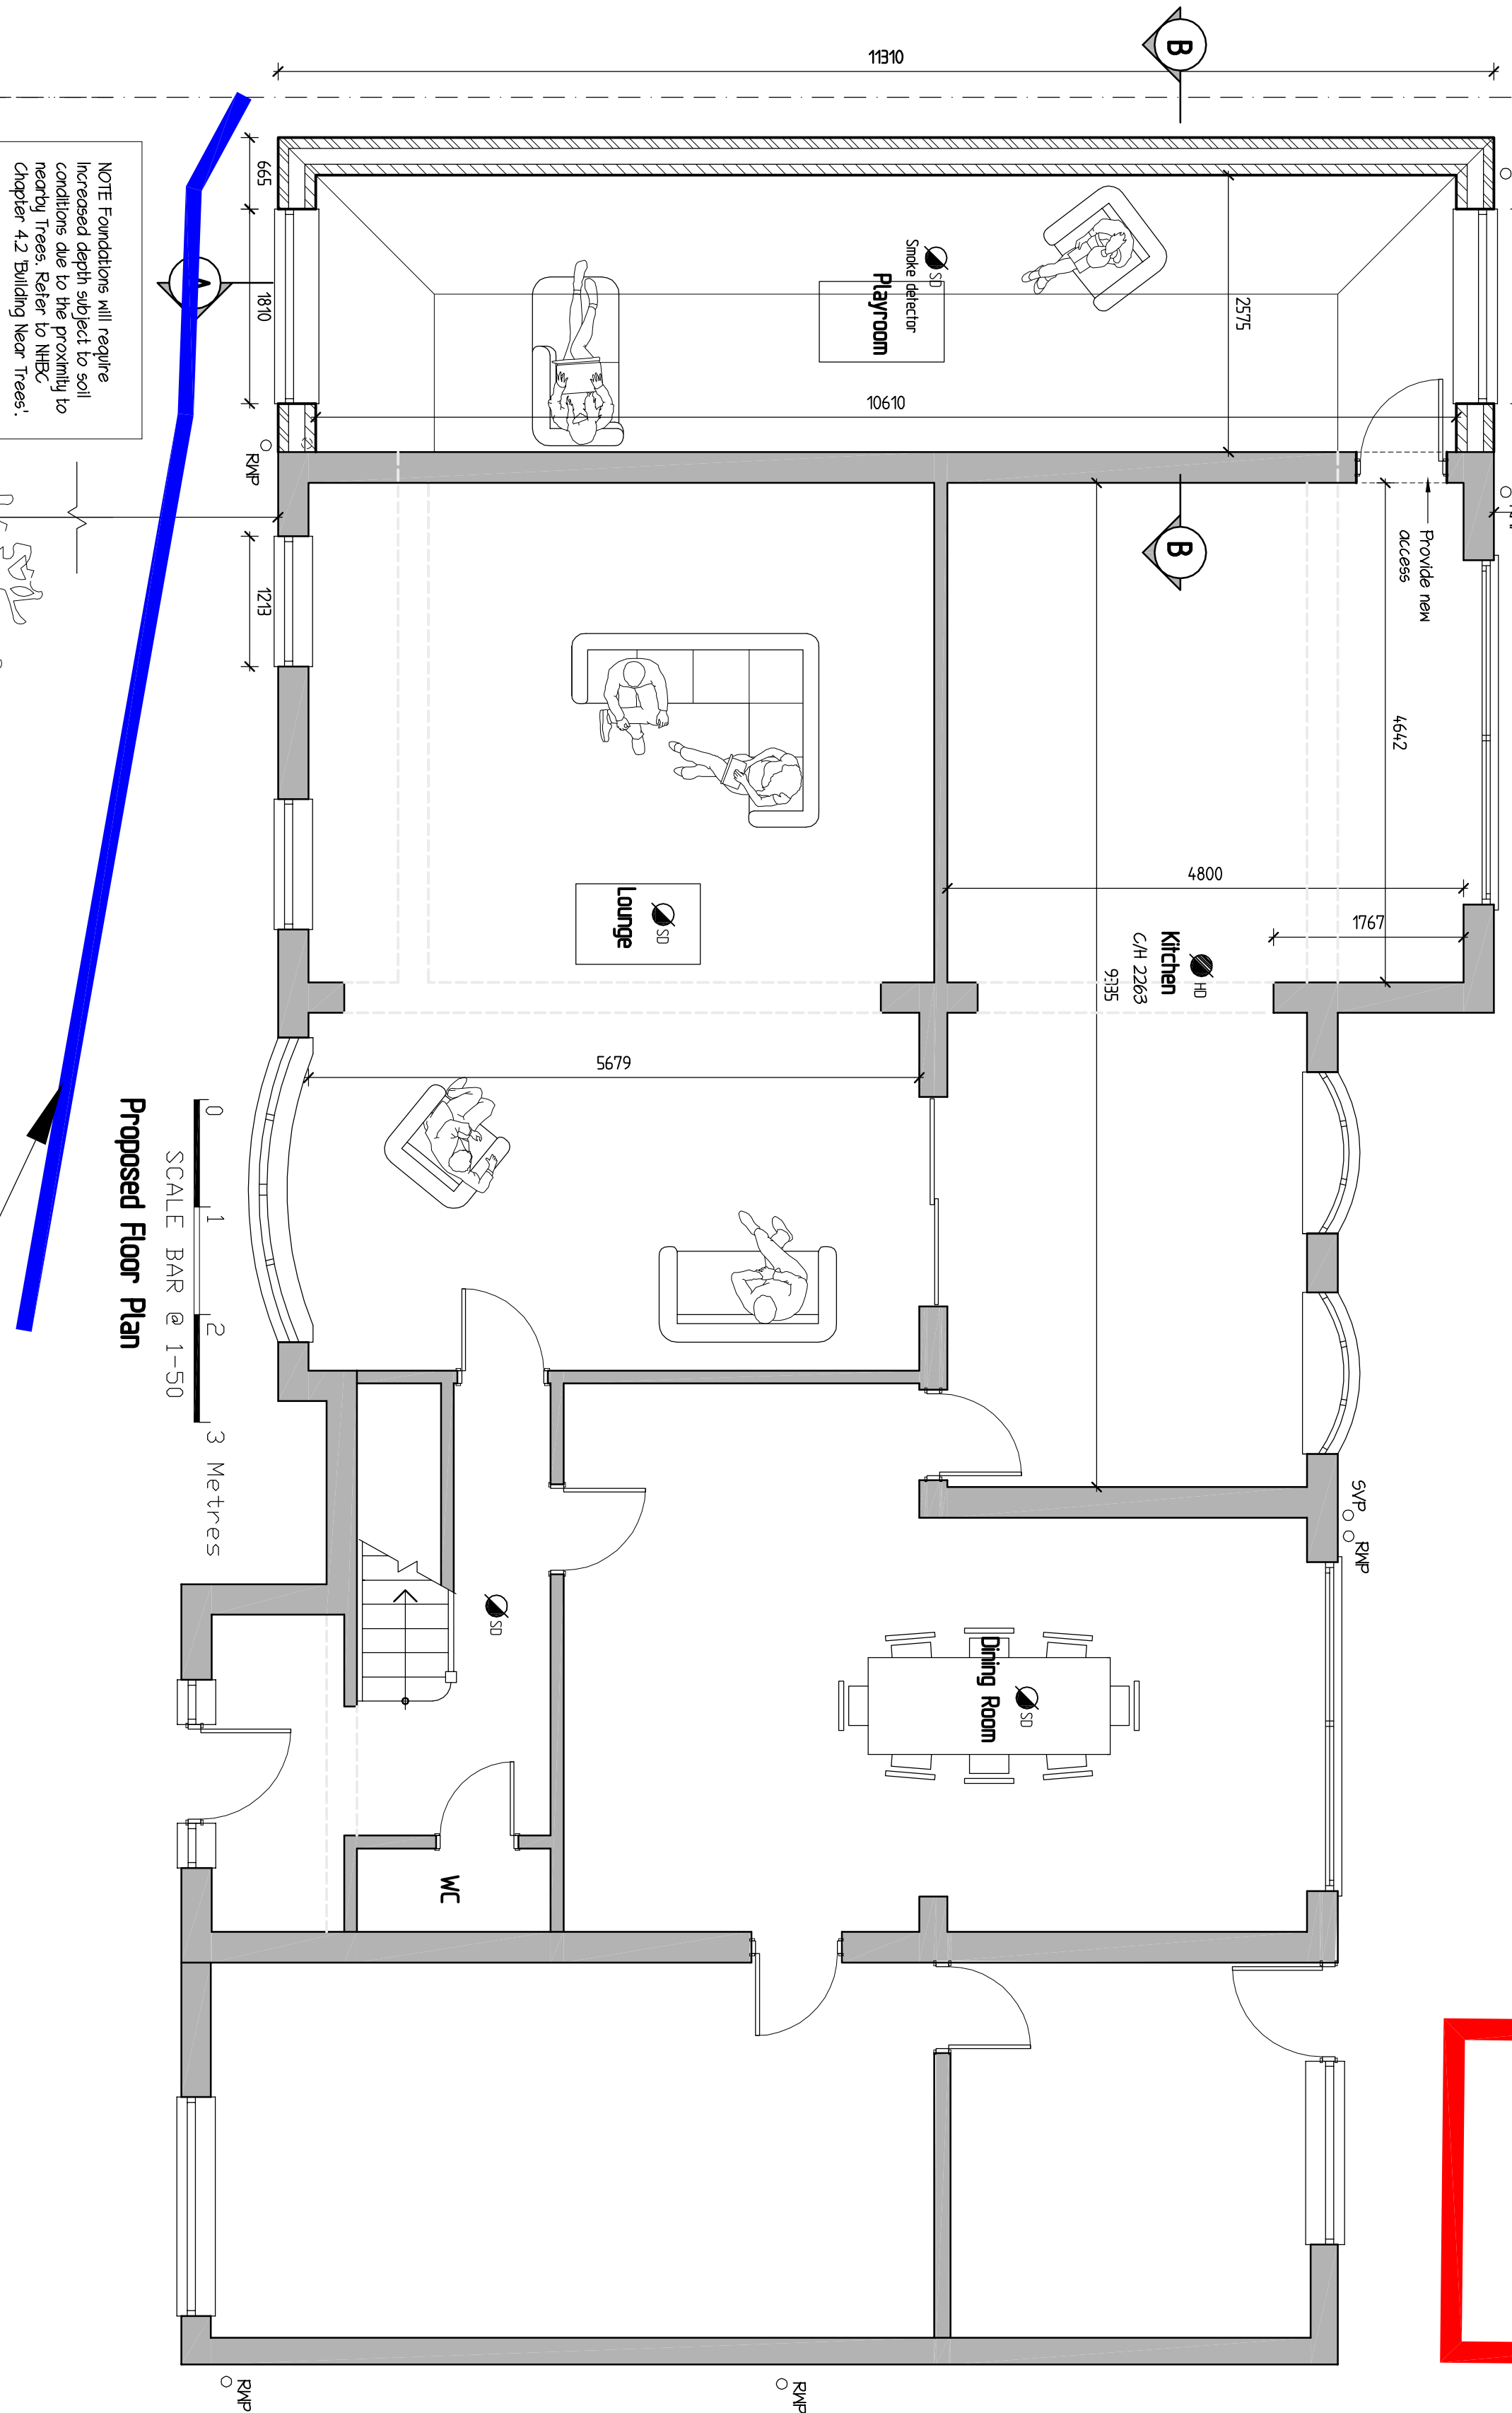

NOTE: Foundations will require a minimum depth of 1.5m and all foundations shall be constructed in accordance with the conditions set out in the 'Provisional to nearby trees'. Refer to NEX Chapter 4.2 'Building Near Trees'.

0 1 2 3 Metres
SCALE BAR @ 1-50
Proposed Floor Plan

Provide Heras or equivalent fencing

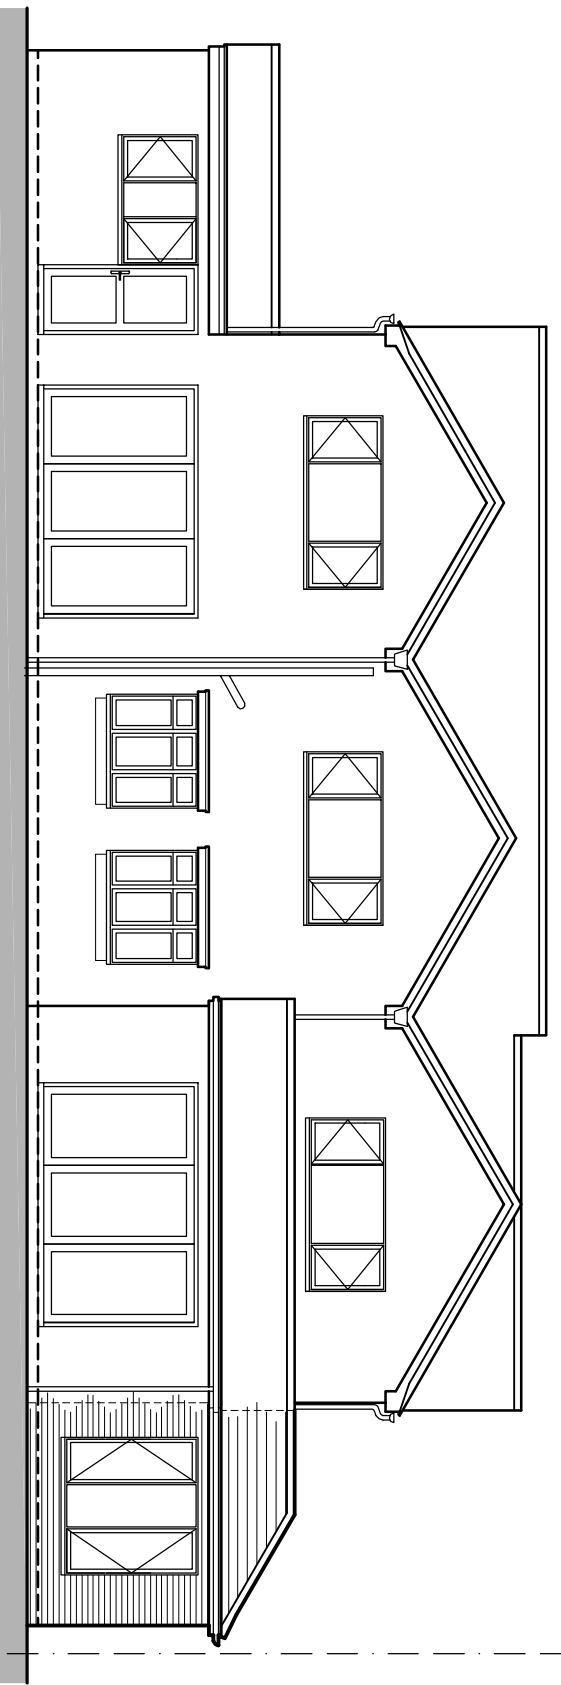

0 1 2 3 Metres
SCALE BAR @ 1-100
Proposed Rear Elevation

G R E G
Farrell
Planning, Building Regulations & Structural Design
Building & Design Consultant
greg@gregfarrell.co.uk

43 Woodrow Way,
Tilbury, Basildon,
Essex S12 9JL
Tel & Fax: 01714 941 6240
Mobile: 07967 009862

Revisions	Description	Date
Rev.		

JOB TITLE

104 Bean Oak Road
Mokingham

TITLE

Proposed Protective Fencing

SCALE 1:50 1:100

DATE June 2026

DRAWING No. 05