




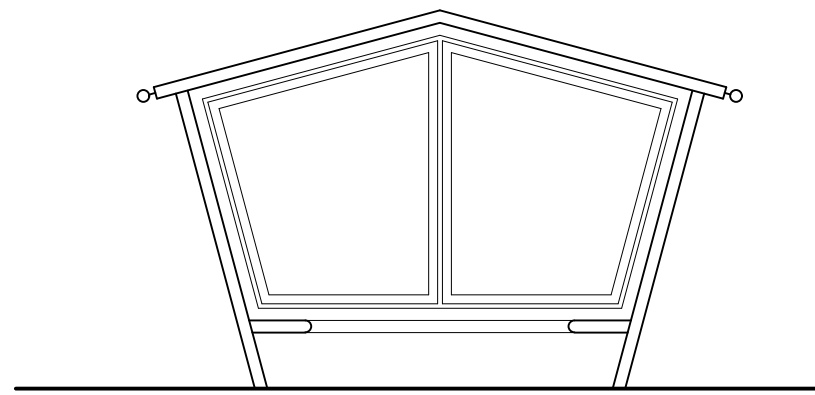


FRONT ELEVATION

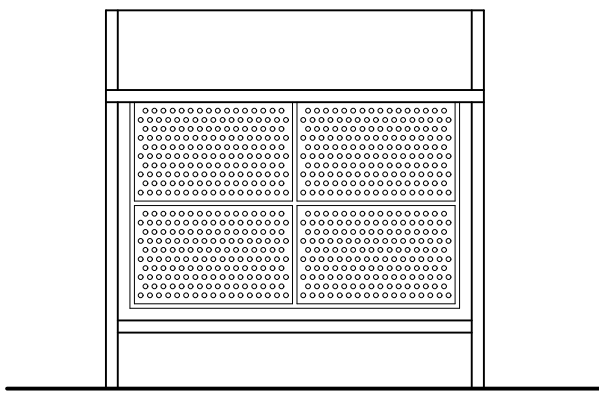

SIDE ELEVATION

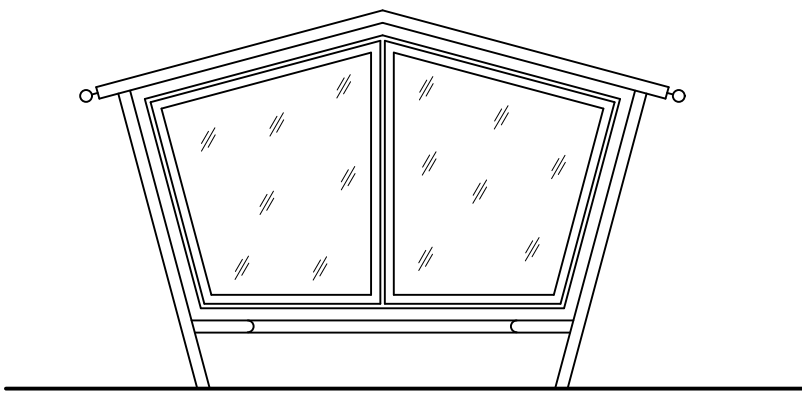

REAR ELEVATION

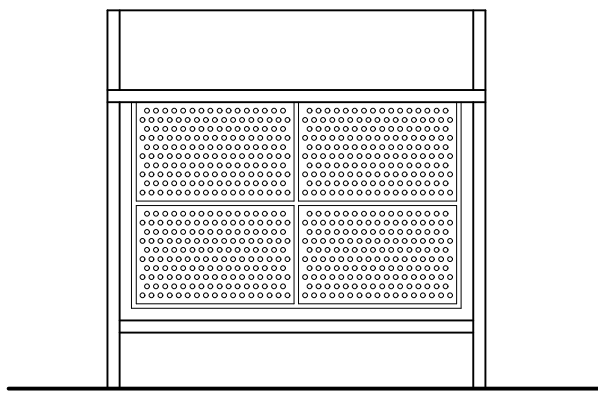


SIDE ELEVATION




TYPICAL IMAGE

Not to scale

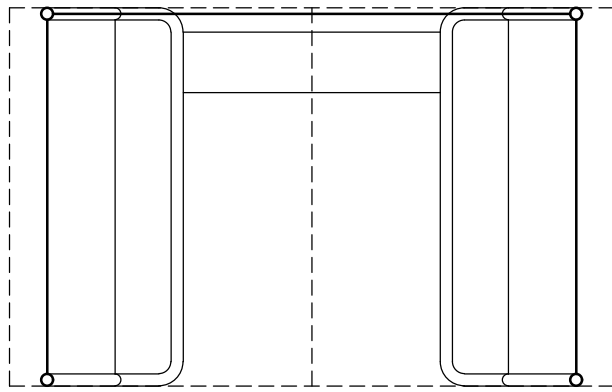


FLOOR PLAN

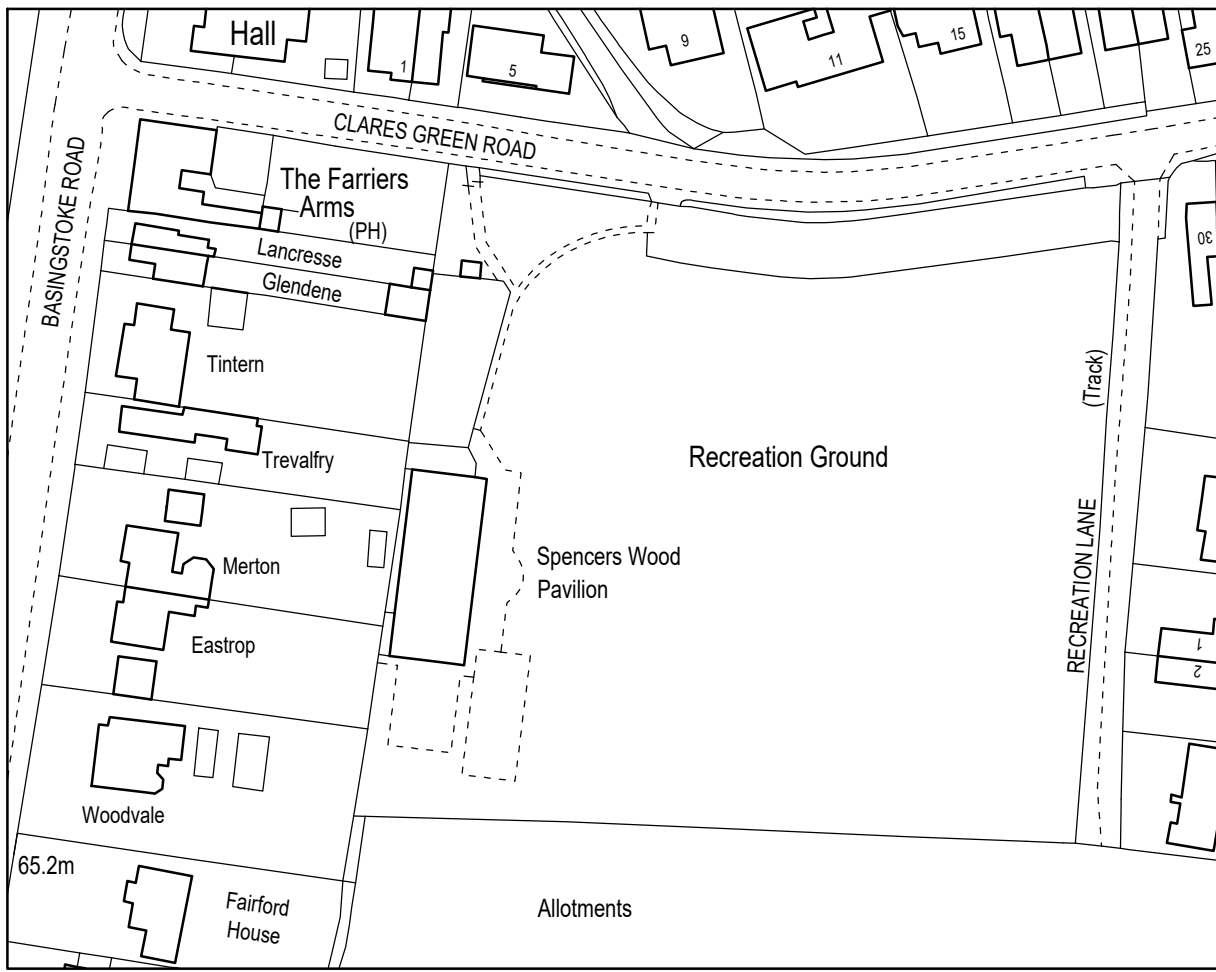


Ordnance Survey, (c) Crown Copyright 2022. All rights reserved. Licence number 100022432

LOCATION PLAN
Scale 1:1250

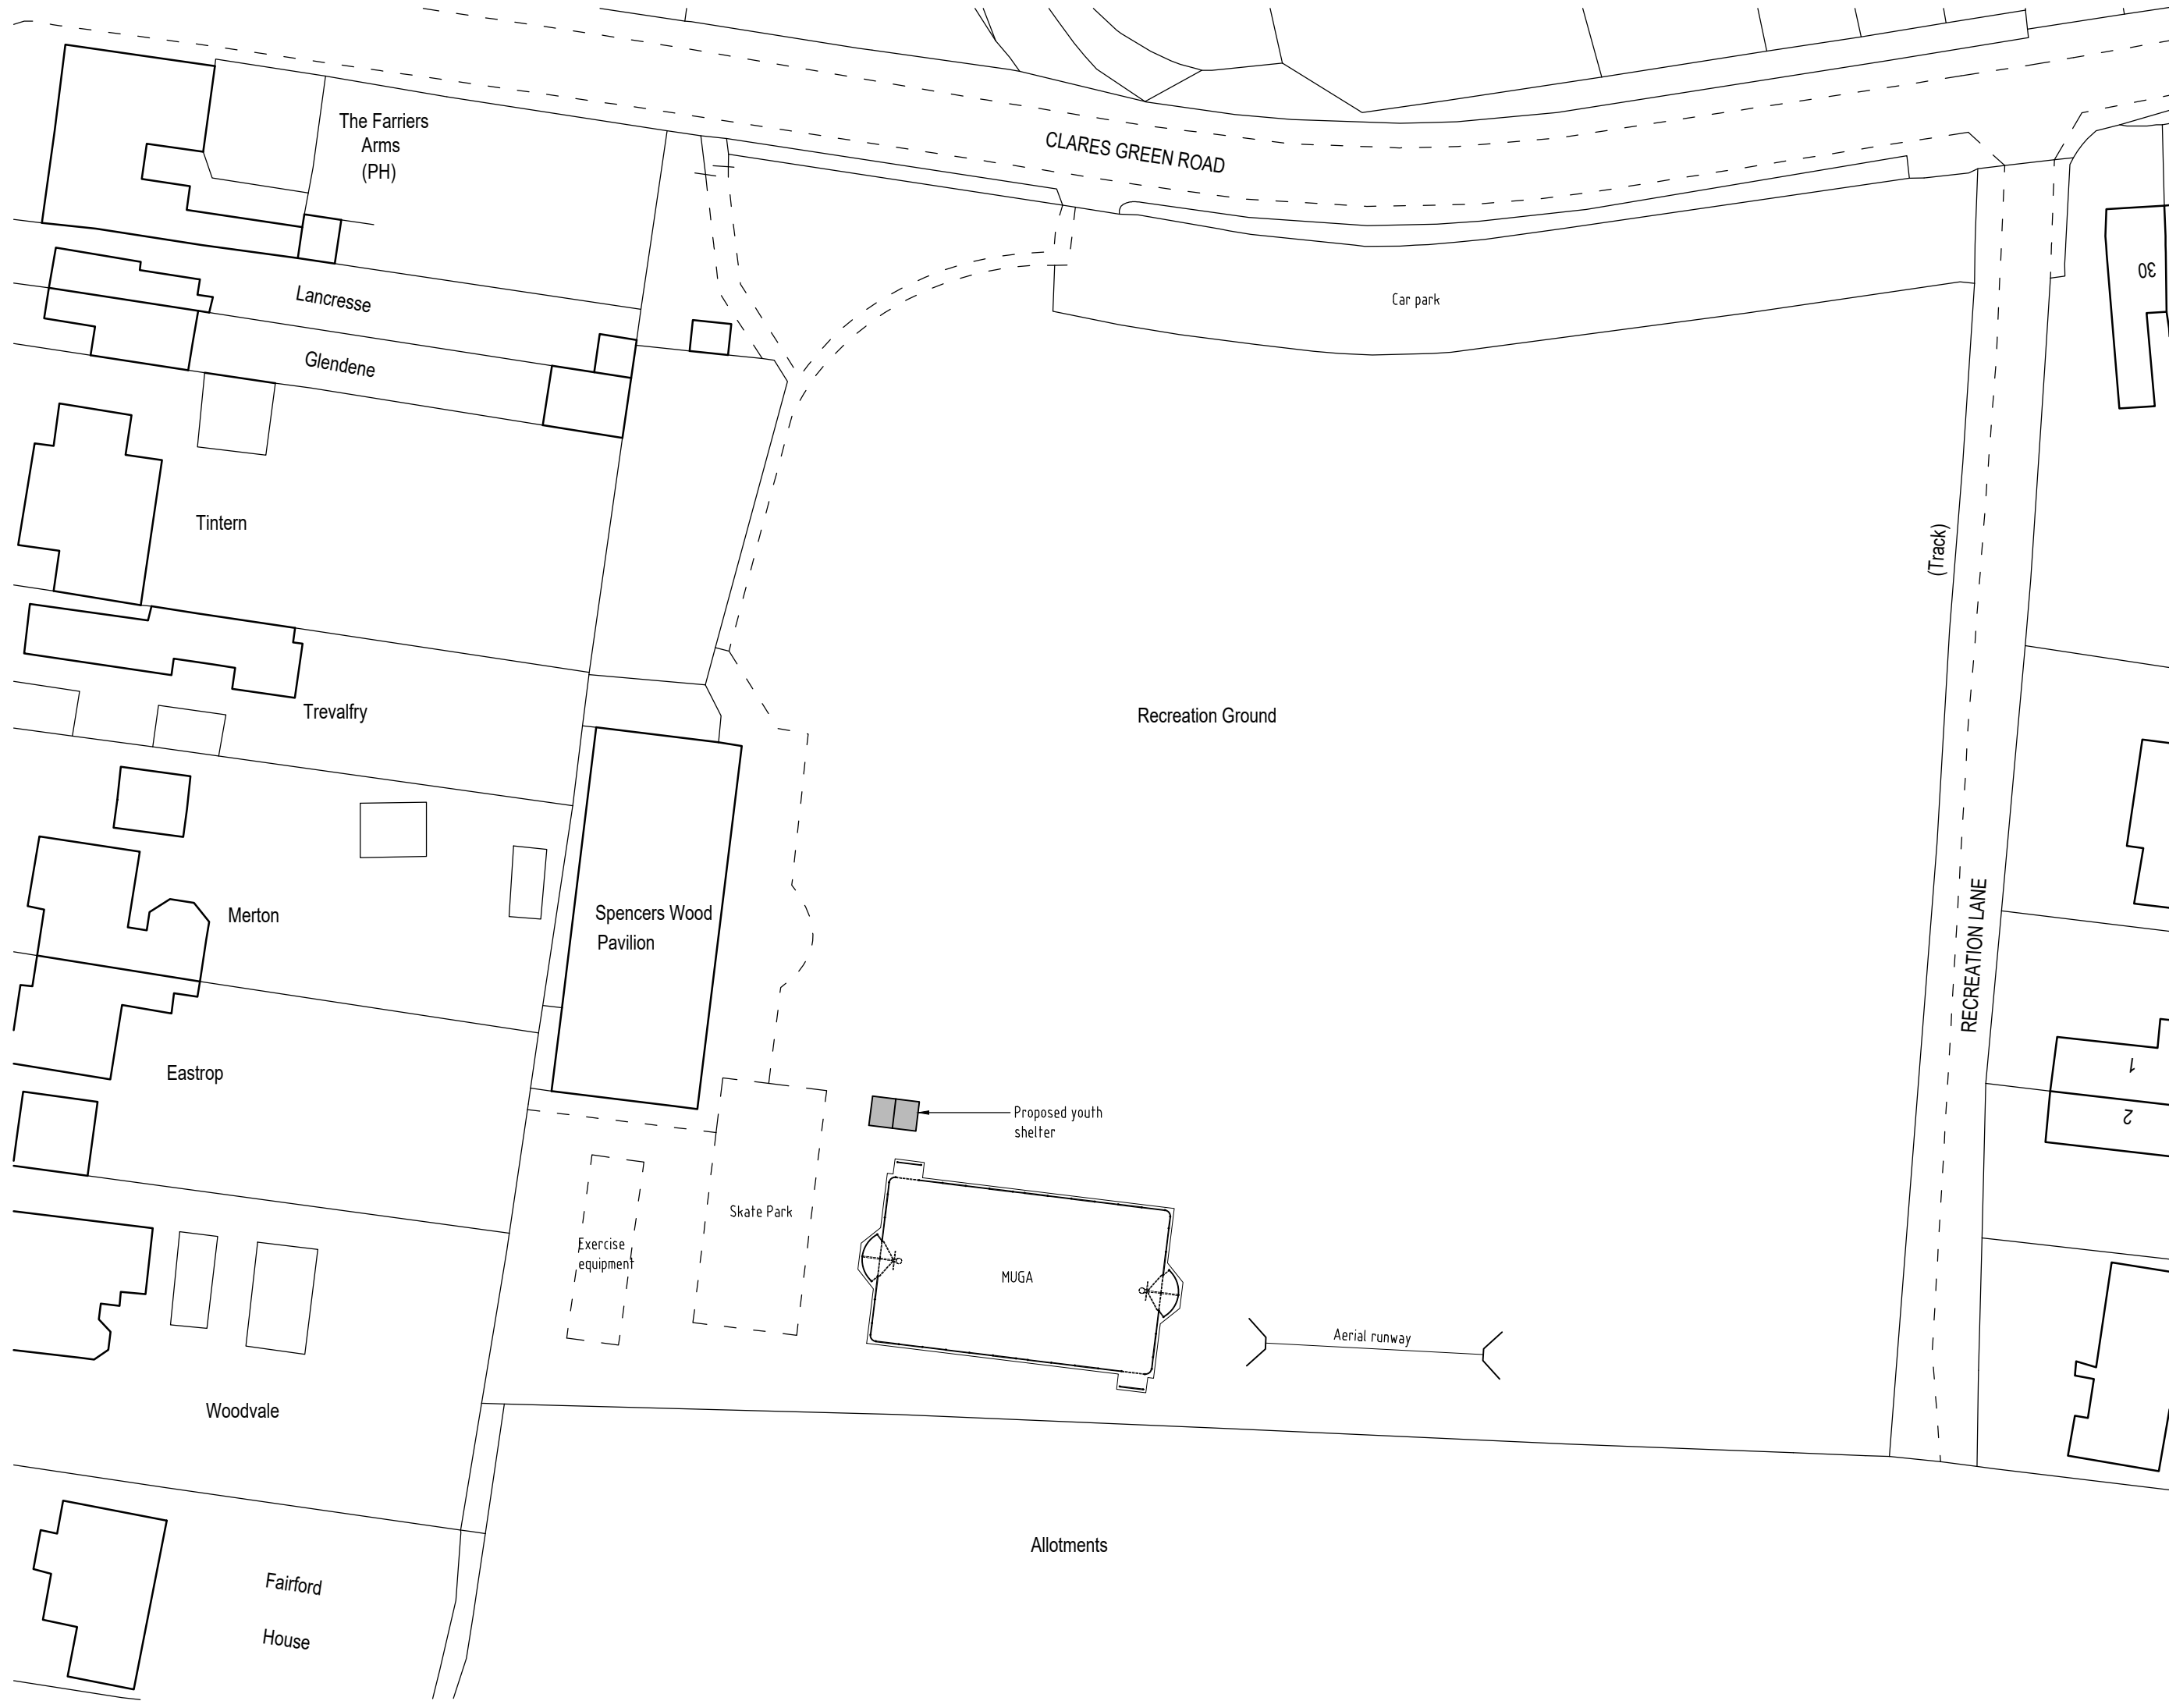

SITE PLAN
Scale 1:500

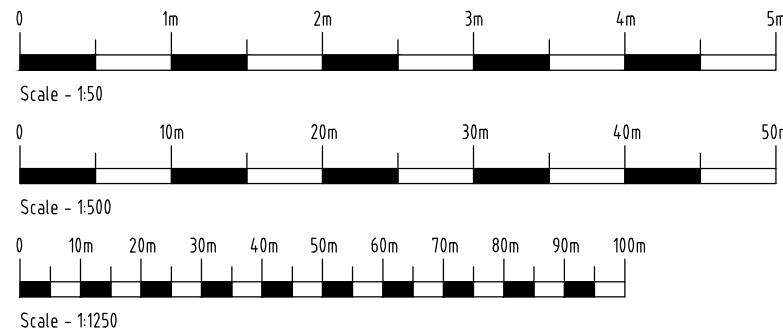

PO Box 3303
Reading
RG1 9SZ
Phone:
0118 9884477
E-mail:
mail@bdsurveyors.co.uk
Web:
www.bdsurveyors.co.uk

Project
New youth shelter at
SPENCERS WOOD RECREATION GROUND
CLARES GREEN ROAD
SPENSEERS WOOD

Drawing title
PLANS & ELEVATIONS

Client SHINFIELD PARISH COUNCIL	Scale 1:50
Drawing number & status 7033:26:1 PLANNING	Rev Date 10.06.26 Drawn by TCG

Revisions

Scale bar - each bar measures 10mm
Drawing Copyright (C) BDS Surveyors Ltd A1 594 x 841mm