



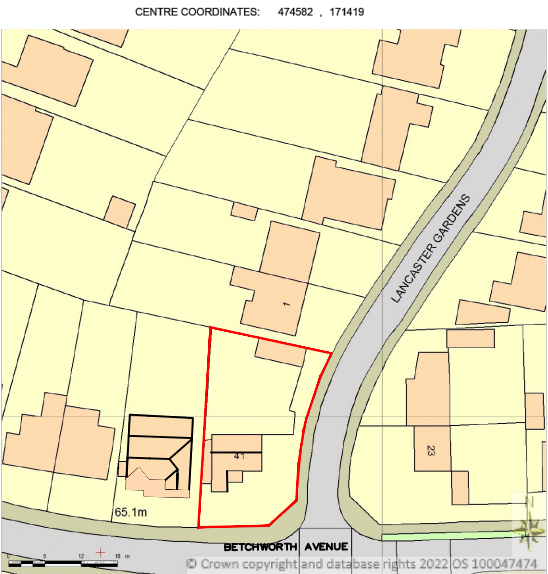


LOCATION PLAN
SCALE 1:1250@A3





Supplied by Streetwise Maps Ltd
www.streetwise.net
Licence No: 100047474

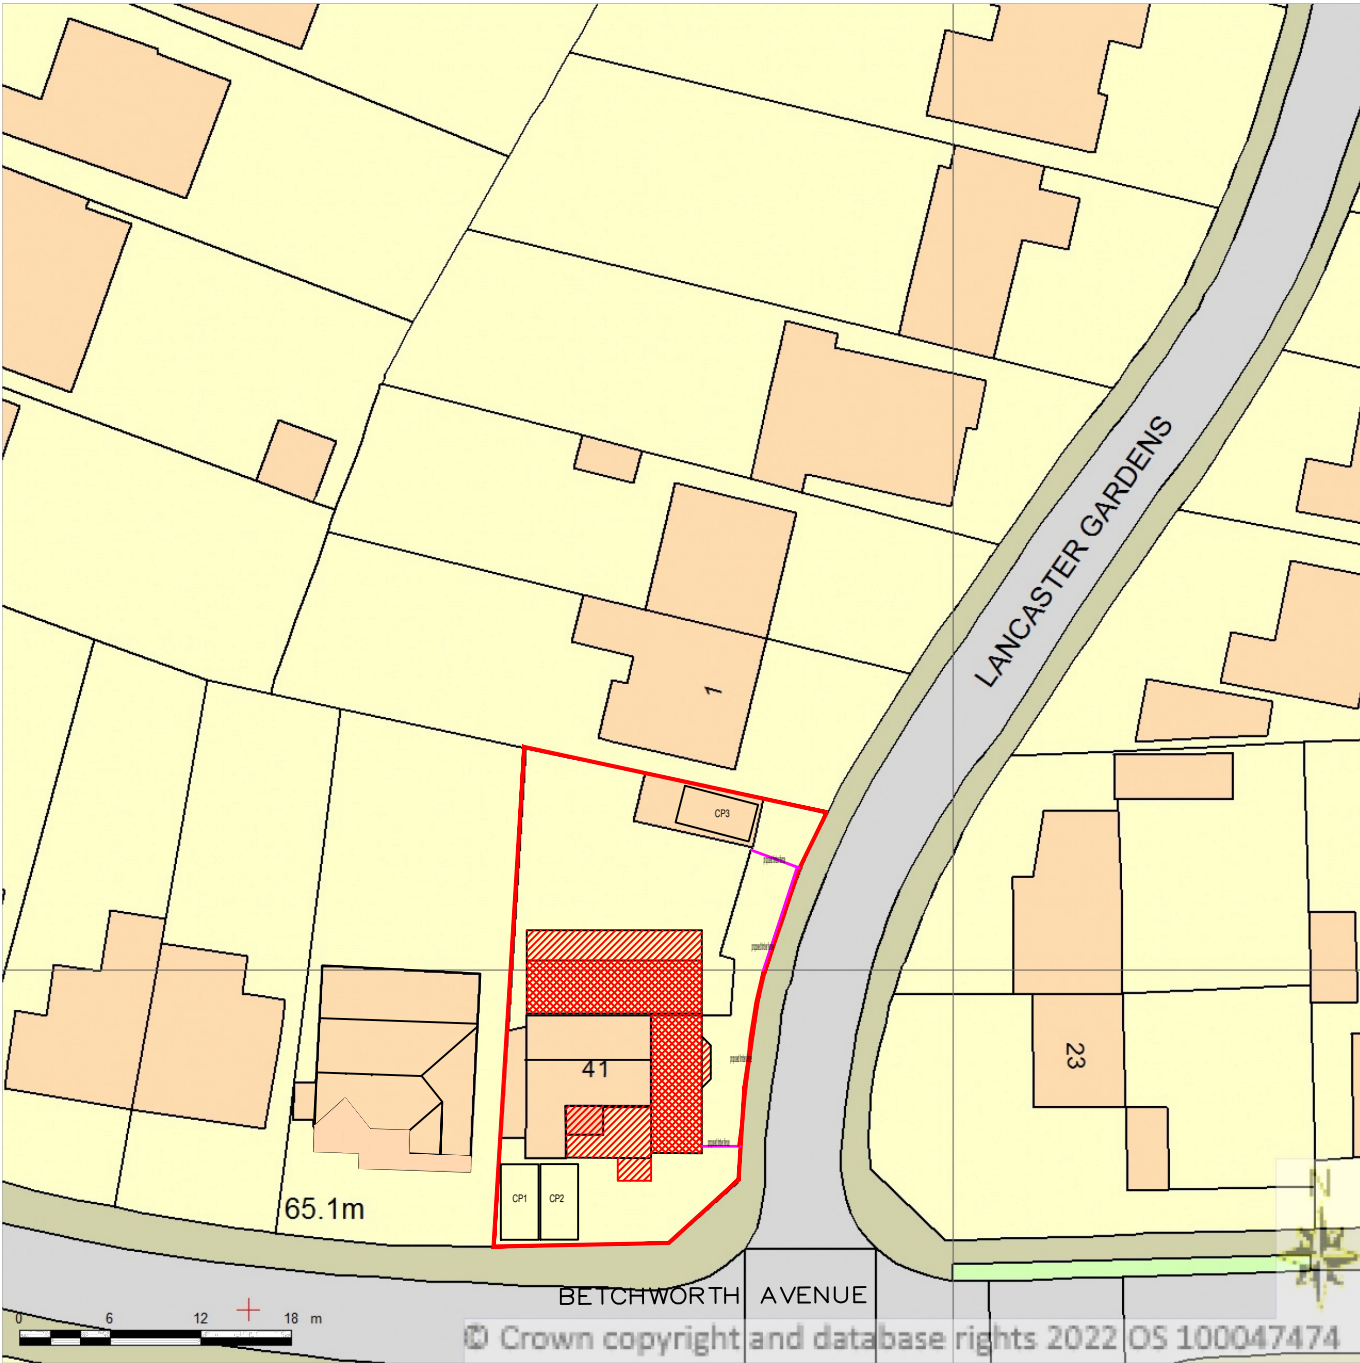


BLOCK PLAN
SCALE 1:500@A3

Supplied by Streetwise Maps Ltd
www.streetwise.net
Licence No: 100047474

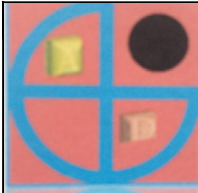	PROJECT:	41 Betchworth Avenue Earley	DRAWN BY:	P.S.	DRAWING TITLE:		 ArchDezine Limited archdeziner7@gmail.com
	PROPOSED DOUBLE STOREY REAR/SIDE EXTENSION		DATE:	31/08/2026	LOCATION AND BLOCK PLAN		
			SCALE:	AS SHOWN@A3	DRAWING NUMBER:	BA-01R	
			FILENAME:	26025			

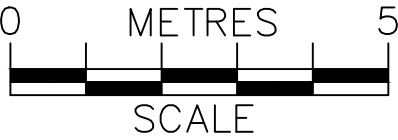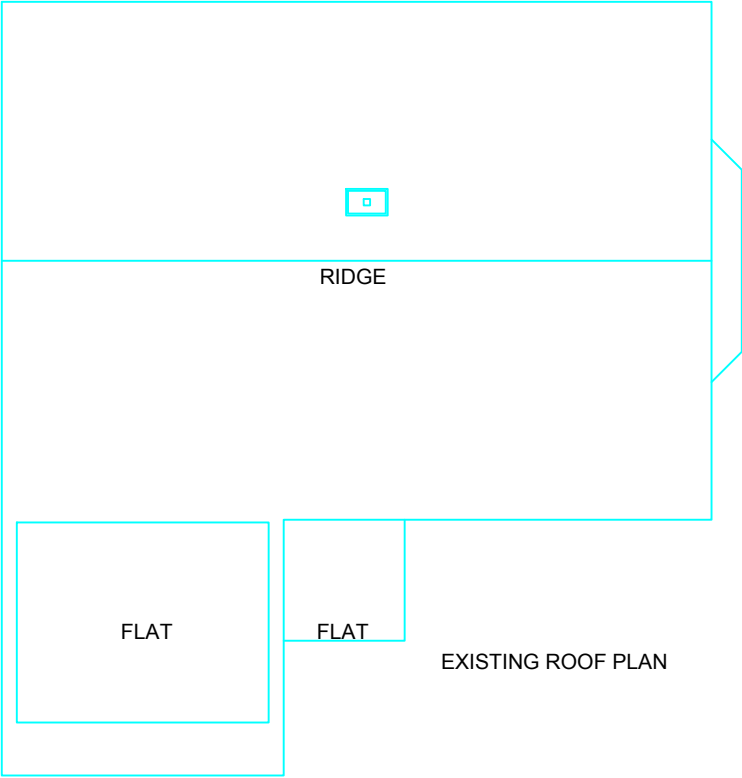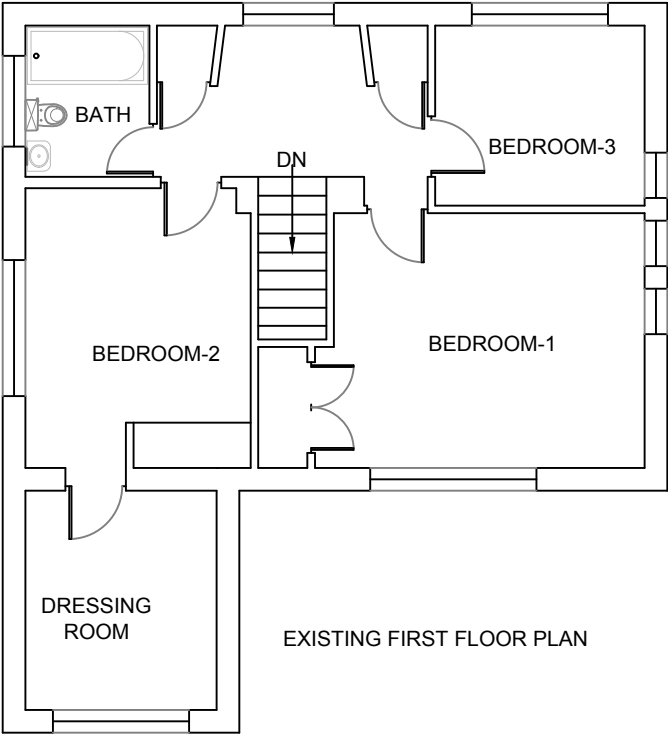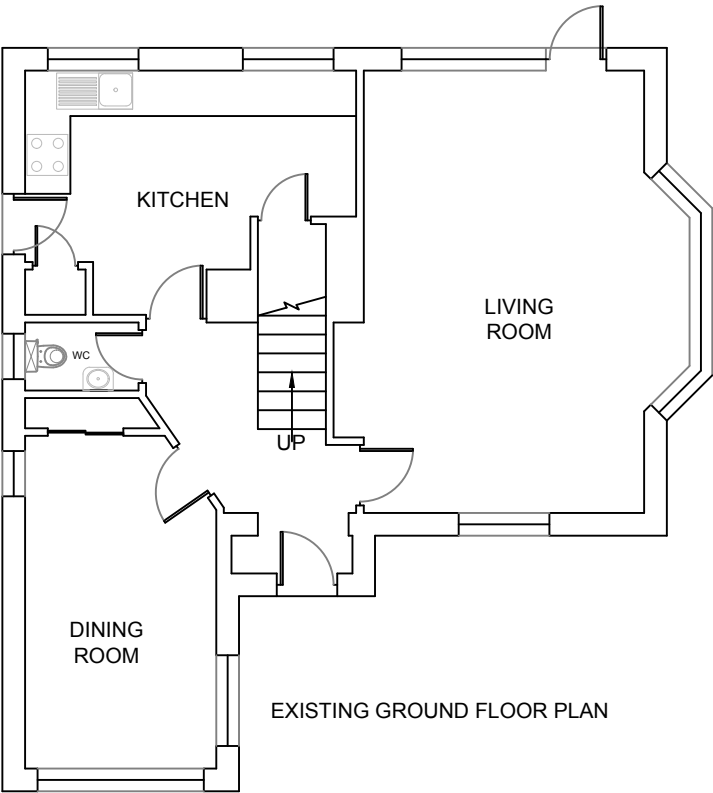

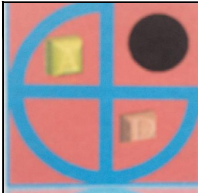
	PROJECT:	41 Betchworth Avenue Earley	DRAWN BY:	P.S.	DRAWING TITLE:		 ArchDezine Limited archdeziner7@gmail.com
	PROPOSED DOUBLE STOREY REAR/SIDE EXTENSION		DATE:	31/08/2026	EXISTING PLANS		
			SCALE:	1:100@A3			
			FILENAME:	26025	DRAWING NUMBER:	BA-02	



EXISTING FRONT ELEVATION




EXISTING SIDE-1 ELEVATION

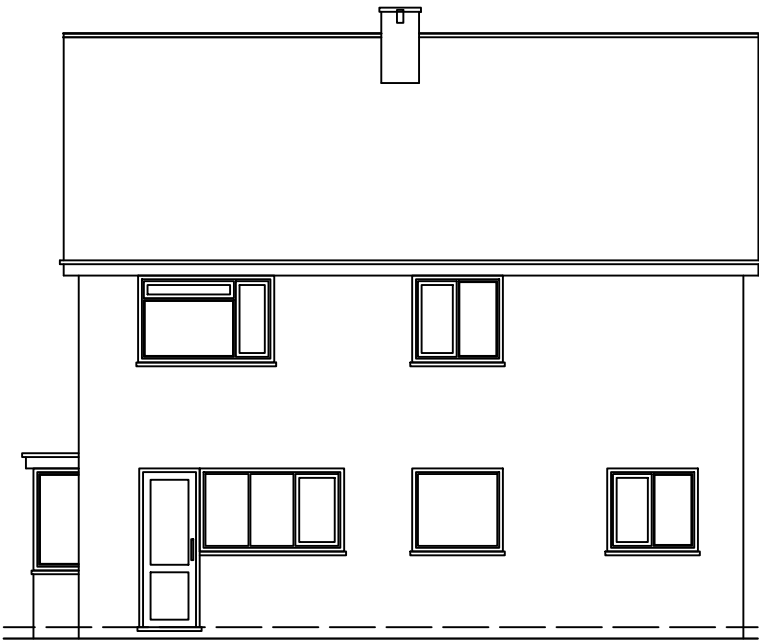





EXISTING REAR ELEVATION




EXISTING SIDE-2 ELEVATION

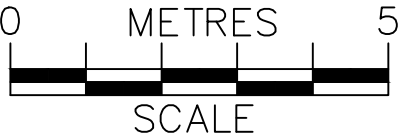

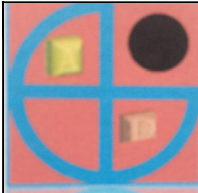
	PROJECT:	41 Betchworth Avenue Earley	DRAWN BY:	P.S.	DRAWING TITLE:		 ArchDezine Limited archdeziner7@gmail.com
	PROPOSED DOUBLE STOREY REAR/SIDE EXTENSION		DATE:	31/08/2026	EXISTING ELEVATIONS		
			SCALE:	1:100@A3			
			FILENAME:	26025	DRAWING NUMBER:	BA-03	

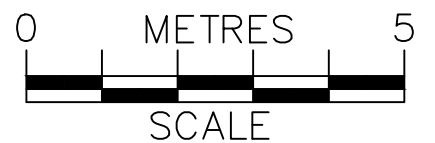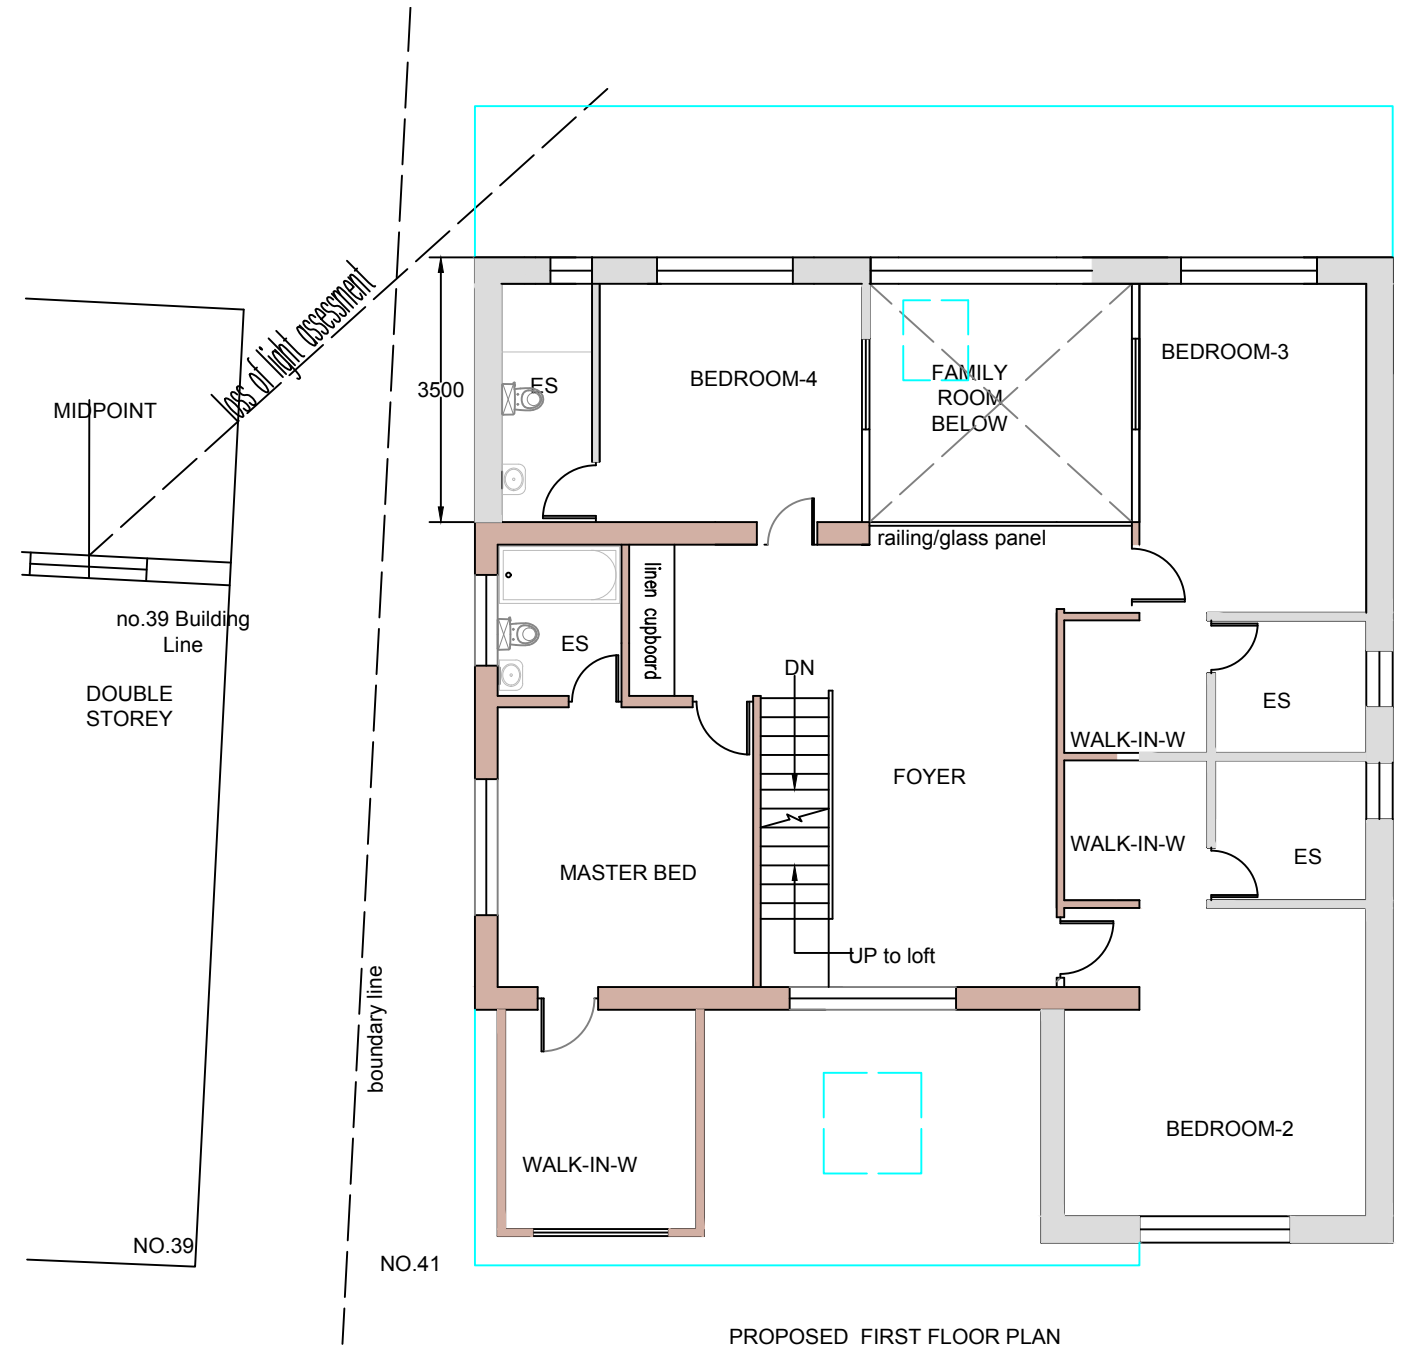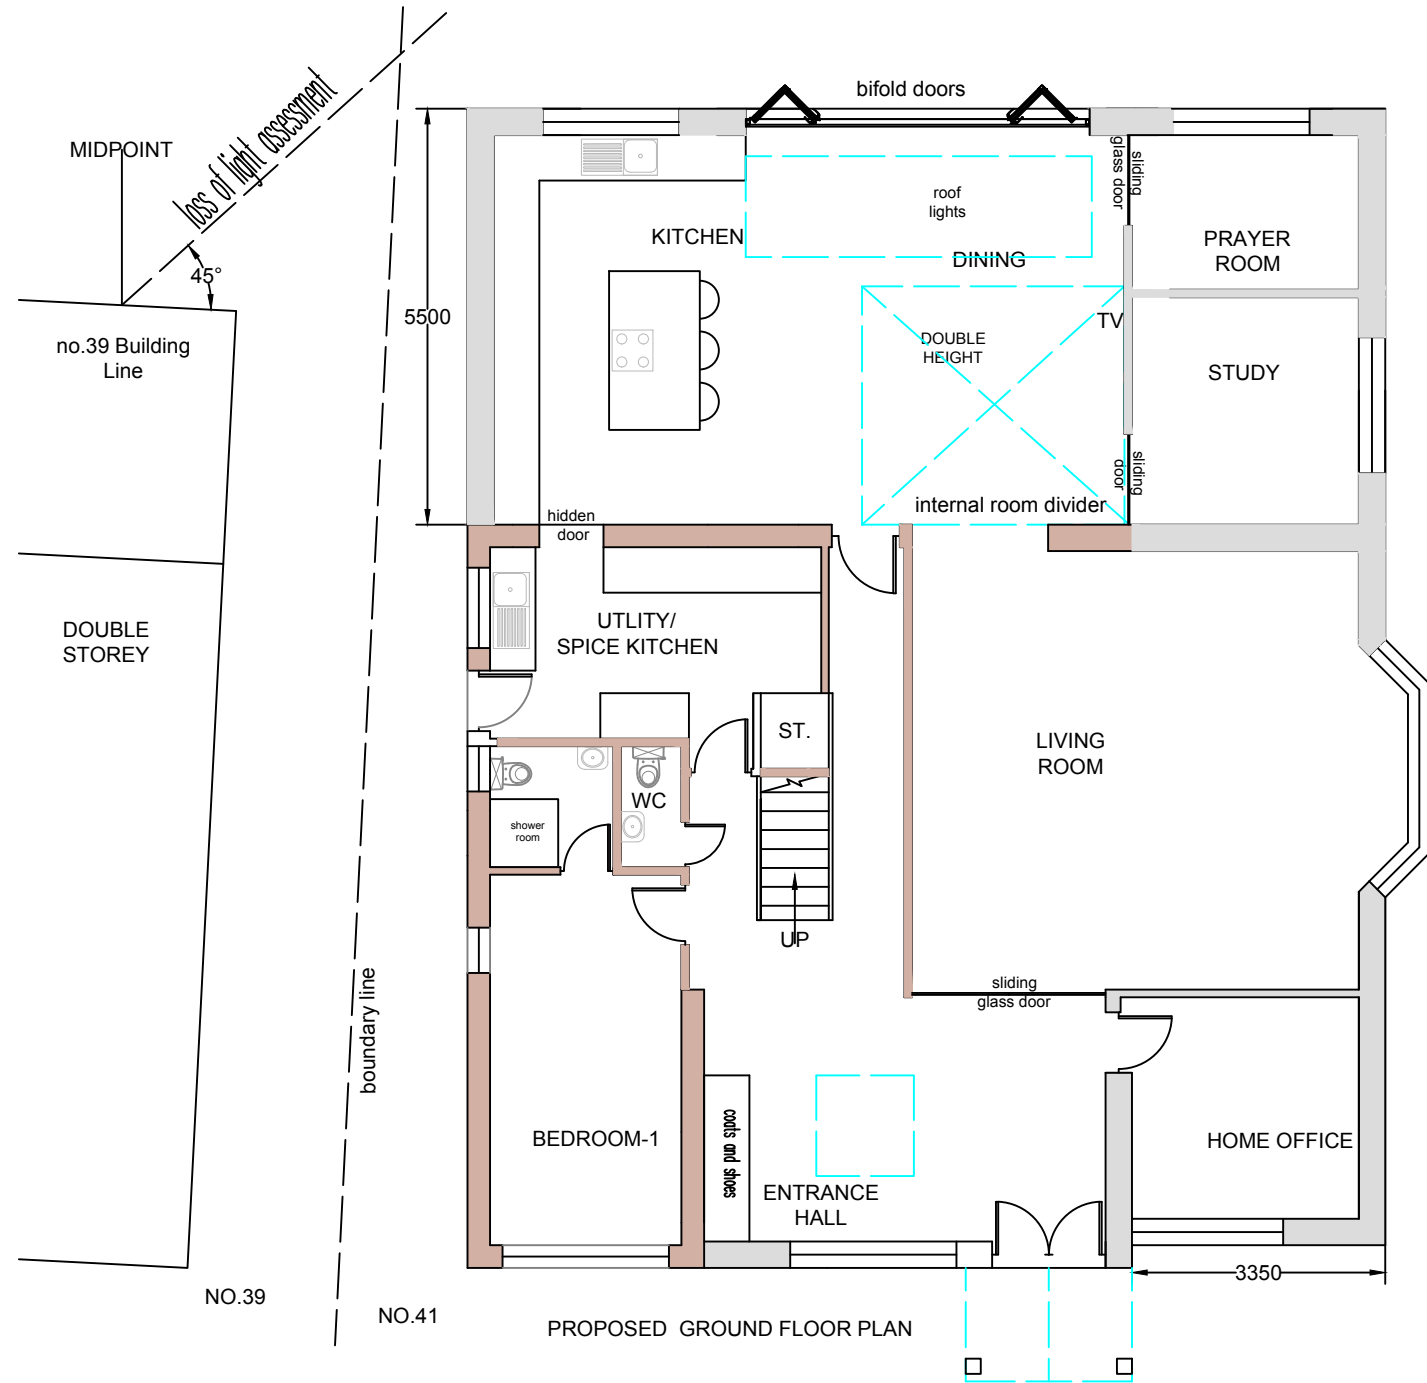


	PROJECT:	41 Betchworth Avenue Earley	DRAWN BY:	P.S.	DRAWING TITLE:		ArchDezine Limited archdeziner7@gmail.com
	PROPOSED DOUBLE STOREY REAR/SIDE EXTENSION		DATE:	11/09/2026	PROPOSED PLANS		
			SCALE:	1:100@A3			
			FILENAME:	26025	DRAWING NUMBER:	BA-04R	

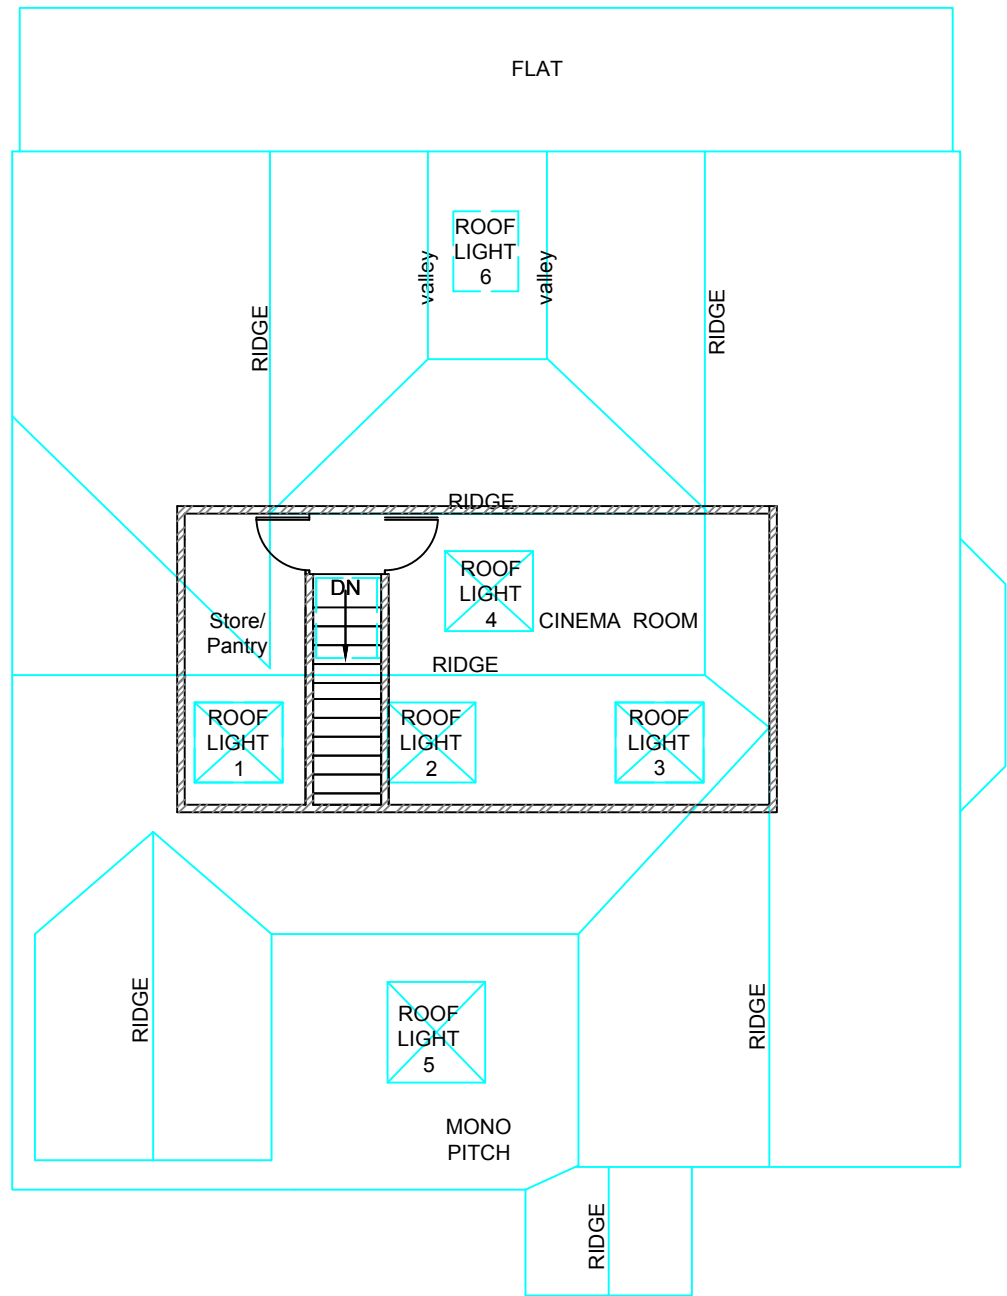

PROPOSED LOFT & ROOF PLANS
SCALE 1:100@A3

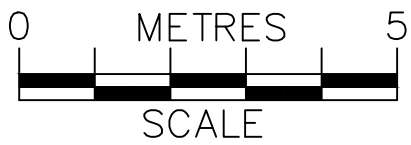

STREET SCENE
SCALE 1:200@A3

 

	PROJECT:	41 Betchworth Avenue Earley	DRAWN BY:	P.S.	DRAWING TITLE:		 ArchDezine Limited archdeziner7@gmail.com
	PROPOSED DOUBLE STOREY REAR/SIDE EXTENSION		DATE:	11/09/2026	PROPOSED LOFT & ROOF PLAN		
			SCALE:	AS SHOWN@A3			
			FILENAME:	26025	DRAWING NUMBER:	BA—05	



PROPOSED FRONT ELEVATION




PROPOSED SIDE-1 ELEVATION




PROPOSED REAR ELEVATION



PROPOSED SIDE-2 ELEVATION

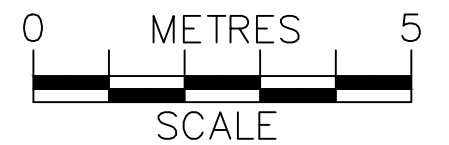

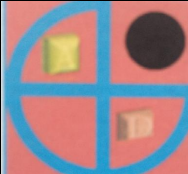	PROJECT:	41 Betchworth Avenue Earley	DRAWN BY:	P.S.	DRAWING TITLE:		ArchDezine Limited archdeziner7@gmail.com
	PROPOSED DOUBLE STOREY REAR/SIDE EXTENSION		DATE:	11/09/2026	PROPOSED ELEVATIONS		
			SCALE:	1:100@A3			
			FILENAME:	26025	DRAWING NUMBER:	BA—06R	