




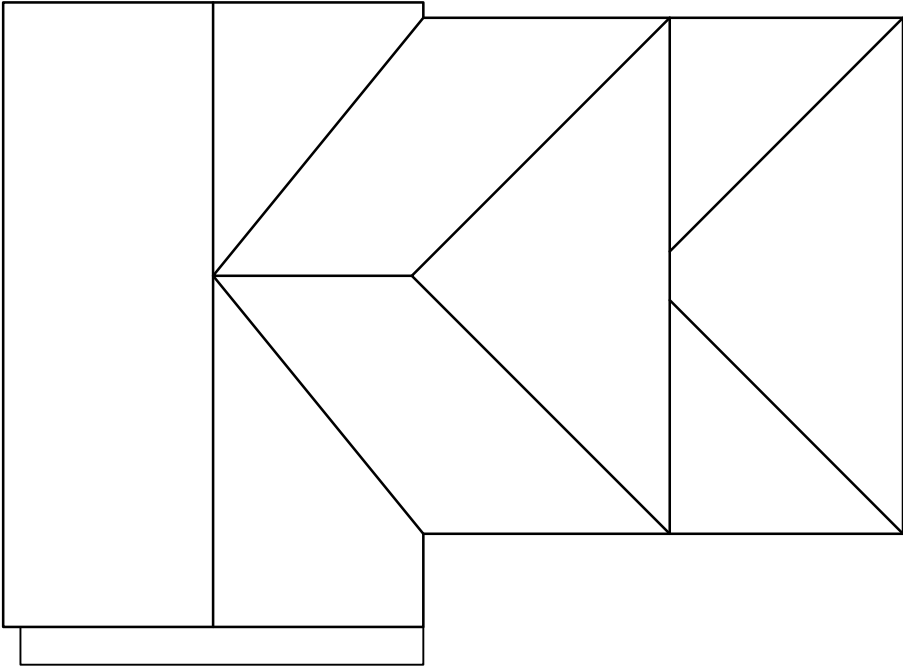

EXISTING ROOF PLAN
SCALE 1:100

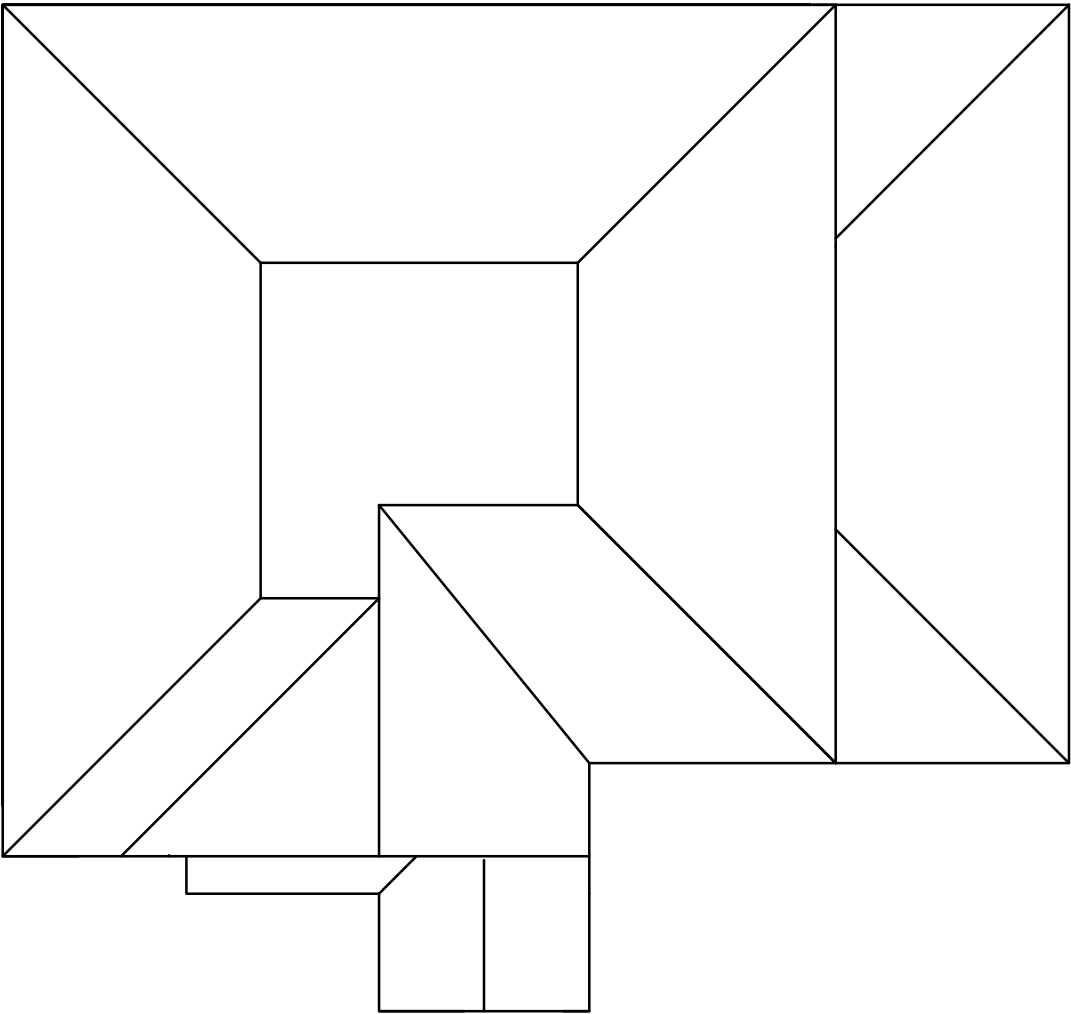

PROPOSED ROOF PLAN
SCALE 1:100

 

JAKE
UNDERWOOD
PLANNING & BUILDING DRAWINGS

PROJECT: 4 FINSTOCK CLOSE, LOWER EARLEY RG6 4JX	
DETAIL: EXISTING & PROPOSED ROOF PLANS	
PLANNING PERMISSION	
JOB No: 2576	DRG No: 006
SCALE @ A3: 1:100	REV: B
CONTACT: JAKE UNDERWOOD Web: www.jakeunderwood.com Email: info@jakeunderwood.com Phone: 07784927778	