







Rear Elevation 1 :100

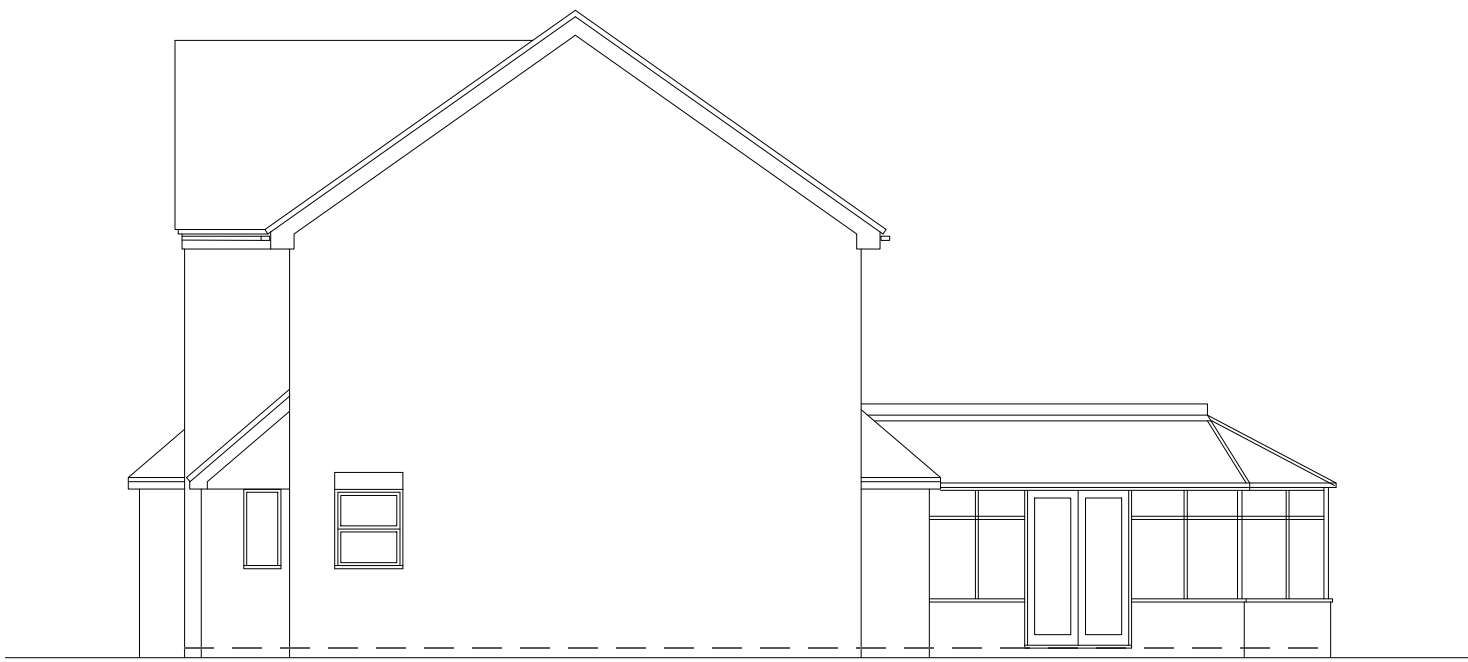



Side Elevation 1 :100

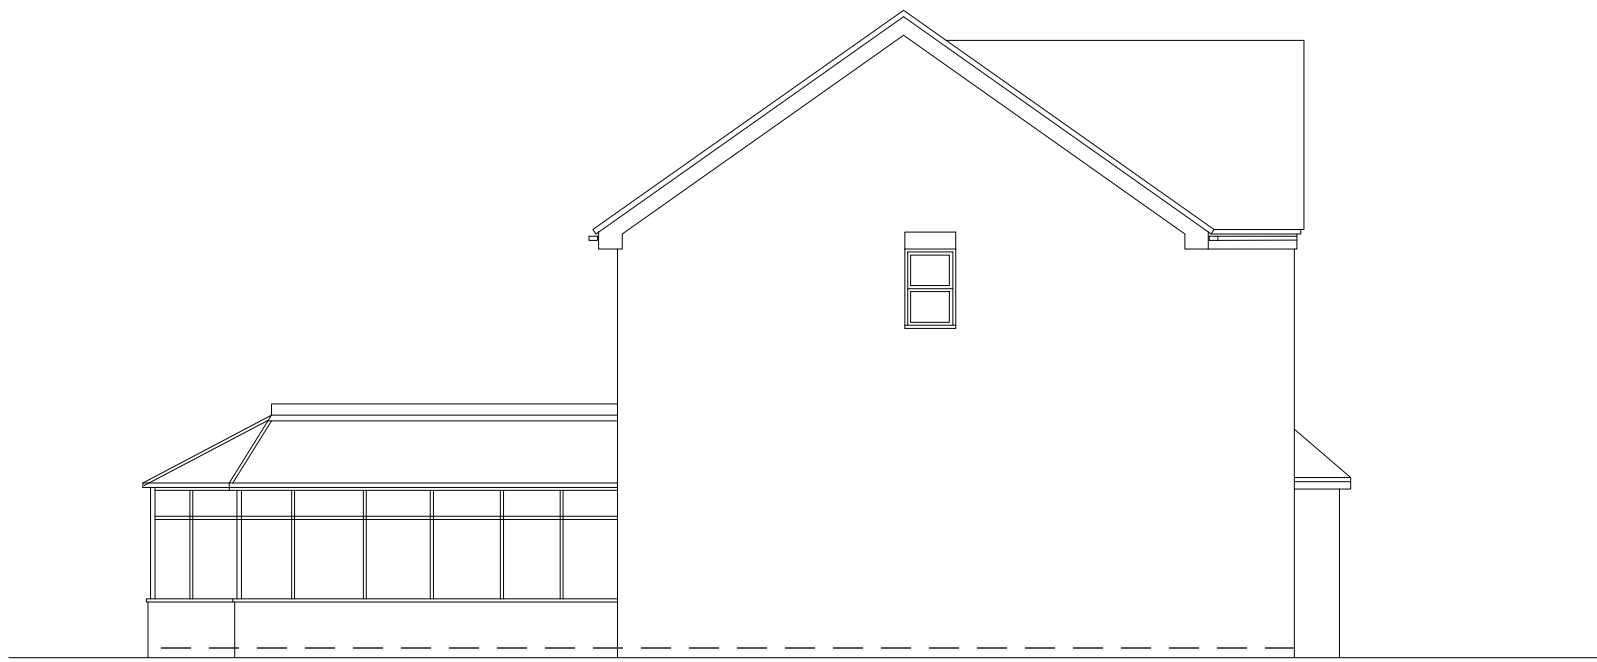


Side Elevation 1 :100

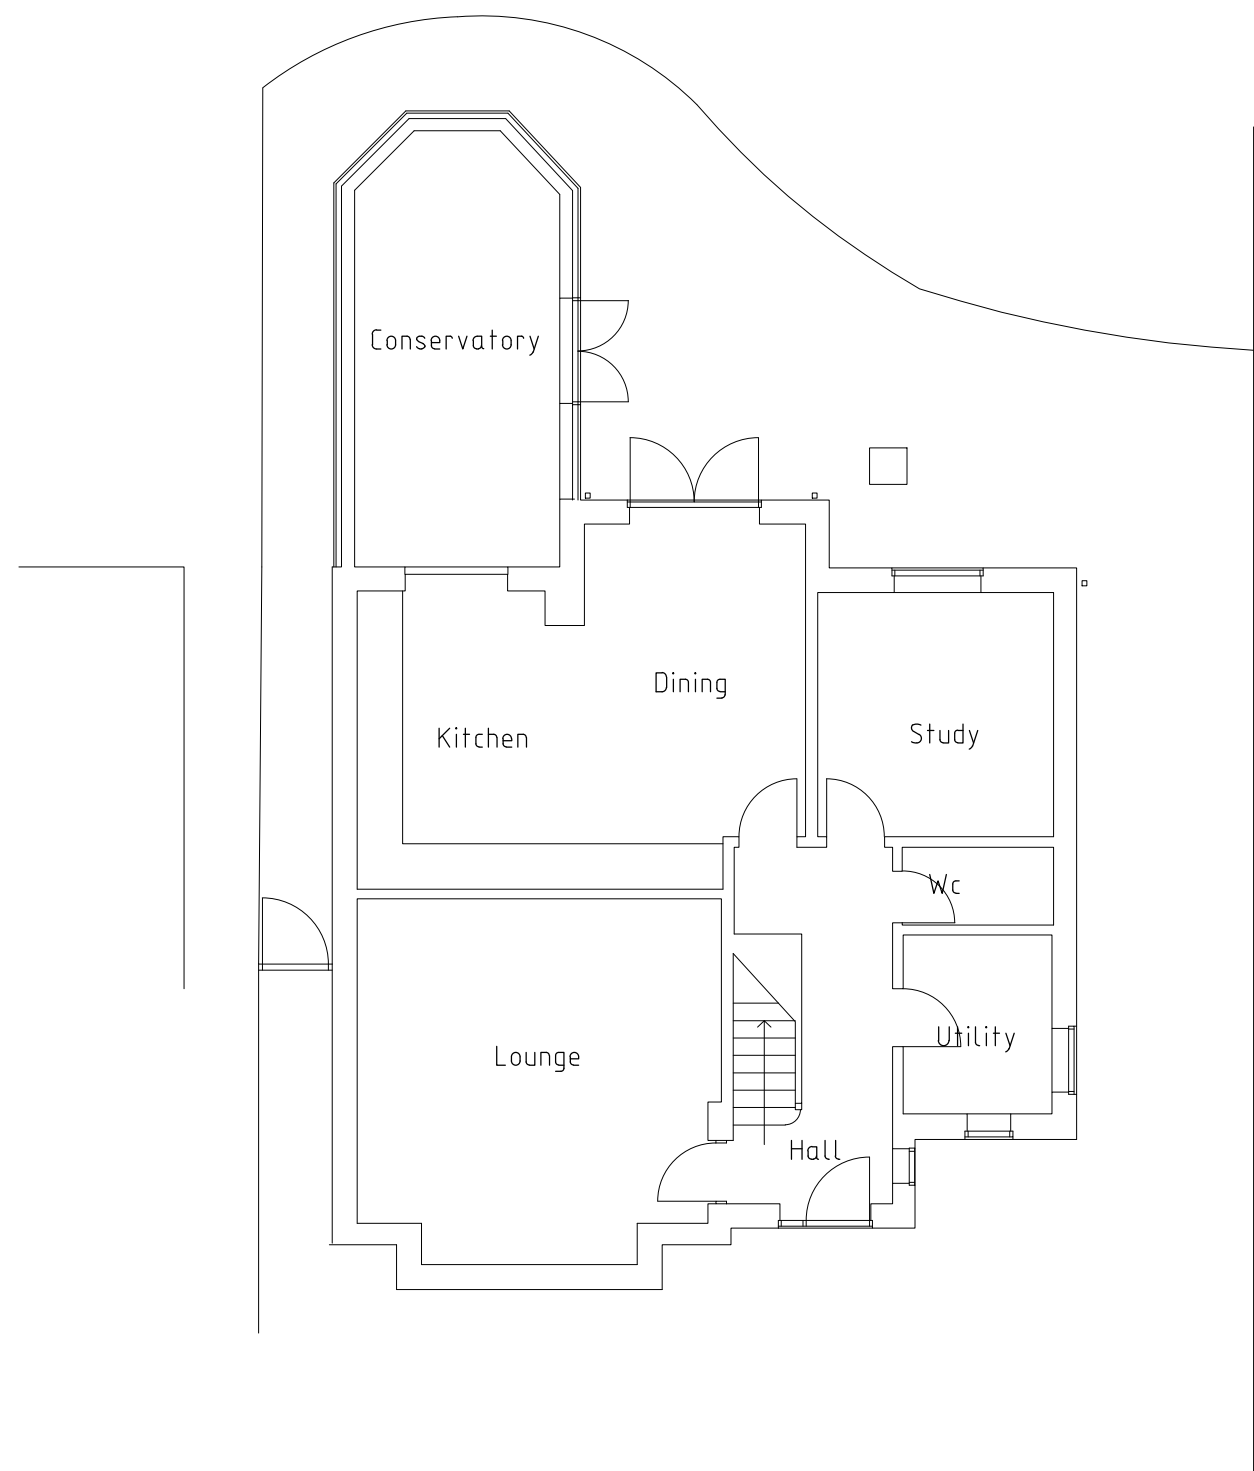 

Ground Floor Plan 1 :100

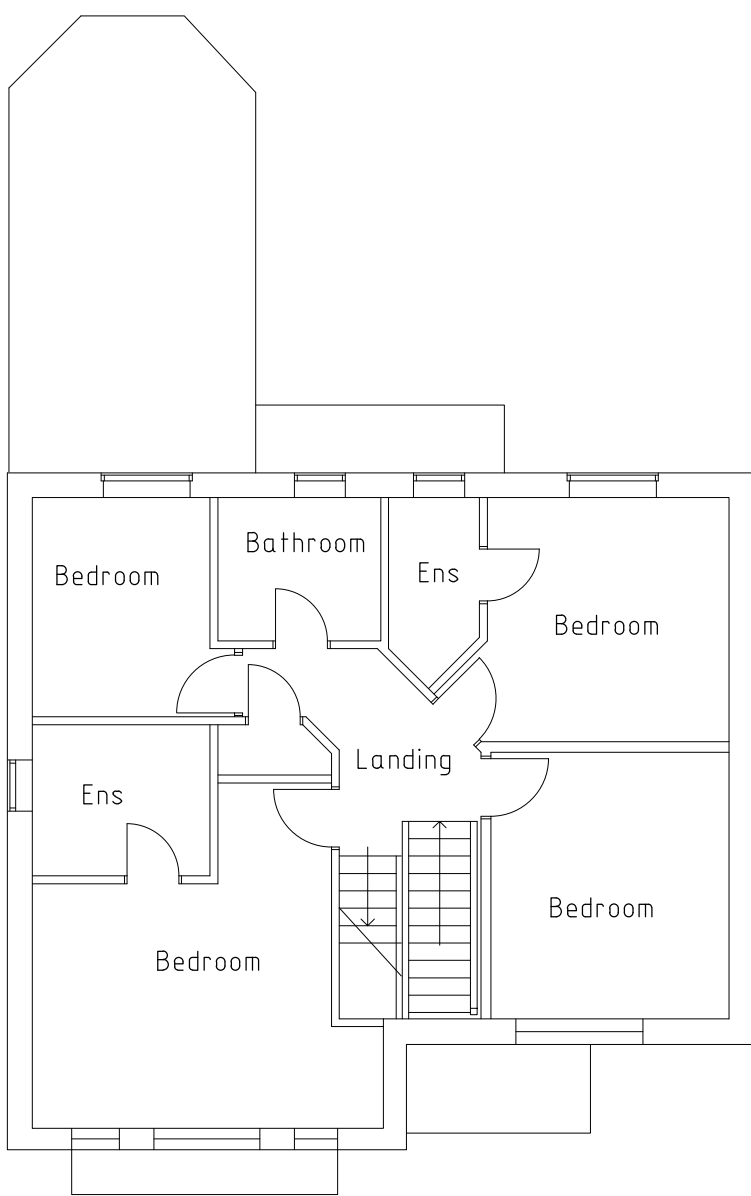 

First Floor Plan 1 :100

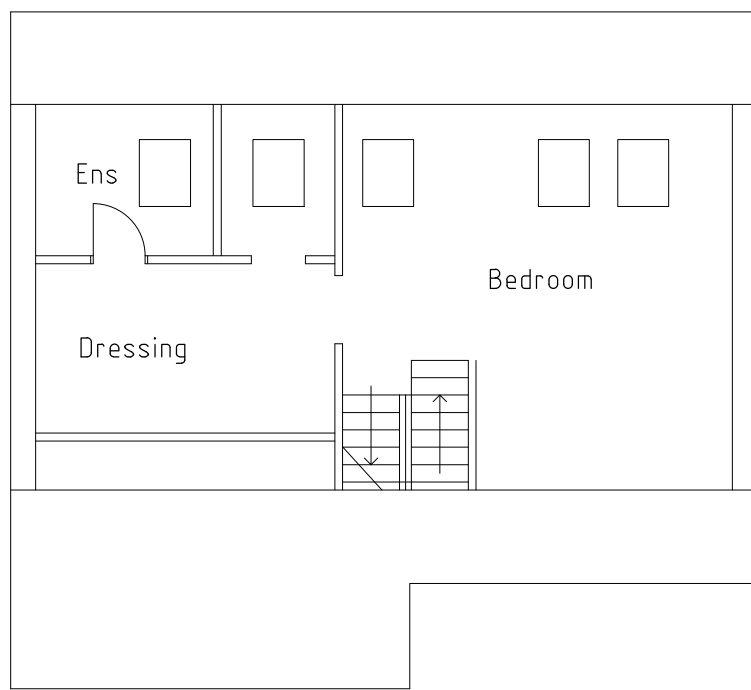

Second Floor Plan 1 :100

	Date	Revision
© copyright		
Client		
Mr & Mrs Hardman		
Job Title		
5 Duchess Close , Crowthorne, RG45 6LR.		
Drawing Title		
As Existing Plans & Elevations		
Scale	AS @ A1	
Date	Sept 2025	Drawn by JRB
Drawing No.	S/25/ 10	Rev.
		-