






Rear Elevation 1 :100

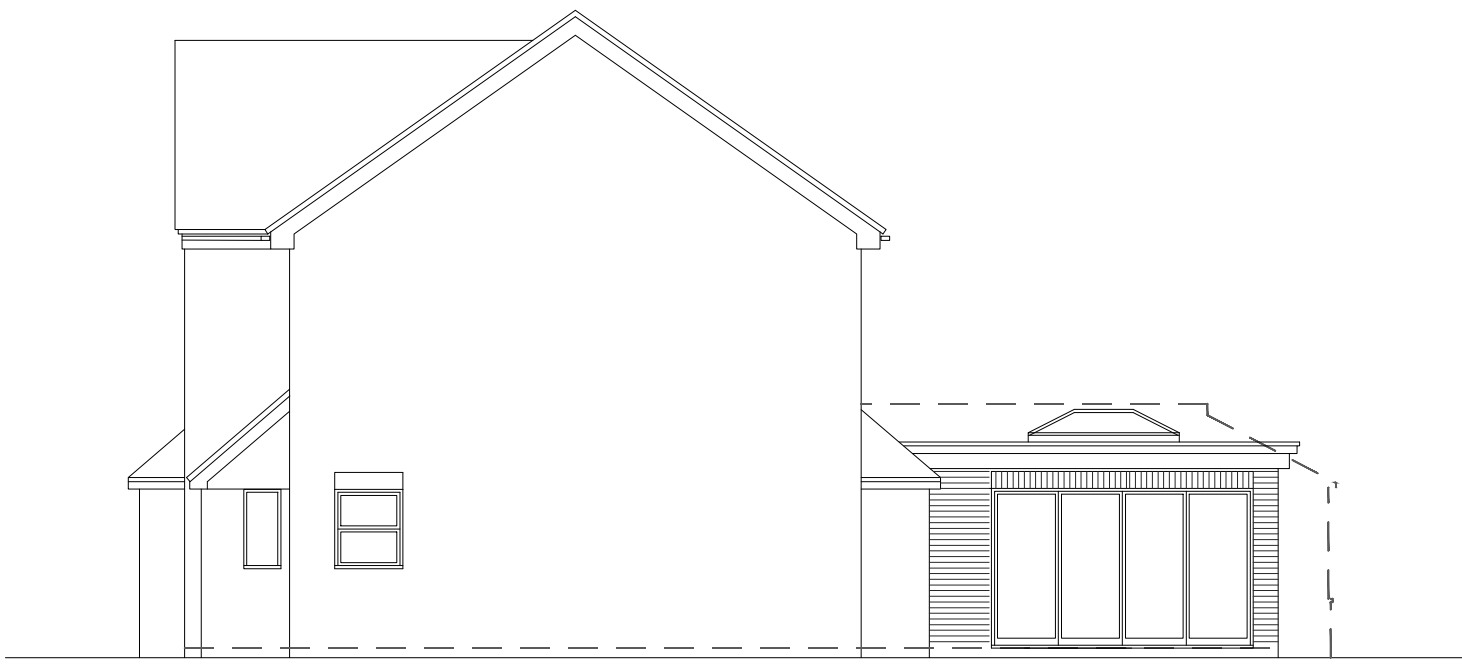



Side Elevation 1 :100

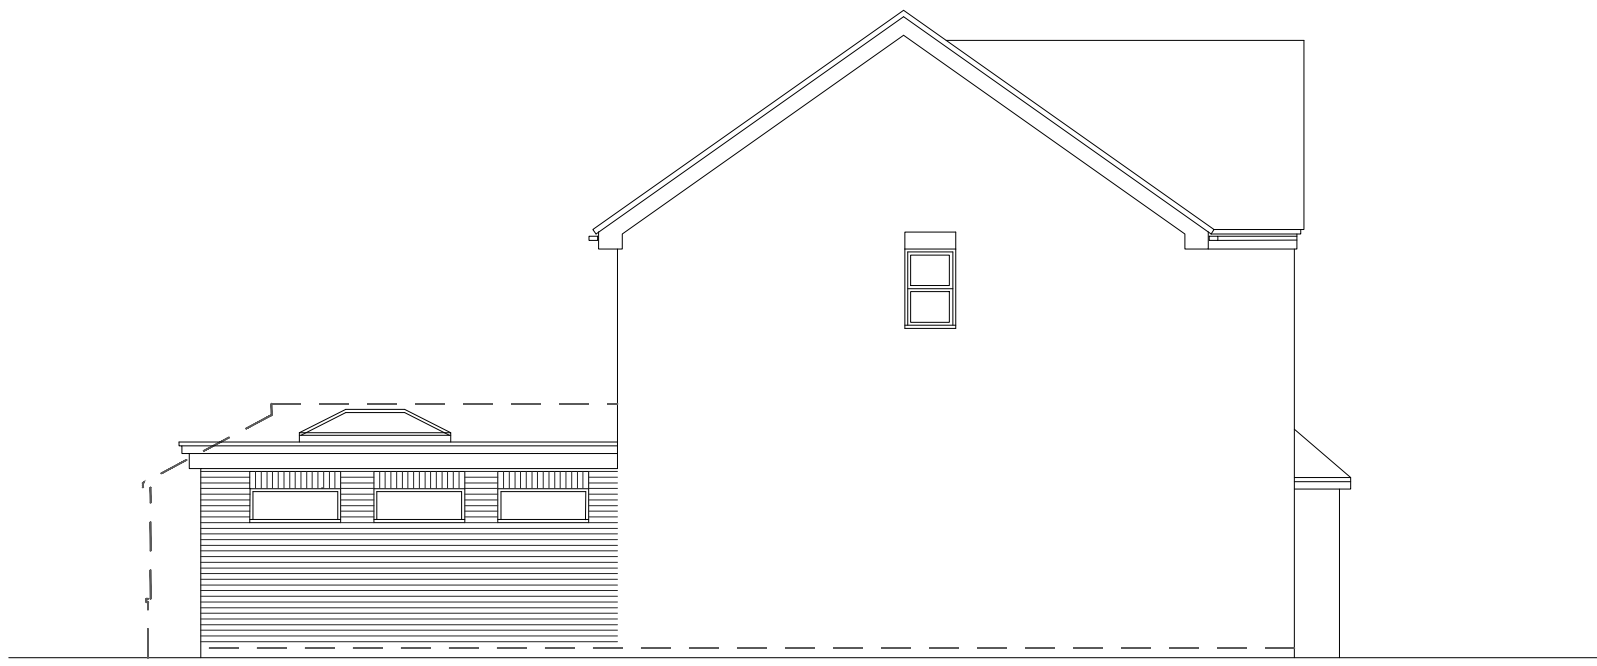

Side Elevation 1 :100

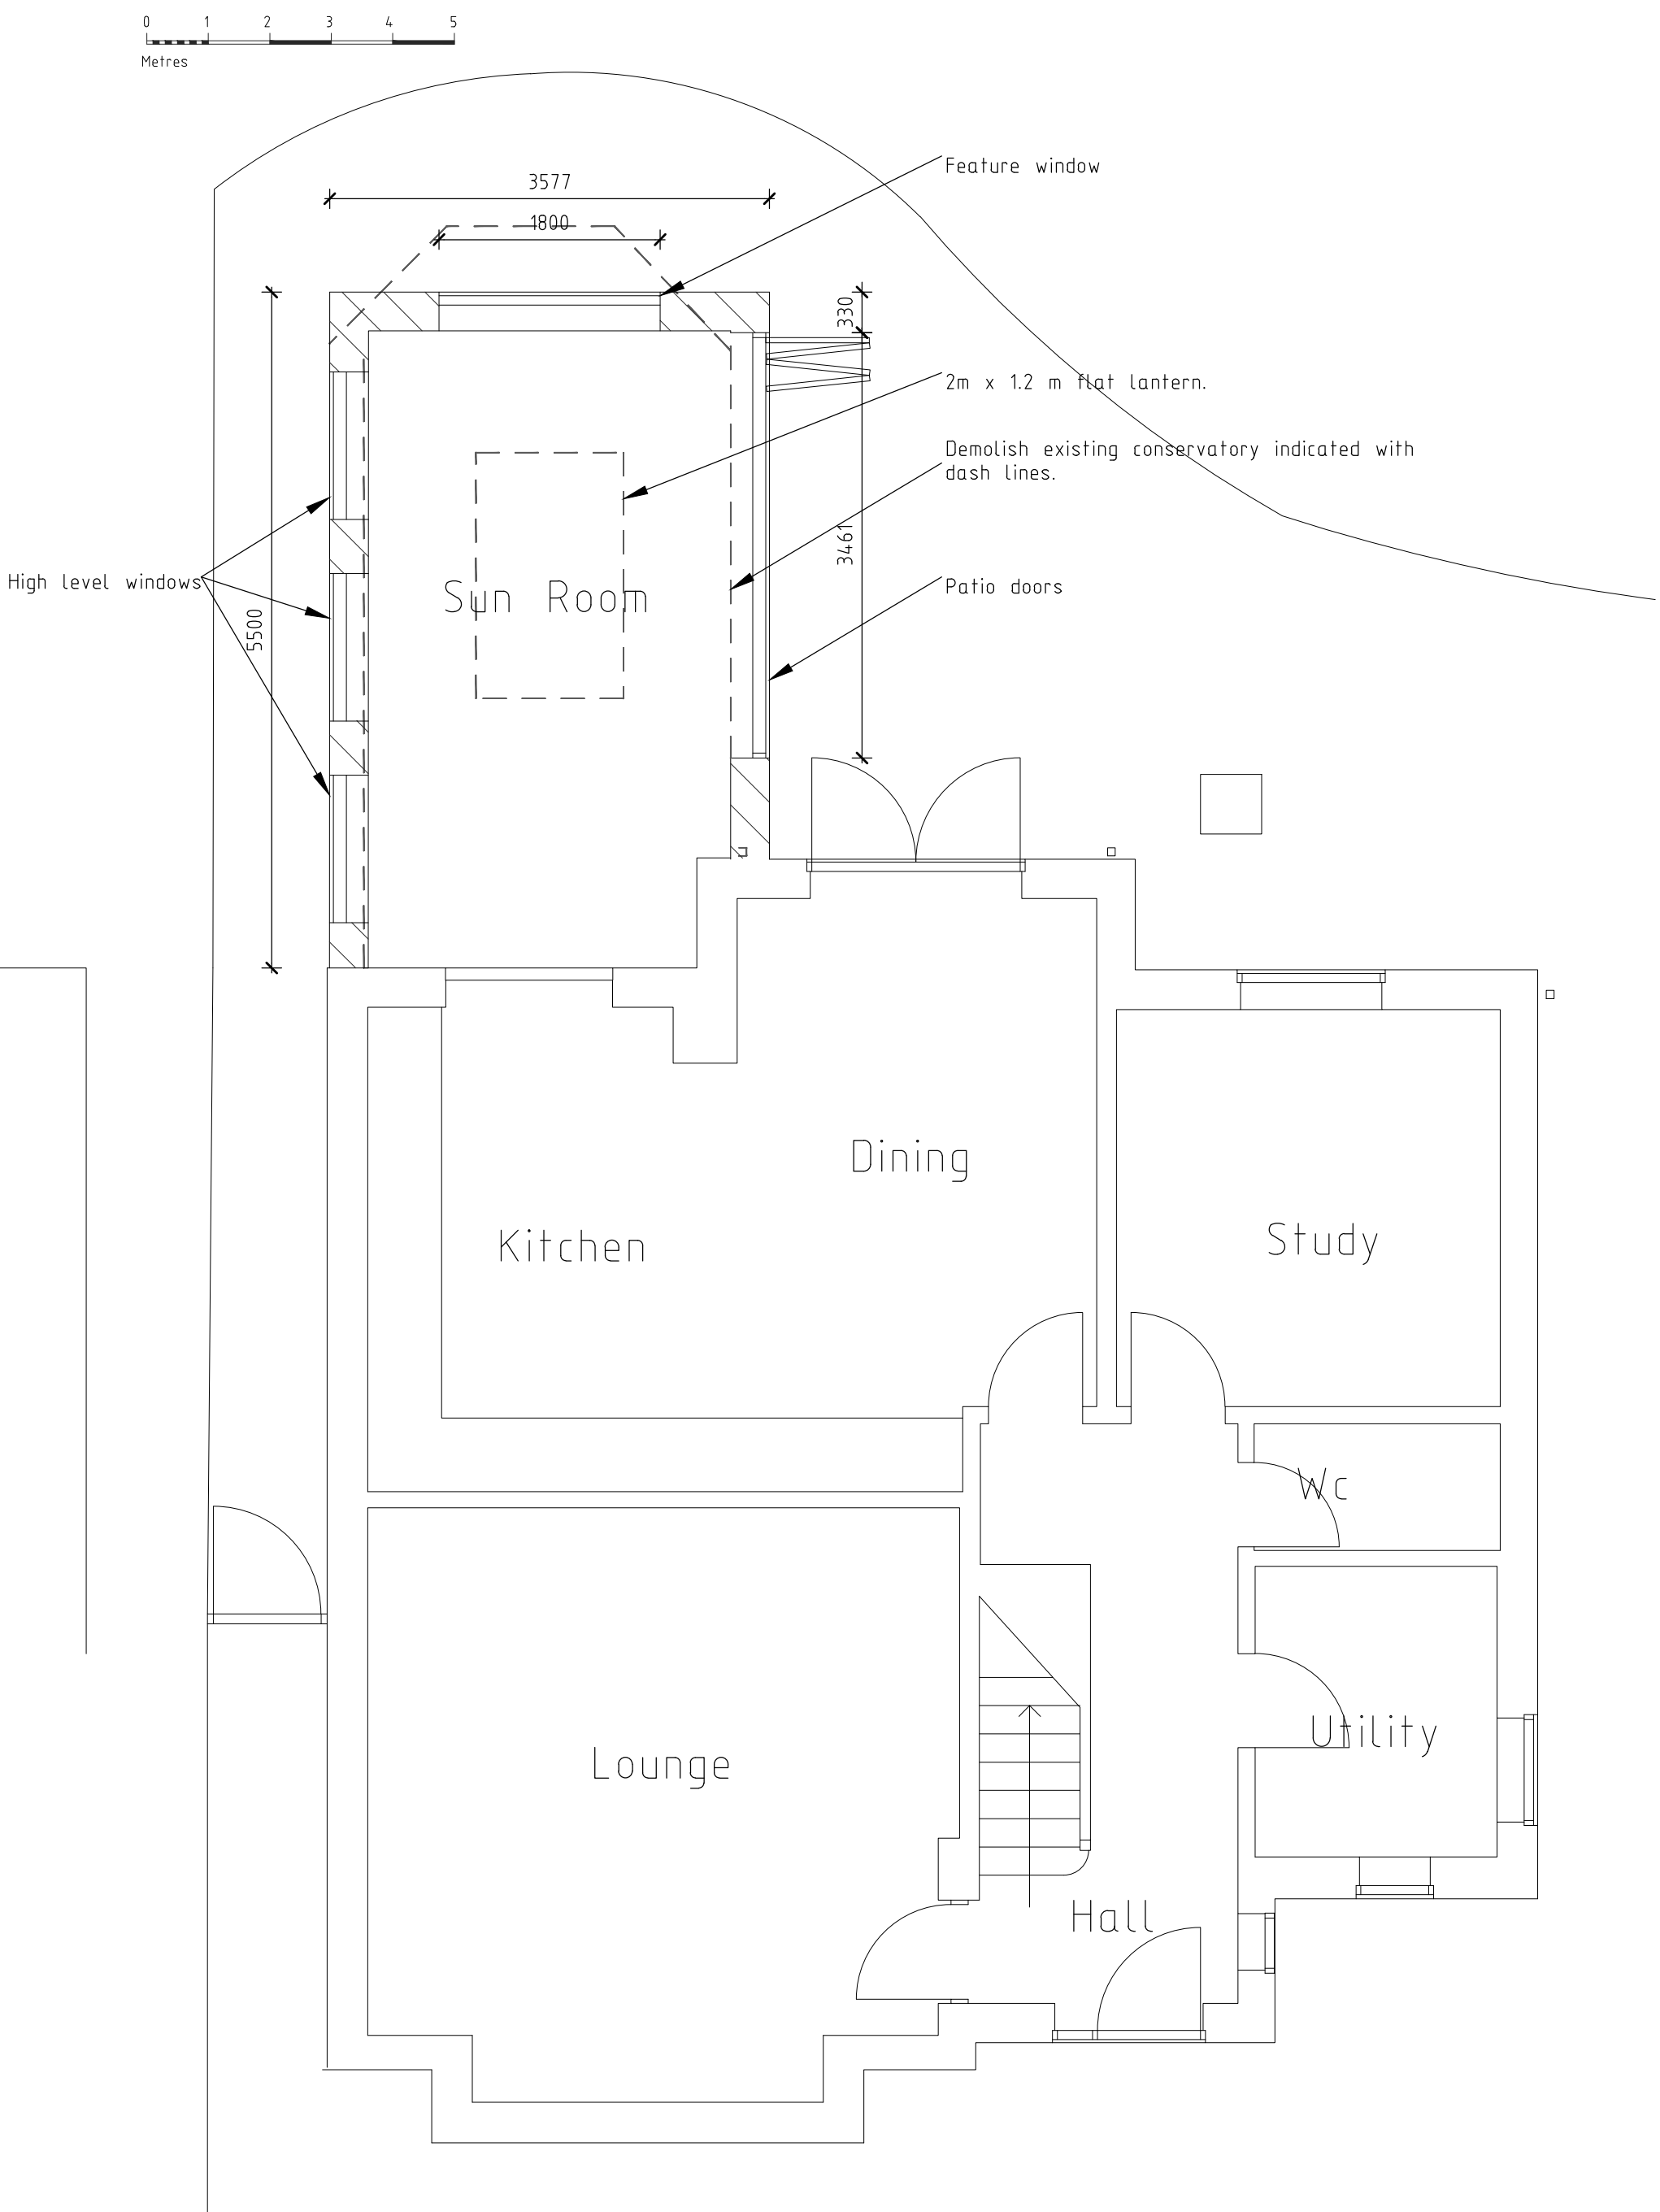

Ground Floor Plan 1 :50

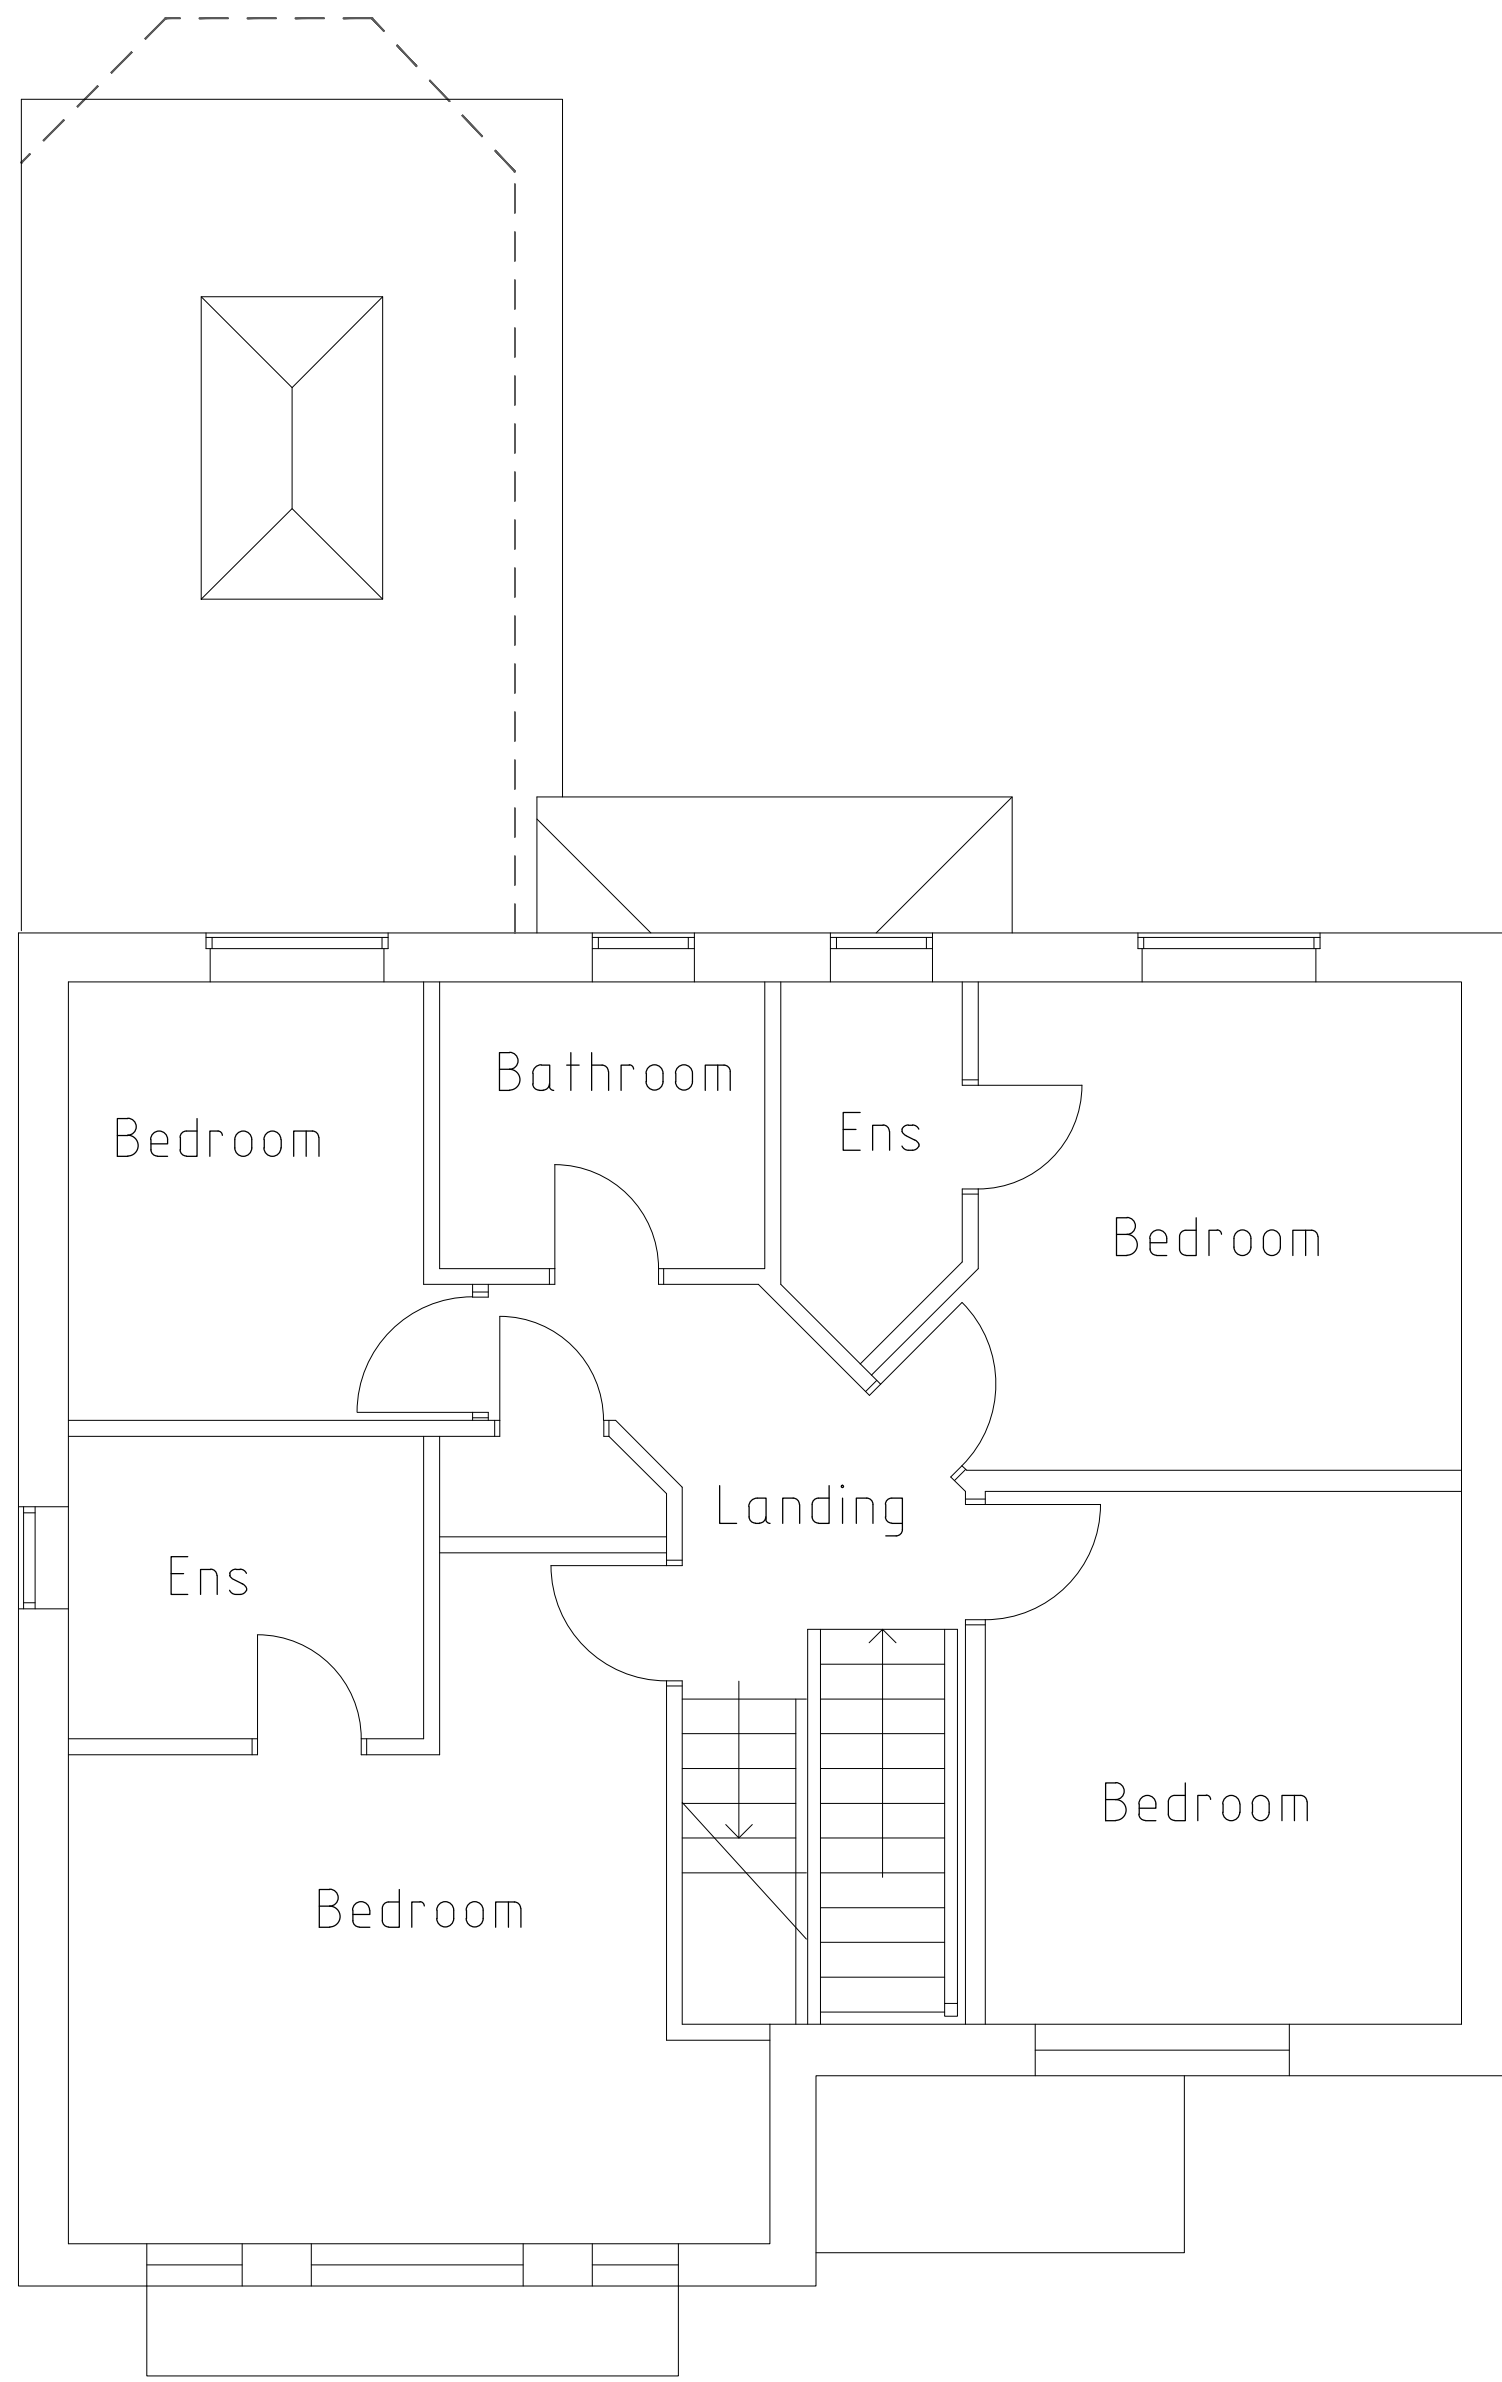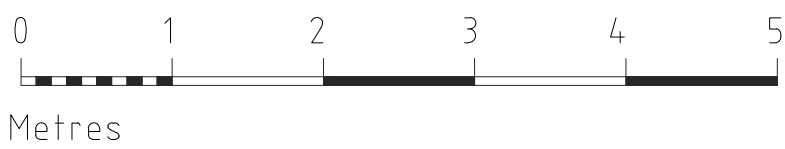

First Floor Plan 1 :50

B	26-9-25	Rear window amended
A	19-9-25	Additional info added
	Date	Revision
© copyright		
Client		
Mr & Mrs Hardman		
Job Title		
5 Duchess Close , Crowthorne, RG45 6LR.		
Drawing Title		
scheme Proposals Plans & Elevations		
Scale AS @ A1		
Date	Sept 2025	Drawn by JRB
Drawing No.	SP/25/ 01	Rev. B