



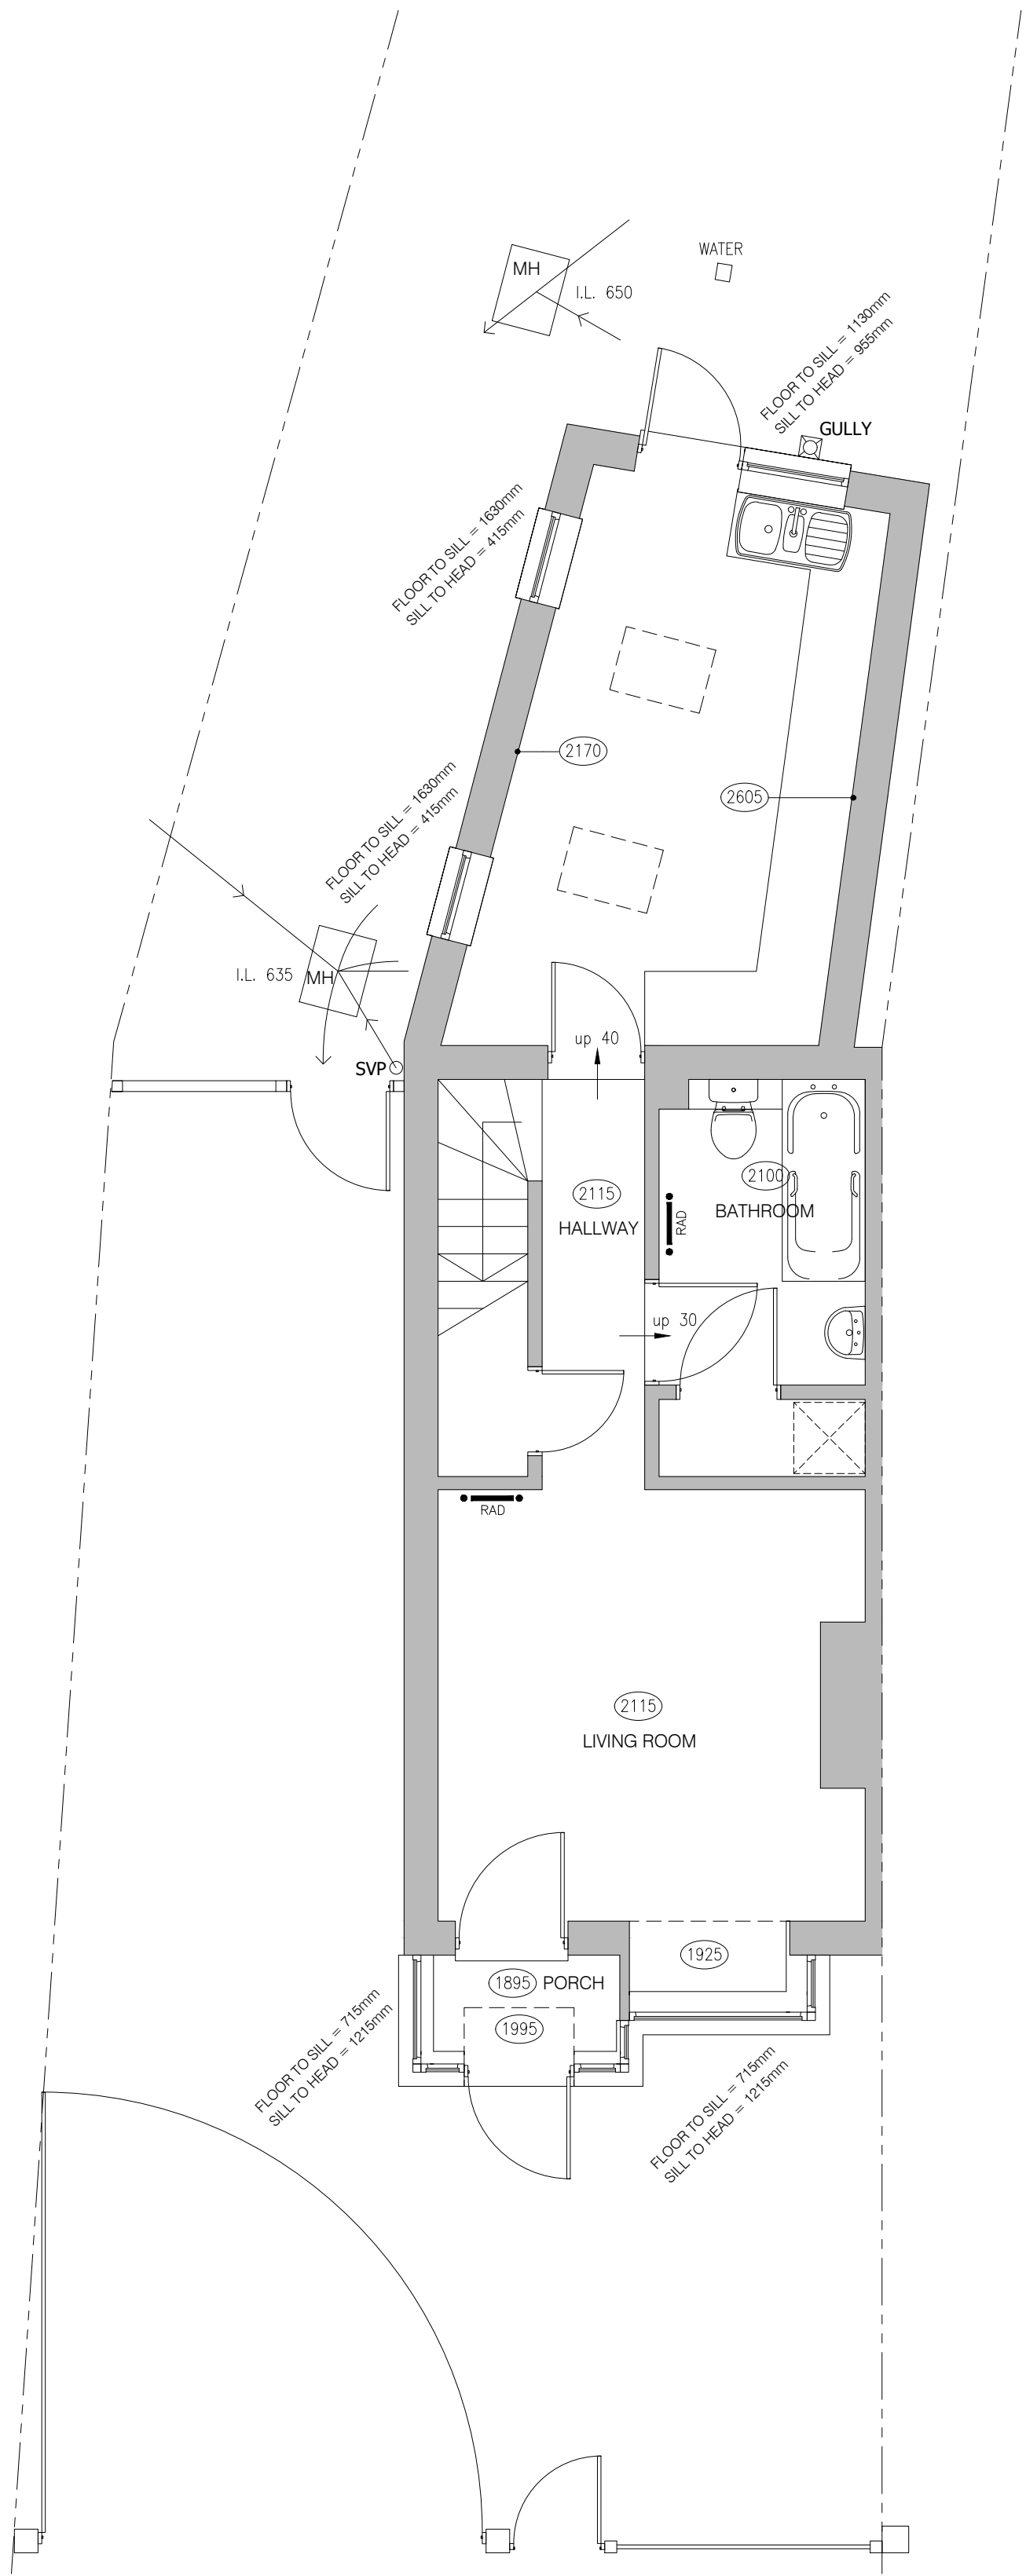


GROUND FLOOR PLAN
SCALE 1:50

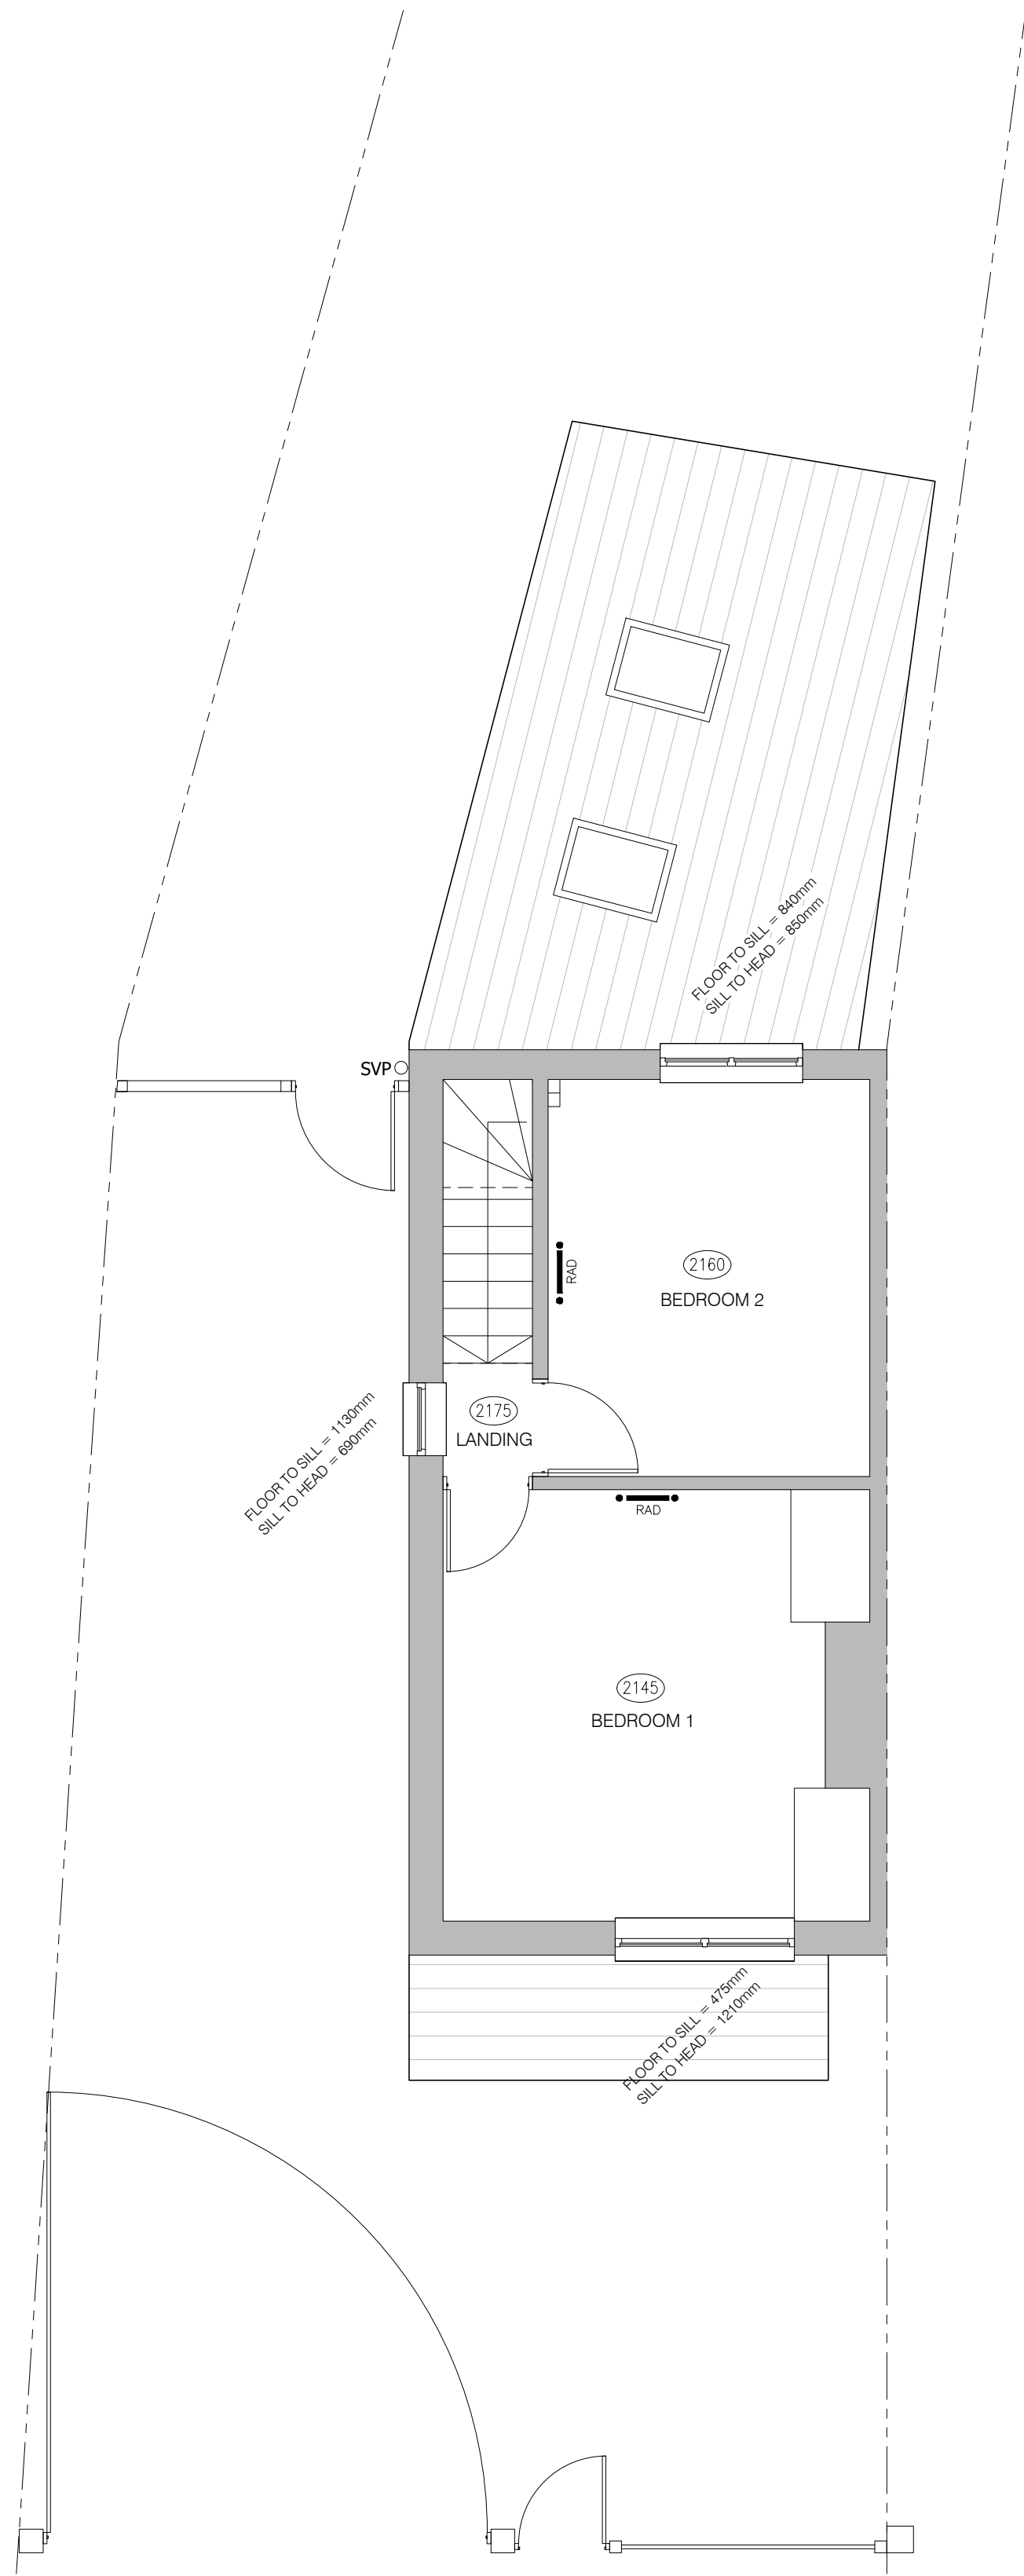

FIRST FLOOR PLAN
SCALE 1:50




FRONT ELEVATION
SCALE 1:100

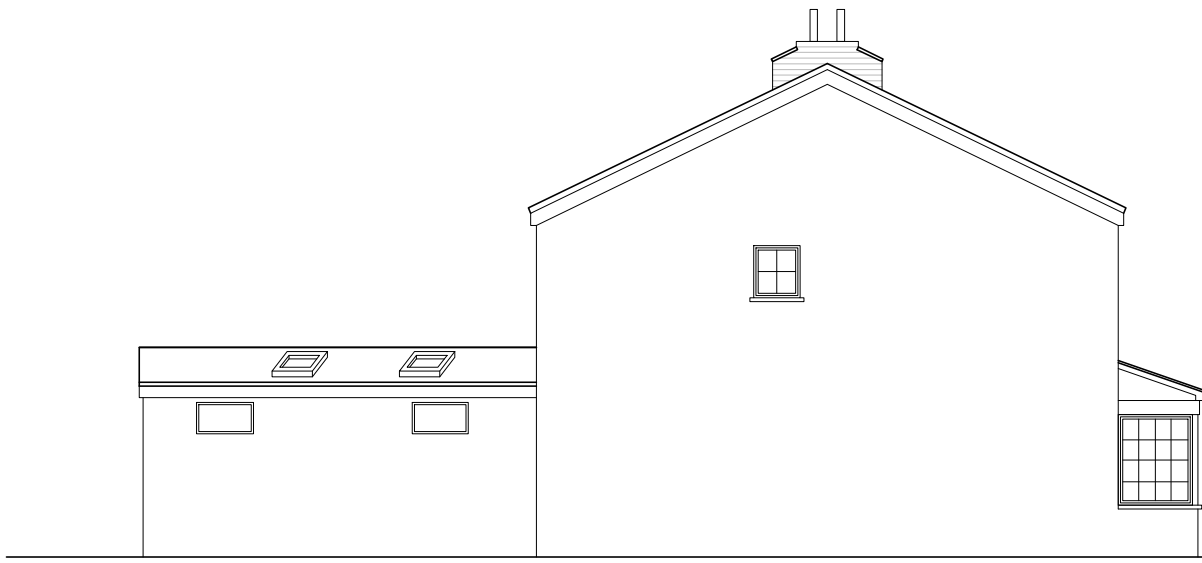

SIDE ELEVATION
SCALE 1:100



REAR ELEVATION
SCALE 1:100

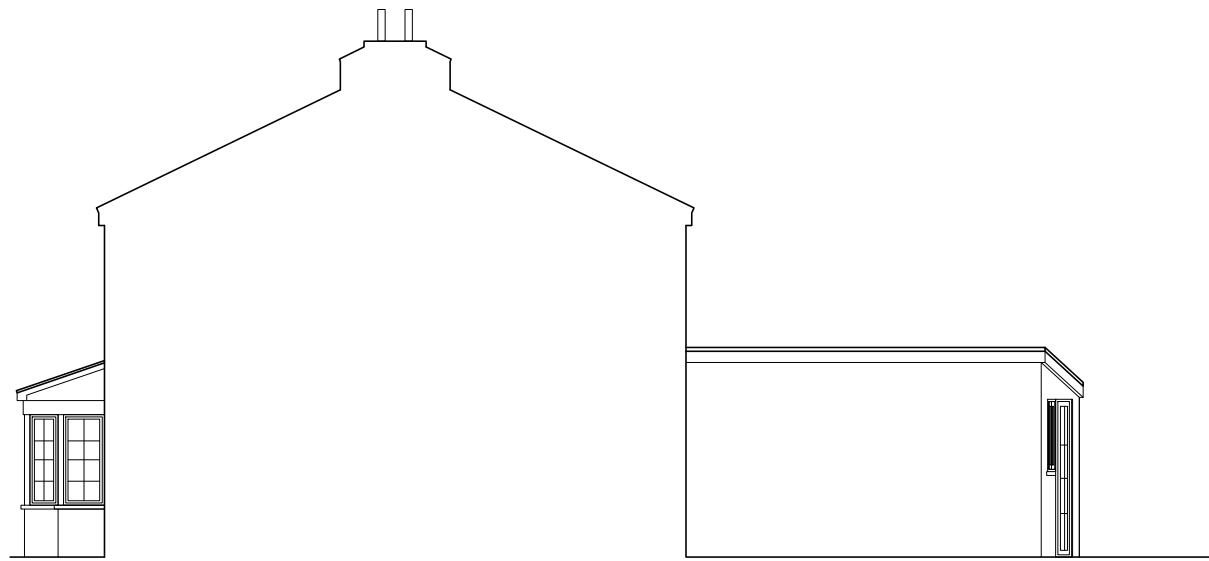

SIDE ELEVATION
SCALE 1:100

- NOTES:
- THIS DRAWING IS TO BE READ IN CONJUNCTION WITH ALL RELEVANT ARCHITECTS, SUB-CONTRACTORS AND ARCHITECTURAL DRAWINGS.
 - THIS DRAWINGS REMAINS THE COPYRIGHT OF JETARCH DESIGN LTD AND MAY NOT BE SHARED OR REPRODUCED WITHOUT THEIR KNOWLEDGE



100 Berkshire Place
Winnersh Triangle
Wokingham, Berkshire RG41 5RD
Tel: 07787296792
email: info@jetarchdesign.co.uk

Client
MR FOX & MS SIMMONDS

Property:
SPRING CROFT
MERRYHILL GREEN LANE
RG41 5JP

Drawing Title:
DETAILS OF EXISTING
GROUND FLOOR PLANS
AND ELEVATIONS

Rev.	Date	Revisions

Drawing No.	Rev.
A1/502/01	
Plot Date:	AUG 26
Scale	1:50 & 1:100 @ A1
Date	AUG 26
Drawn	JT