






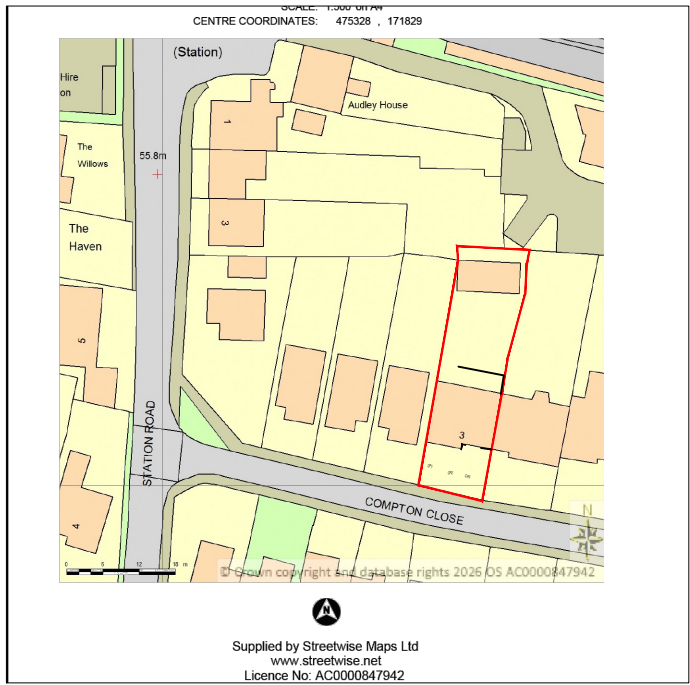


LOCATION PLAN
SCALE 1:1250@A3

BLOCK PLAN
SCALE 1:500@A3

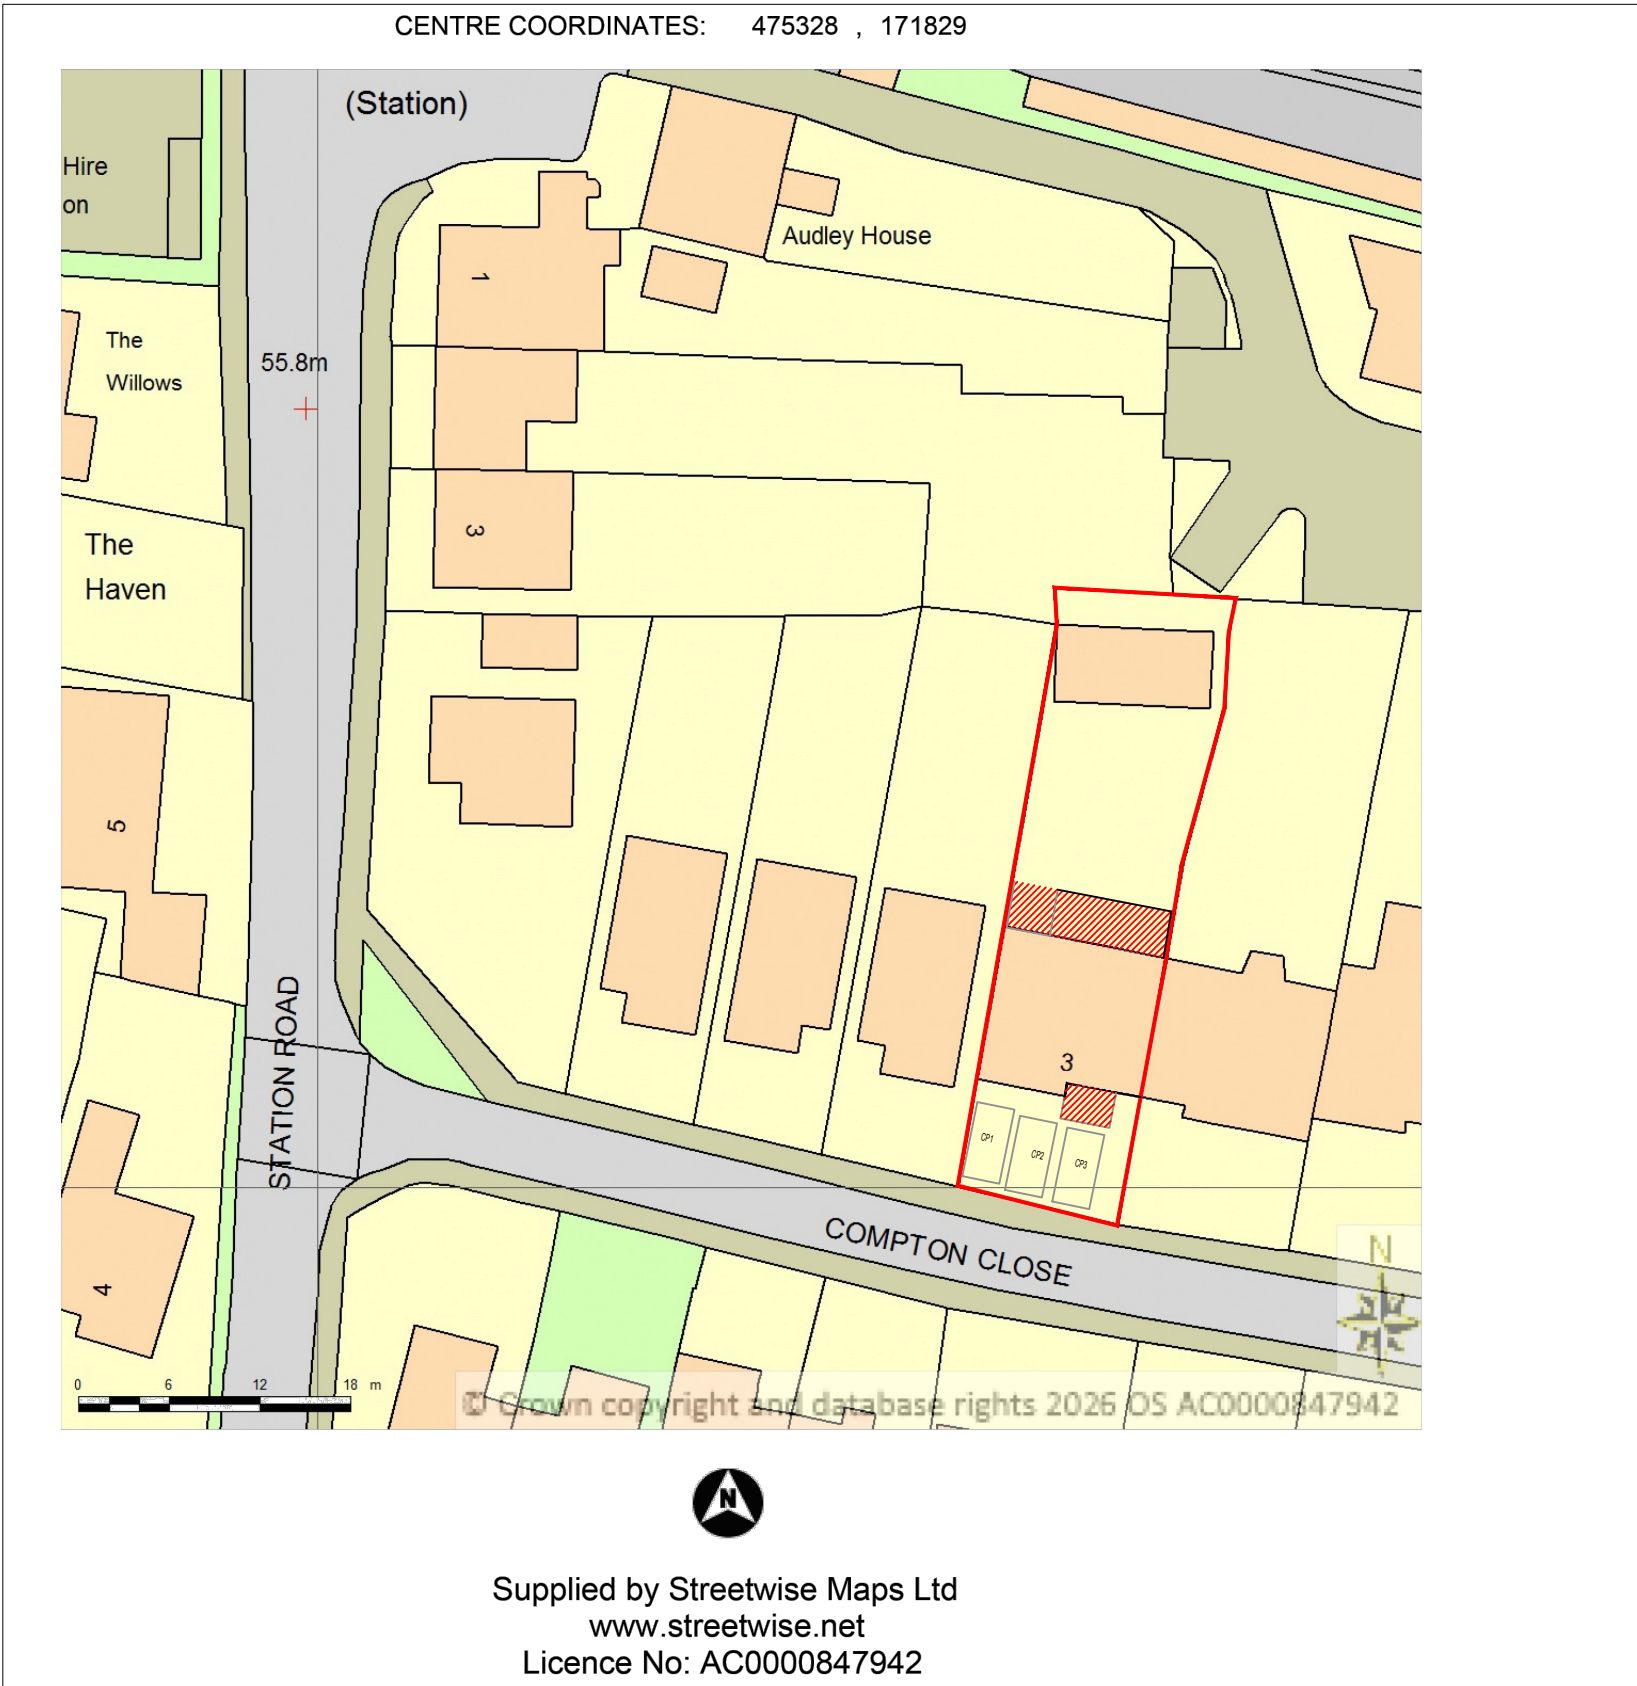


	PROJECT: PROPOSED EXTENSIONS AND ALTERATIONS	3 Compton Close Earley	DRAWN BY: DATE: SCALE: FILENAME:	P.S. 18/09/2026 AS SHOWN@A3 26034	DRAWING TITLE: LOCATION AND BLOCK PLAN DRAWING NUMBER: CC-01	ArchDezine Limited archdeziner7@gmail.com
--	---	--	--	---	--	---

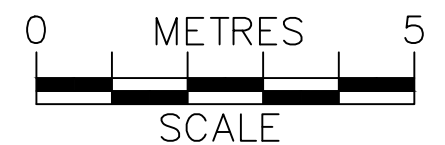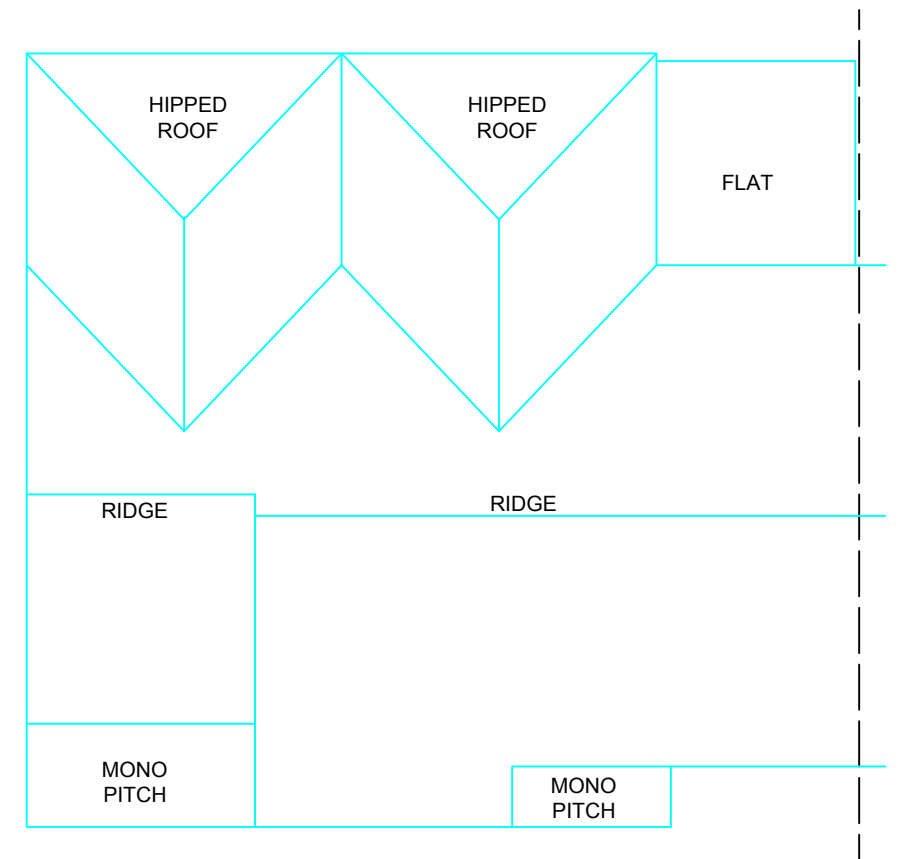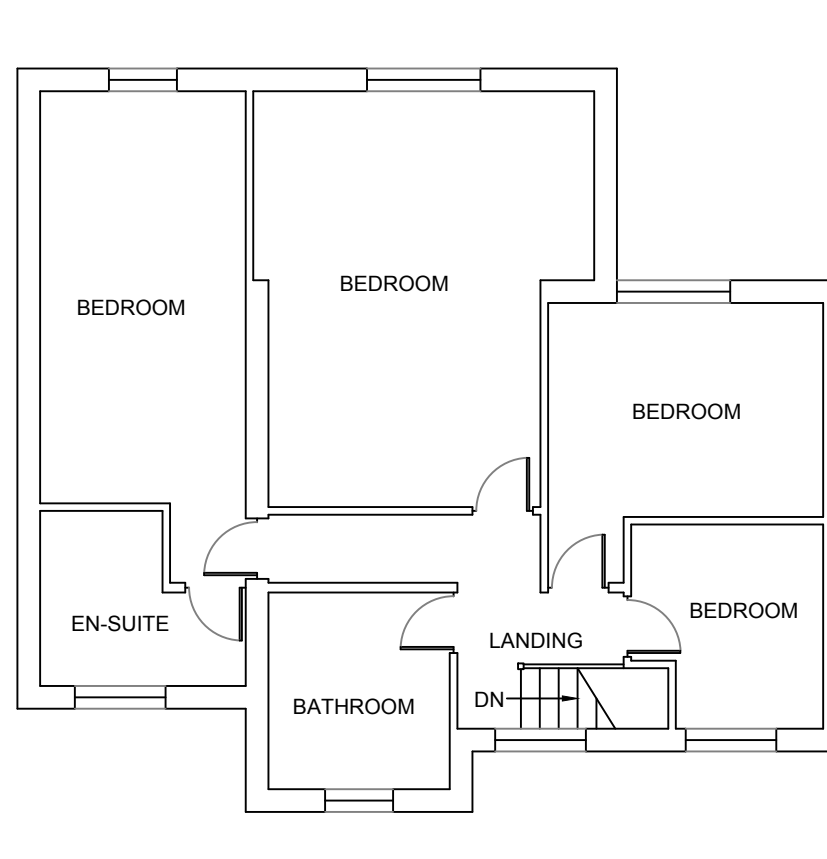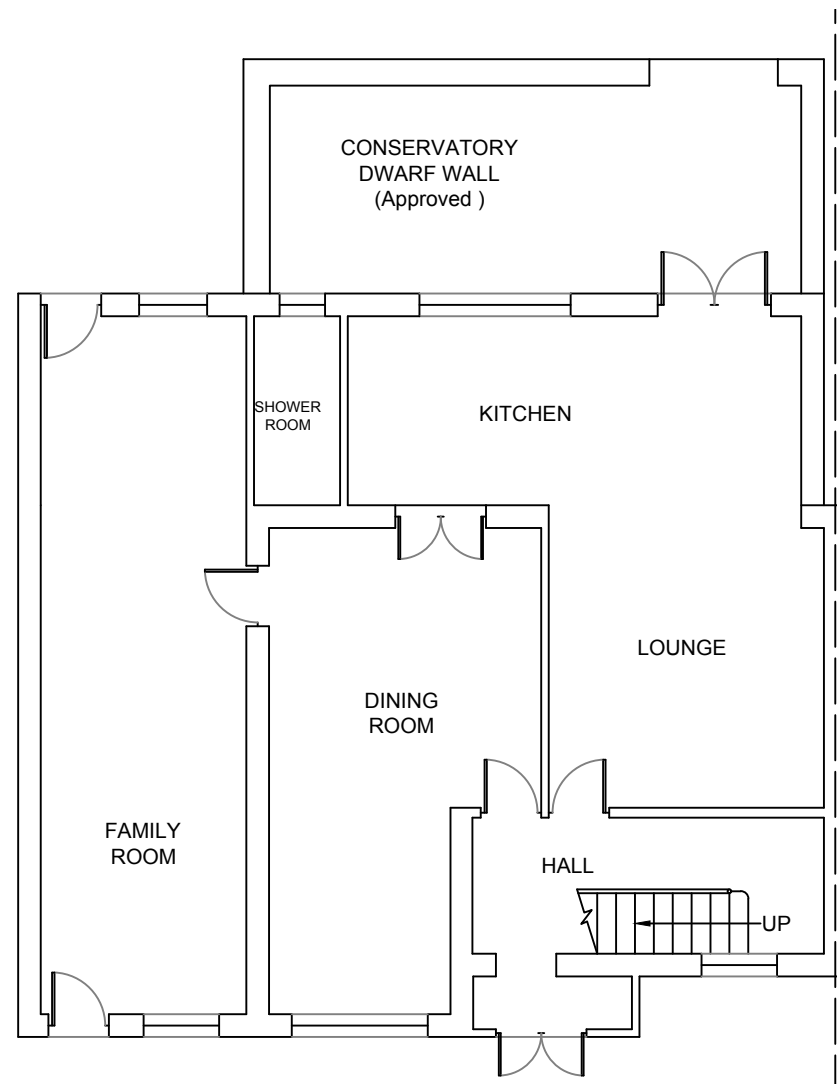

	PROJECT:	3 Compton Close Earley	DRAWN BY:	P.S.	DRAWING TITLE:		ArchDezine Limited archdeziner7@gmail.com
	PROPOSED EXTENSIONS AND ALTERATIONS		DATE:	18/09/2026	EXISTING PLANS		
			SCALE:	1:100@A3			
			FILENAME:	26034	DRAWING NUMBER:	CC-02	




EXISTING FRONT ELEVATION

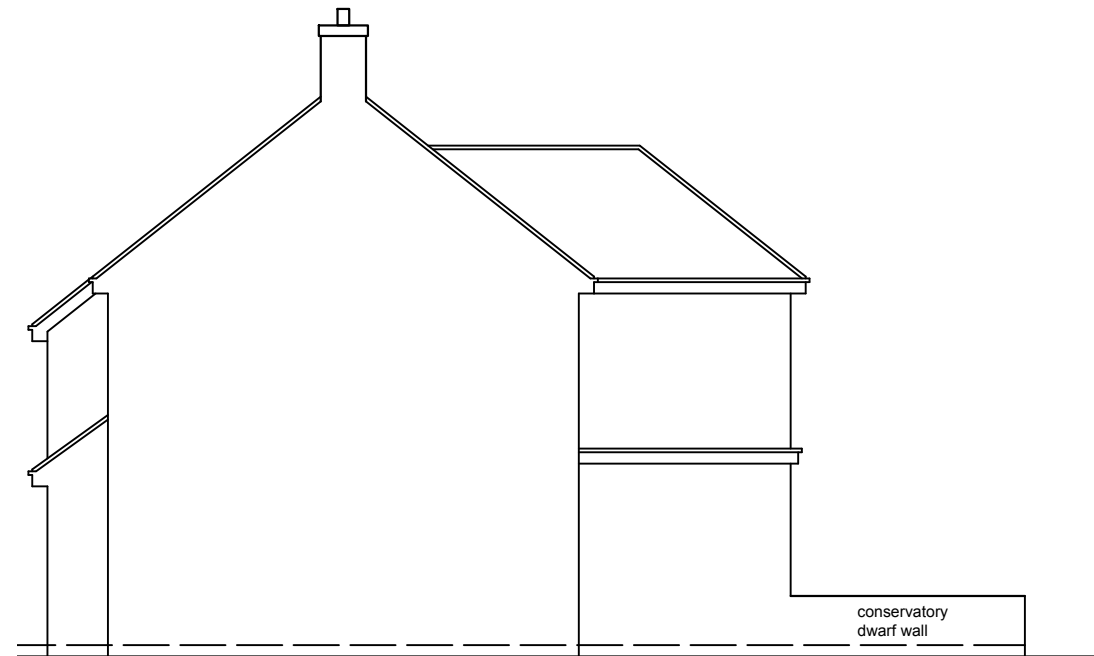


EXISTING SIDE-1 ELEVATION







EXISTING REAR ELEVATION

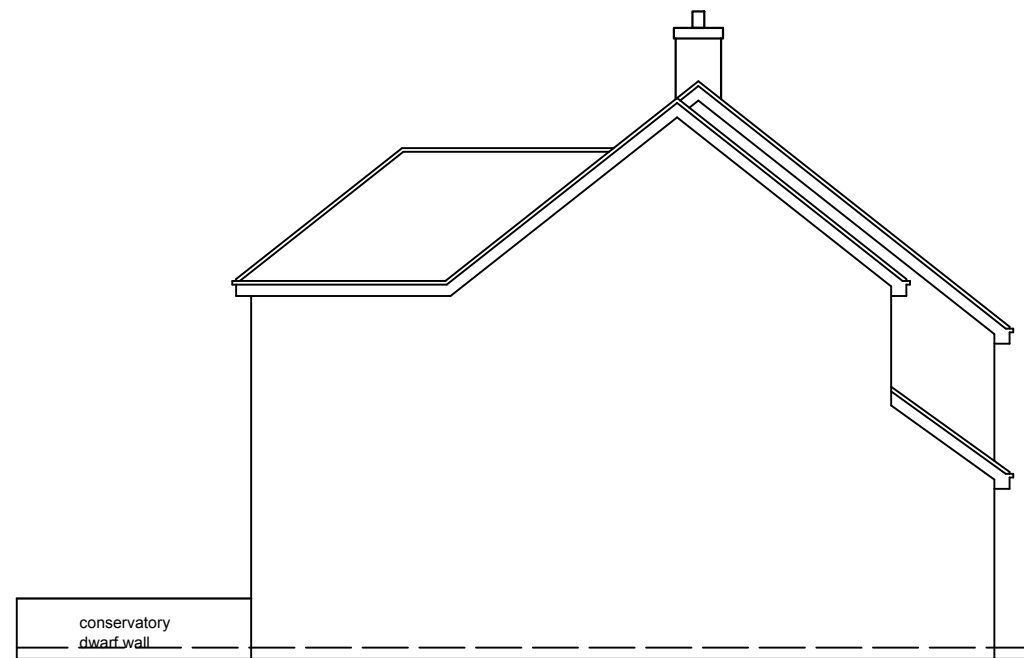


EXISTING SIDE-2 ELEVATION

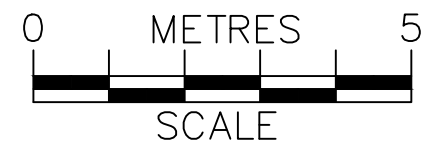

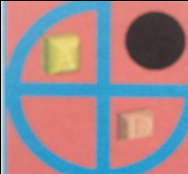
	PROJECT:	3 Compton Close Earley	DRAWN BY:	P.S.	DRAWING TITLE:		ArchDezine Limited archdeziner7@gmail.com
	PROPOSED EXTENSIONS AND ALTERATIONS		DATE:	18/09/2026	EXISTING ELEVATIONS		
			SCALE:	1:100@A3	DRAWING NUMBER:	CC-03	
			FILENAME:	26034			

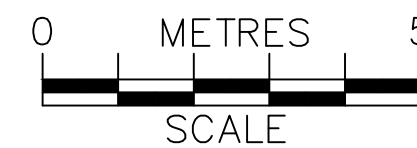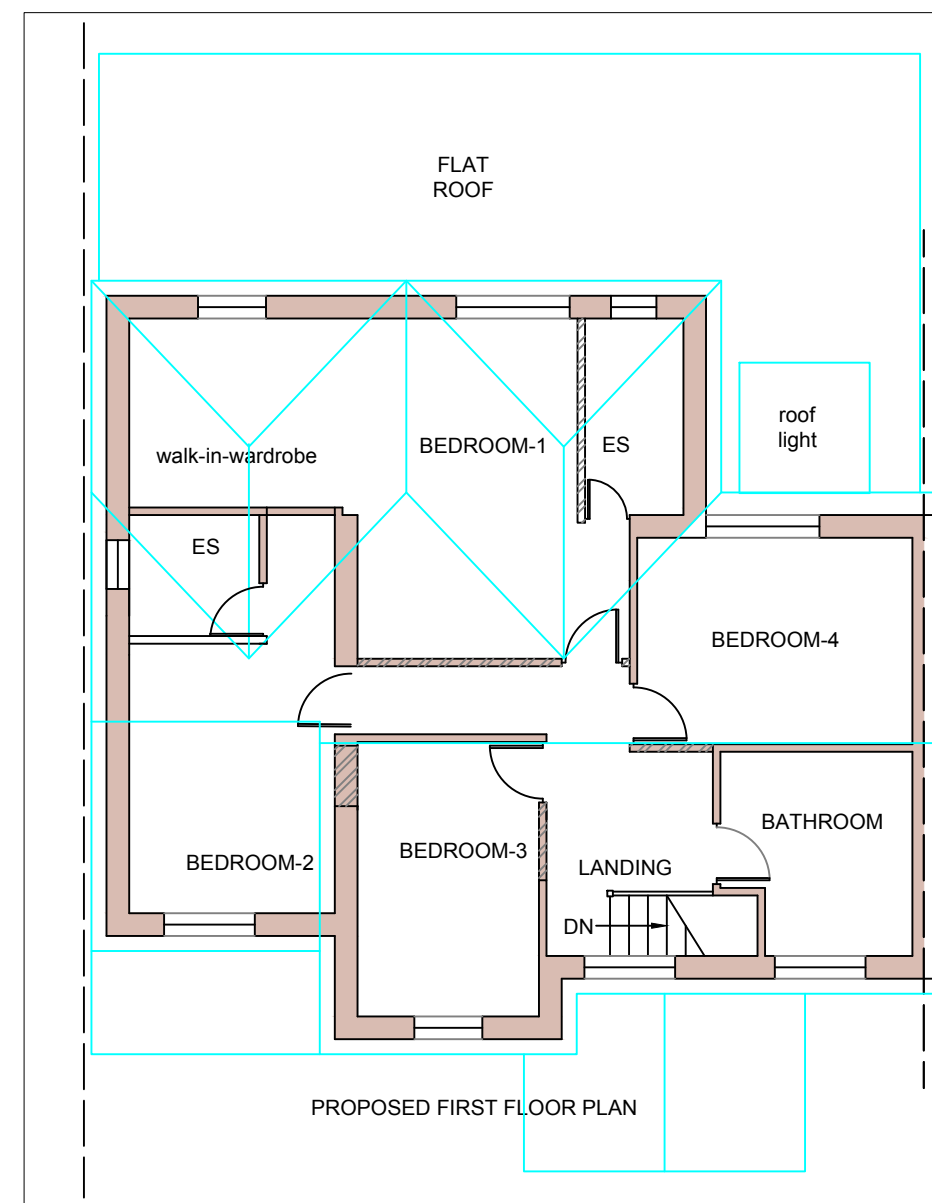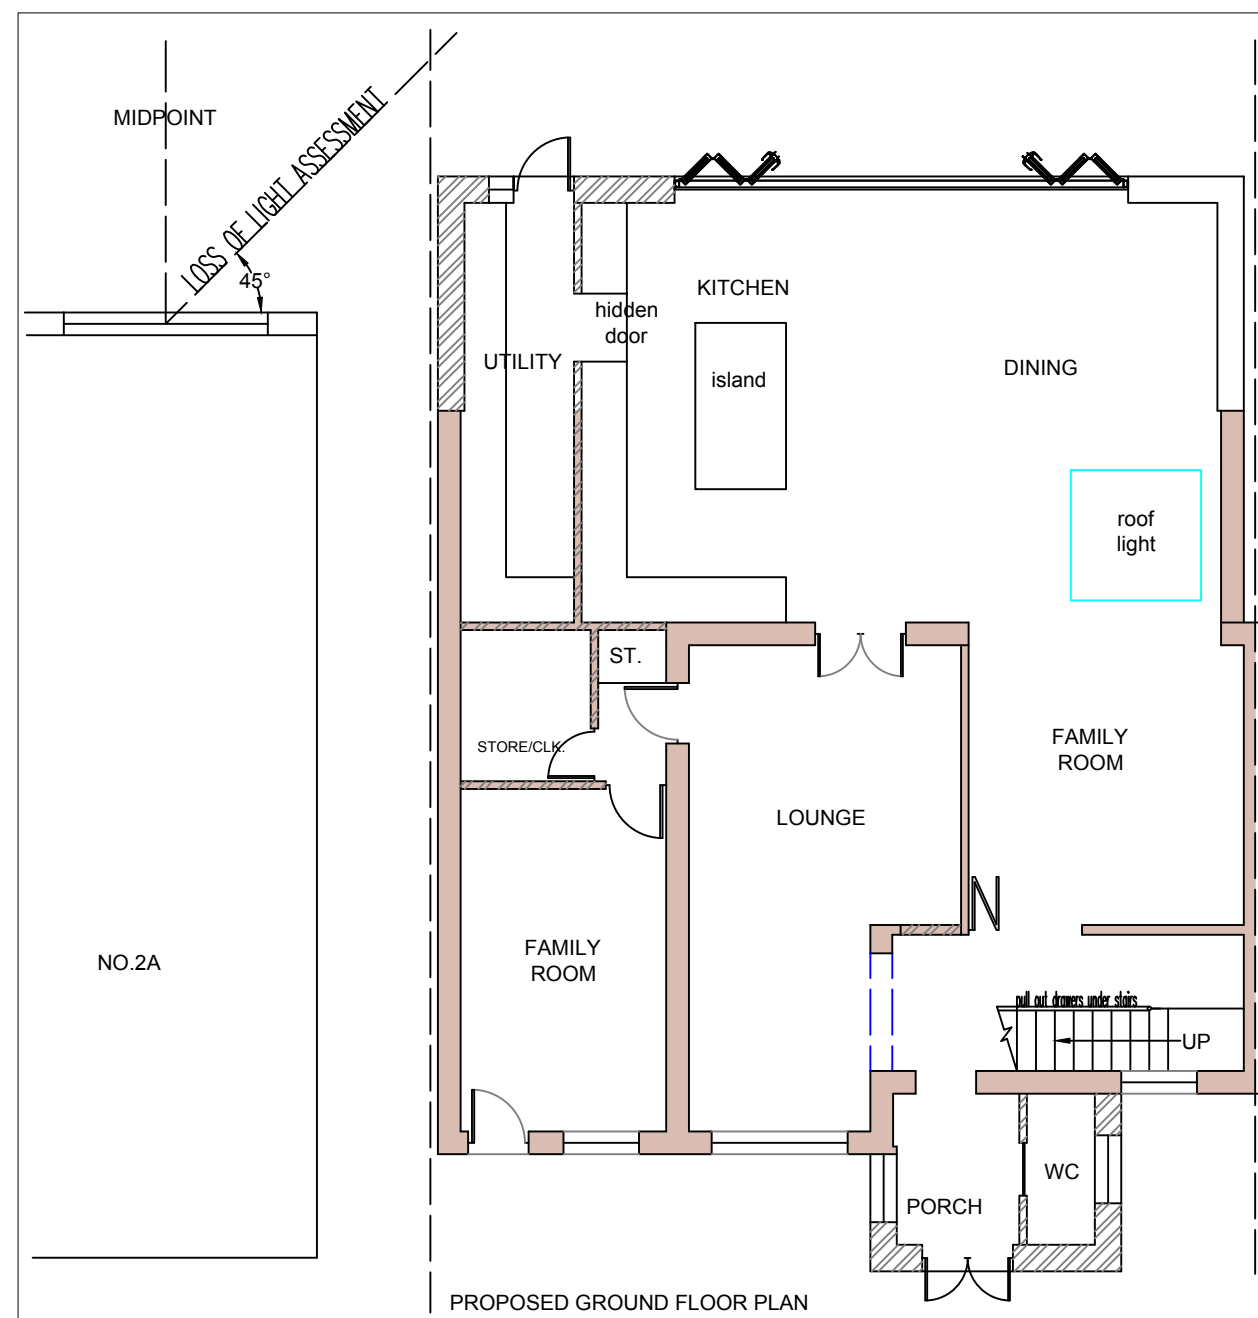

 	PROJECT:	3 Compton Close Earley	DRAWN BY:	P.S.	DRAWING TITLE:		ArchDezine Limited archdeziner7@gmail.com
	PROPOSED EXTENSIONS AND ALTERATIONS		DATE:	18/09/2026	PROPOSED PLANS		
			SCALE:	1:100@A3	DRAWING NUMBER: CC-04		
			FILENAME:	26034			



PROPOSED FRONT ELEVATION

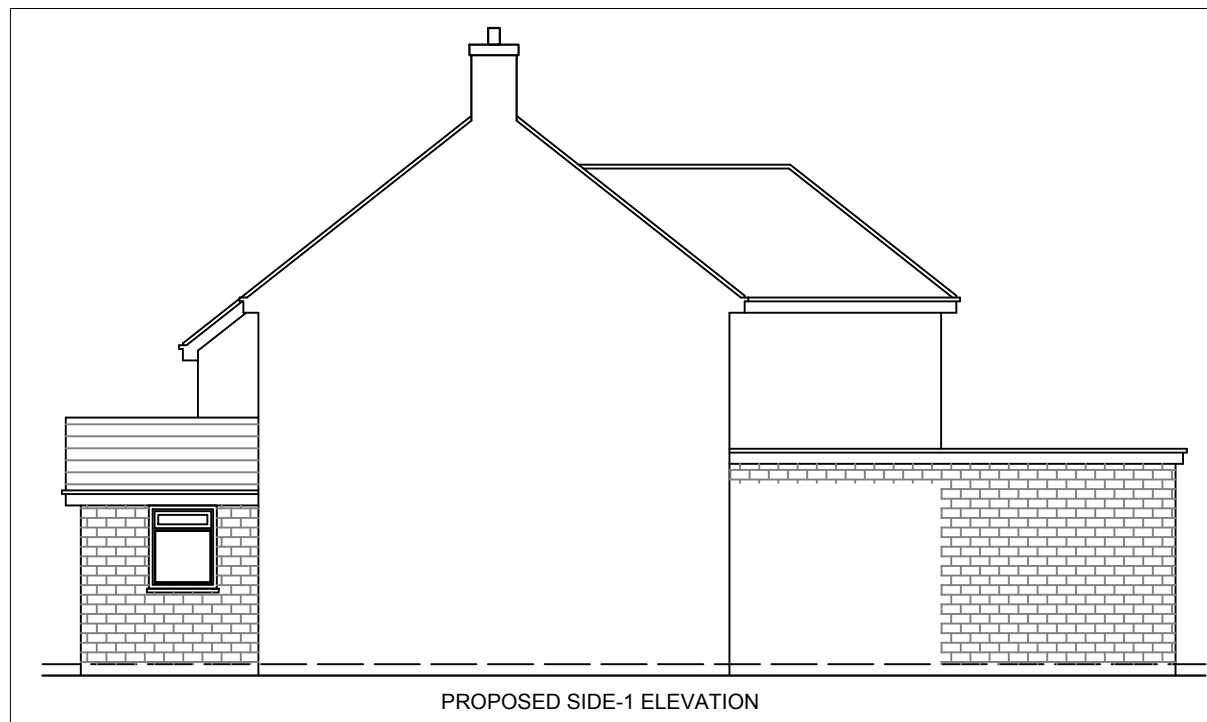


PROPOSED SIDE-1 ELEVATION




PROPOSED REAR ELEVATION



PROPOSED SIDE-2 ELEVATION

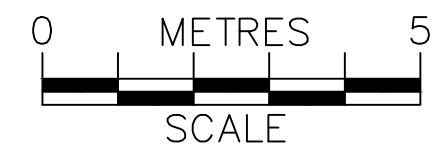

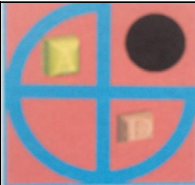	PROJECT:	3 Compton Close Earley	DRAWN BY:	P.S.	DRAWING TITLE:		ArchDezine Limited archdeziner7@gmail.com
	PROPOSED EXTENSIONS AND ALTERATIONS		DATE:	18/09/2026	PROPOSED ELEVATIONS		
			SCALE:	1:100@A3	DRAWING NUMBER: CC-04		
			FILENAME:	26034			