



1 Site Plan
1 : 200

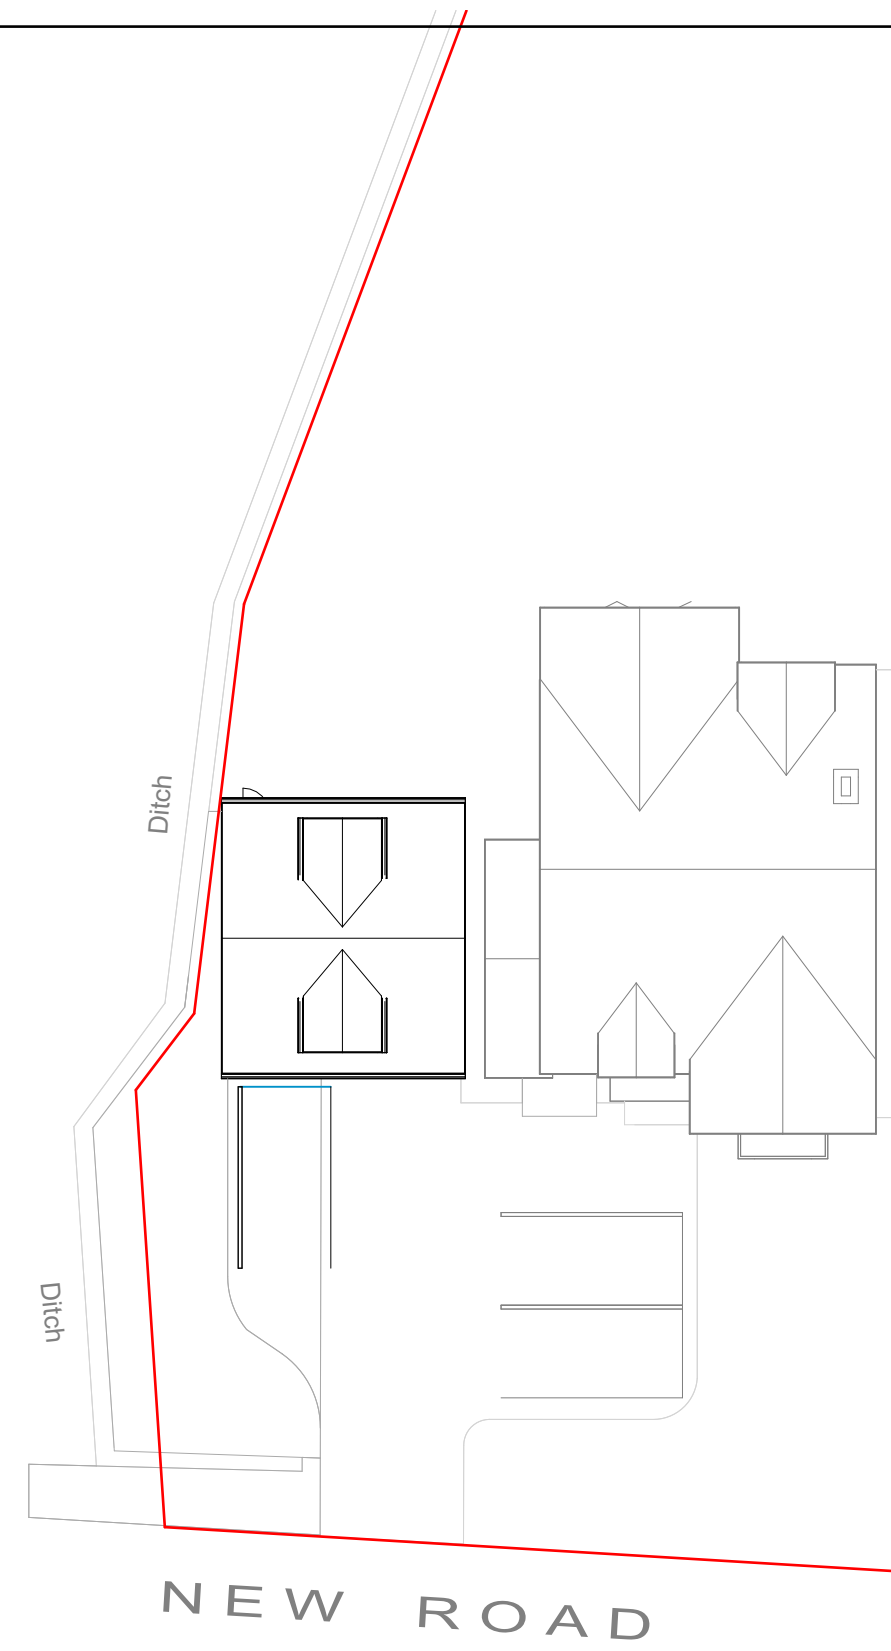

© Crown Copyright and database rights 2025 OS Licence no. 100051661

2 Location Plan

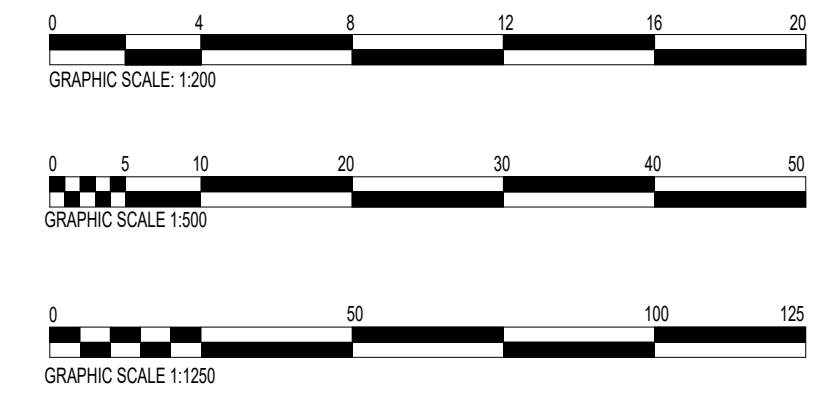

3 Block Plan
1 : 500

© Crown Copyright and database rights 2025 OS Licence no. 100051661

Mark Borthwick

Chartered Architectural Technologist
Passive House Designer



NOTES

[illegible]

PROJECT
Garage extension to:
Southview, New Road,
Wokingham, RG41 5DX

CLIENT

Mr & Mrs Borthwick

TITLE

Site & Location Plans

DRAWING NUMBER

26646-101

DRAWN BY MB	DATE Apr 26
----------------	----------------

SCALE (@ A1) As indicated	REVISION B
------------------------------	---------------

www.b-dbm.co.uk / info@b-dbm.co.uk / 07971177573