




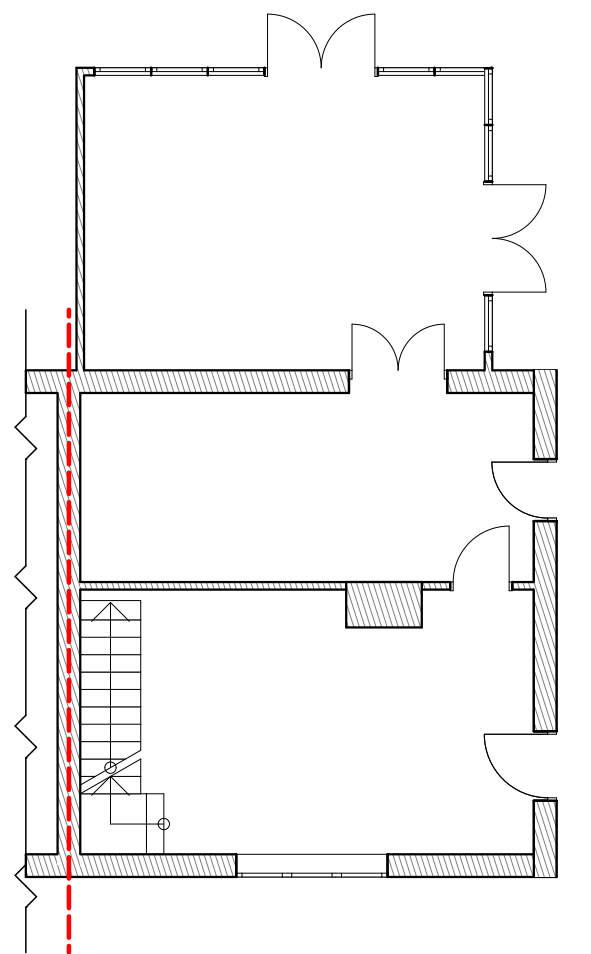

Ground Floor Plans

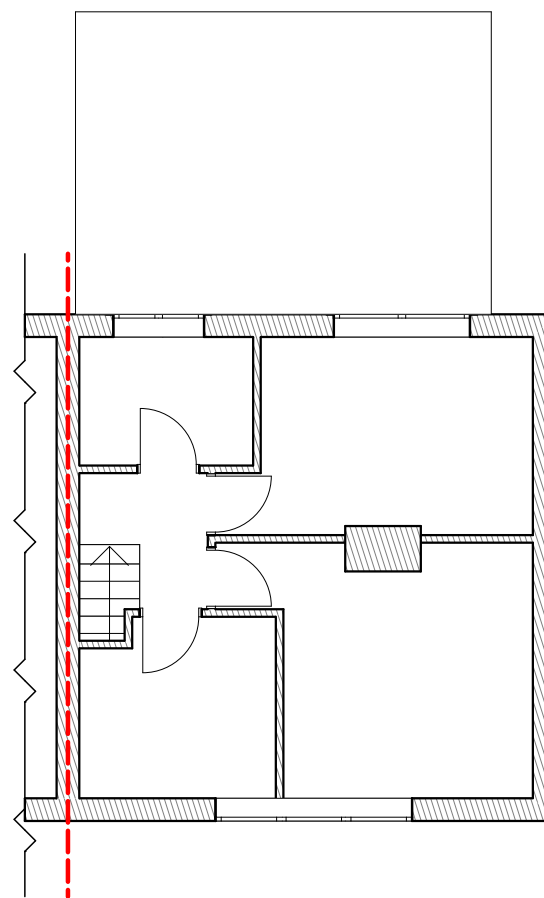

First Floor Plans

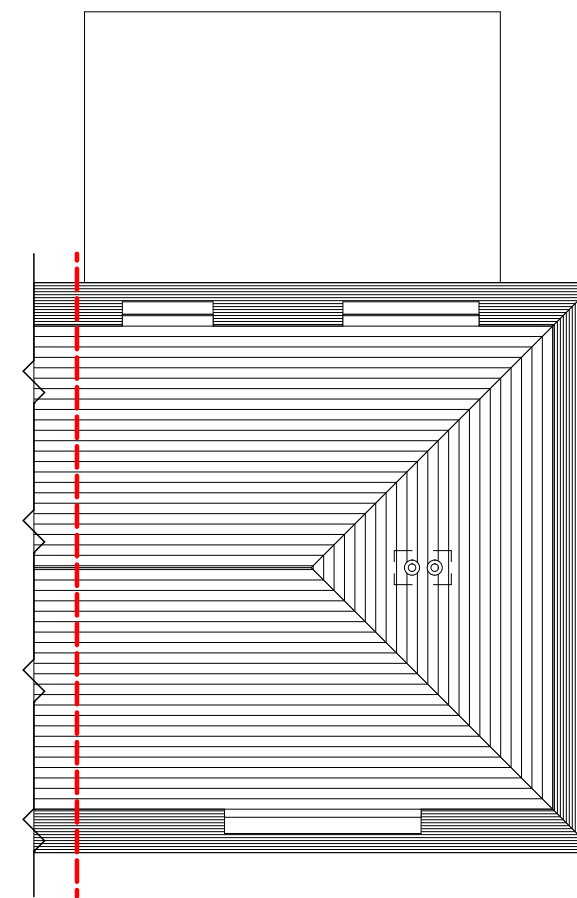

Roof Plans

A. - Existing Floor Plans 1:100

Rev B

Mrs. S Walsh
132 Norreys Avenue, Wokingham, RG40 1UQ
Removal of Conservatory and erection of single storey rear extension

Drawing Number - FK0107

Scale 1:100 1 0 1 2 3 4 5m