



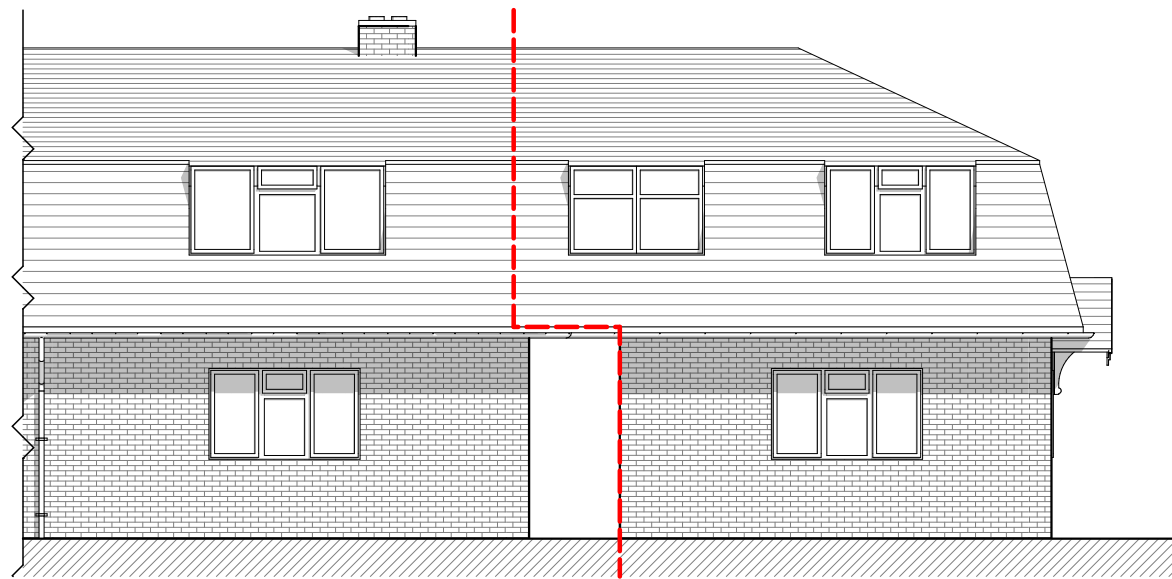


Front Elevation



Side Elevation

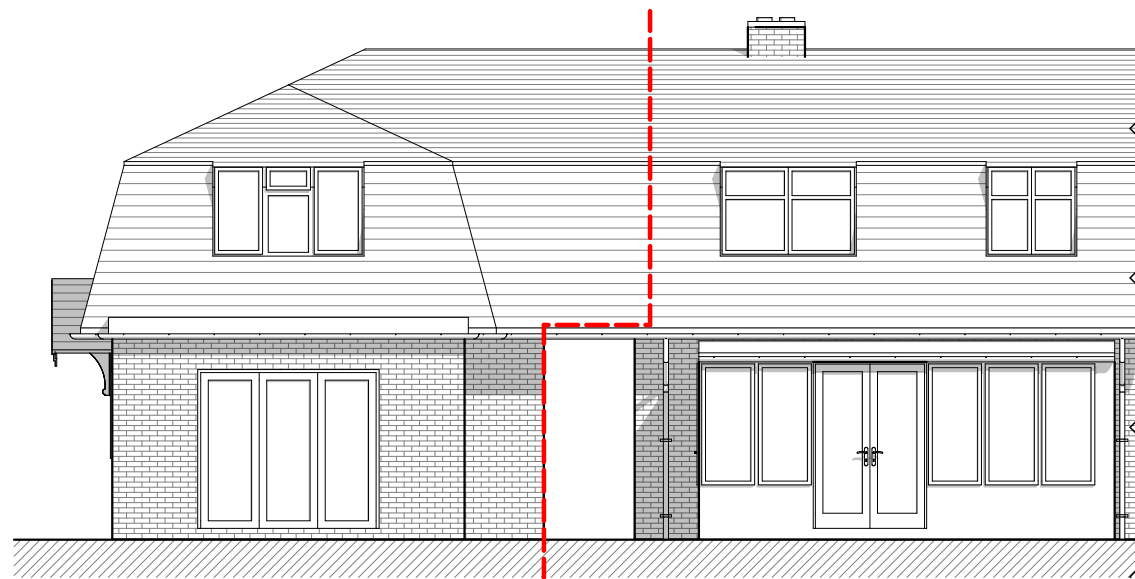

Rear Elevation

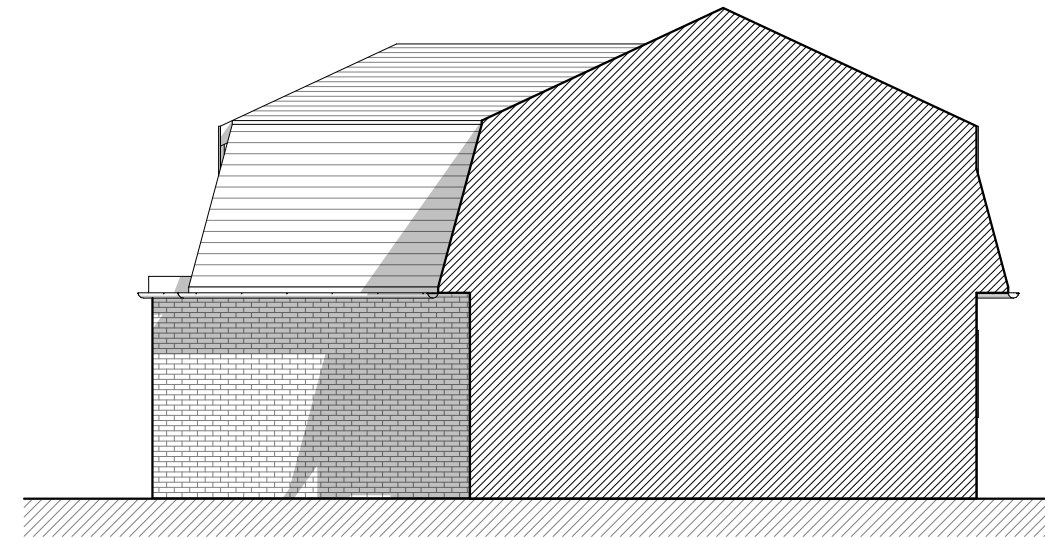

Side Elevation

- Proposed Elevations 1:100

Rev B

Mrs. S Walsh
Proposed 3 bedroom unit adjacent to 132 Norreys Avenue, Wokingham, RG40 1UQ

Drawing Number - FK0107

Scale 1:100 1 0 1 2 3 4 5m