


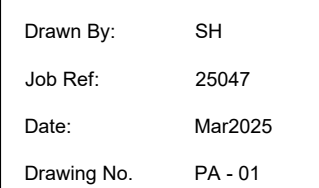
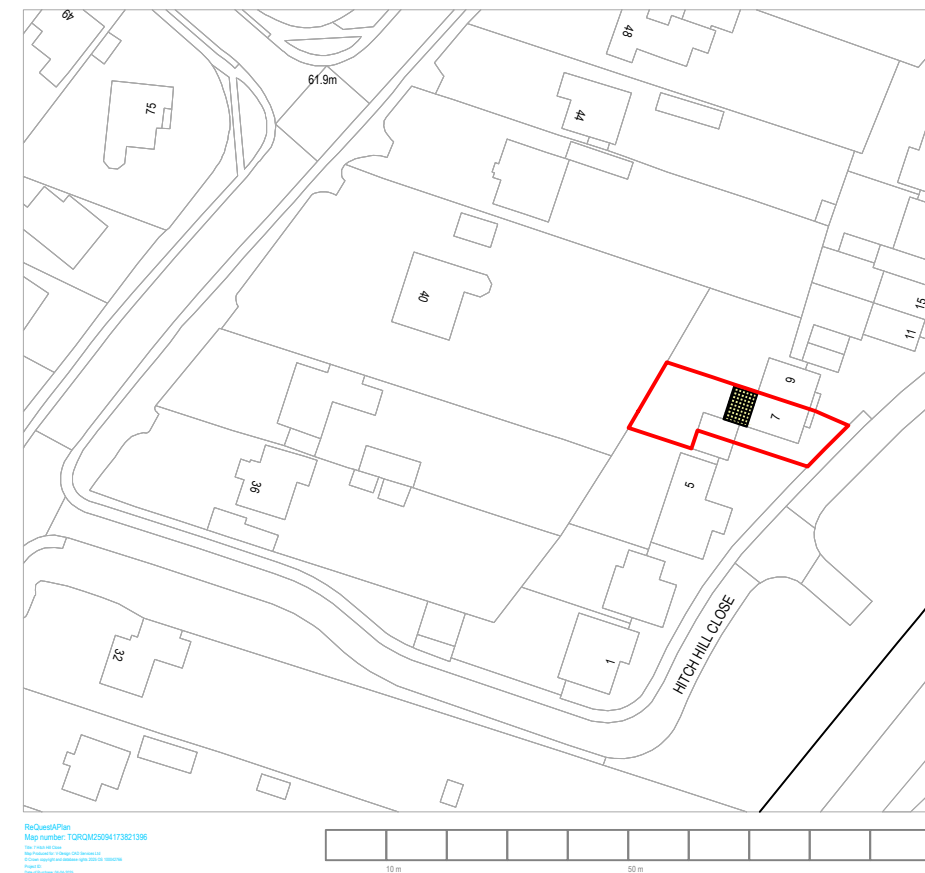


A site plan map of Hitch Hill Close, showing residential plots. The map is oriented with Hitch Hill Close running diagonally from the bottom left towards the top right. Several plots are outlined in grey. Plot 7 is highlighted with a red boundary and a green grid pattern. Plots 1, 5, 7, and 9 are labeled with black numbers. The map shows the layout of the road and surrounding properties.


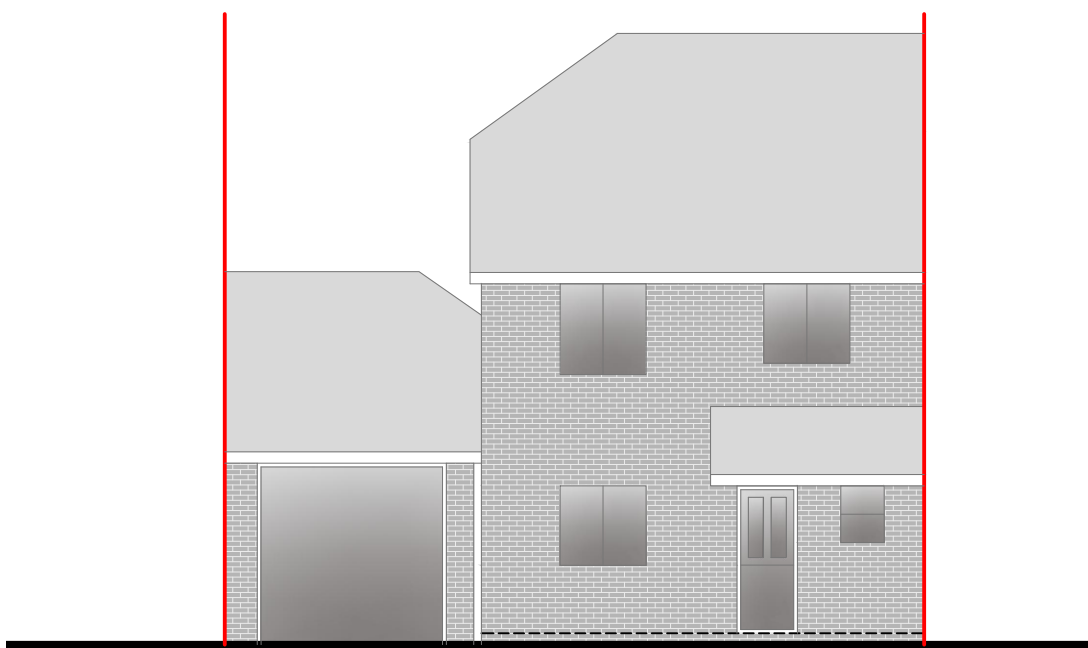


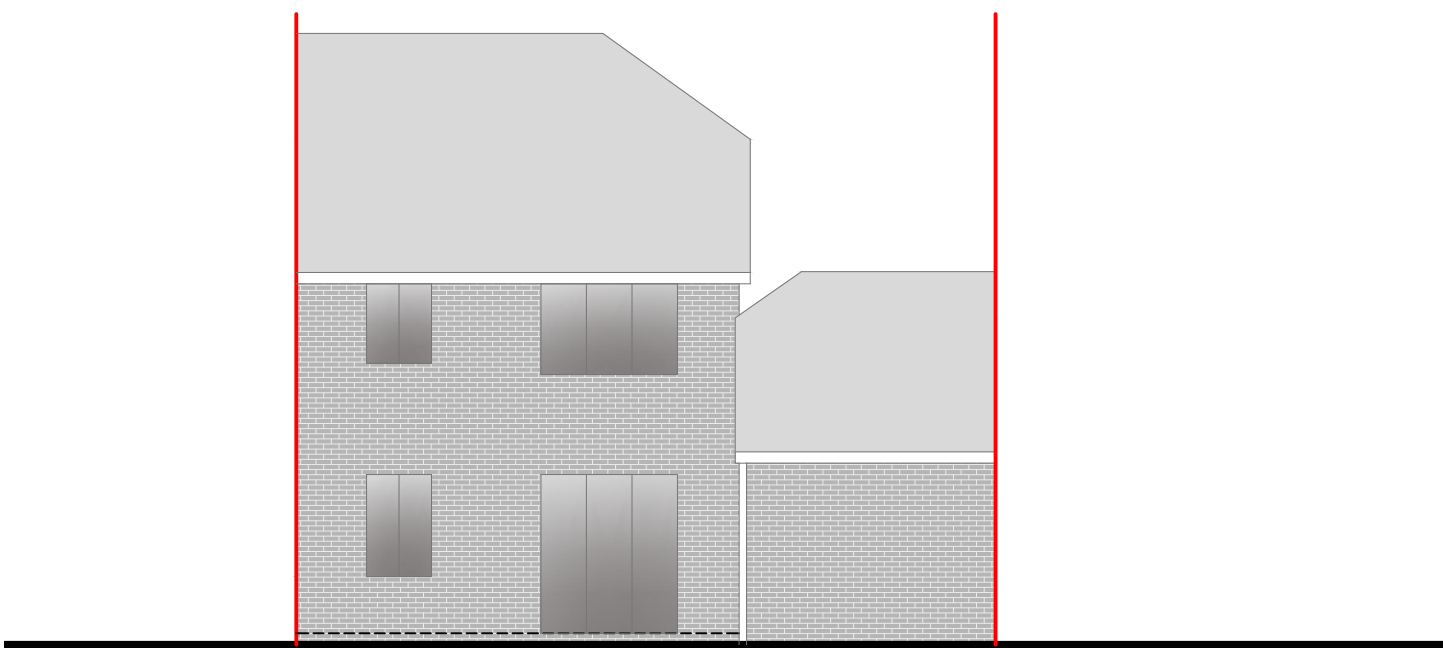



Front Elevation

 



Rear Elevation

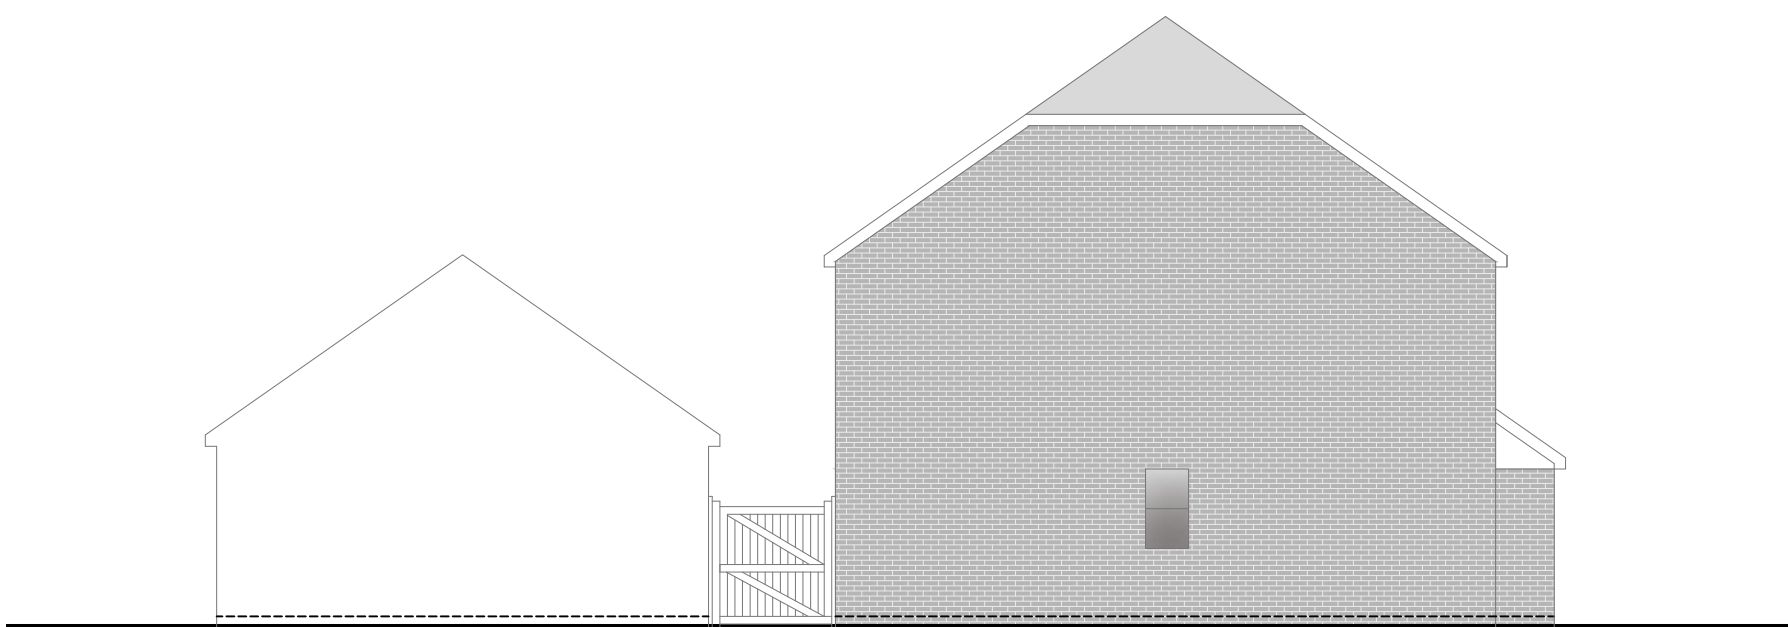 

Side Elevation

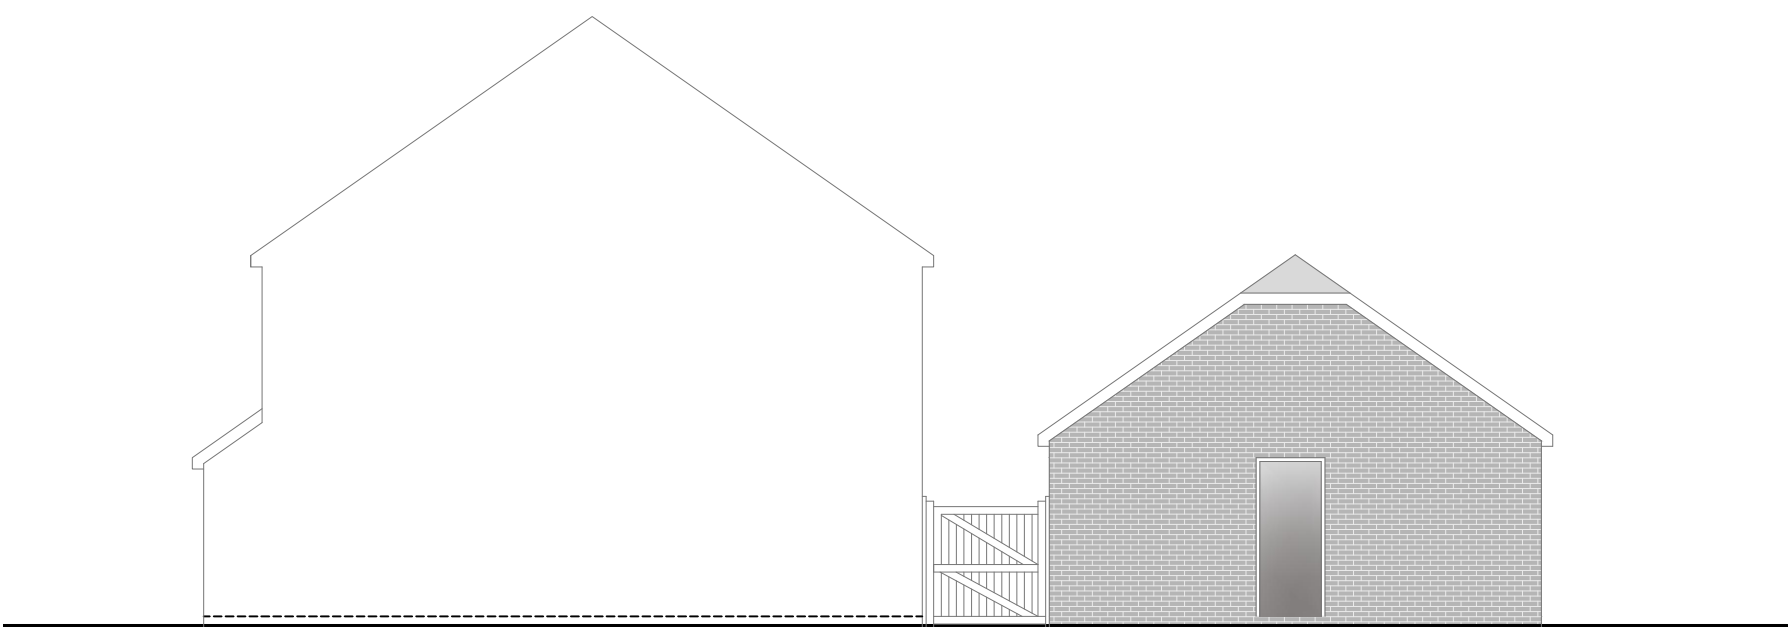 

Side Elevation

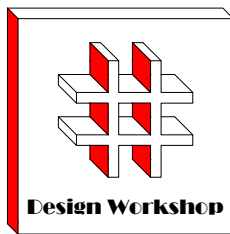 

Dimensions to be verified on site
DO NOT SCALE FROM THIS DRAWING.
Any areas indicated on this drawing are for guidance only.No responsibility is taken for their accuracy.

This drawing is the property of **Design Workshop Consultant Ltd** Copyright is reserved by them and the drawing is issued on the condition that it is not copied, reproduced, retained or disclosed to any unauthorized person, either wholly or in part without the consent in writing of **Design Workshop Consultant Ltd**

Site Address:

Address
7 Hitch Hill Close
Wokingham
RG6 1FT

Title:

Existing Elevations

Scale: 1:100

Paper Size: A3

Rev	Date	Comments

Drawn By: SH
Job Ref: 25047
Date: Mar 2025
Drawing No. PA - 03

