
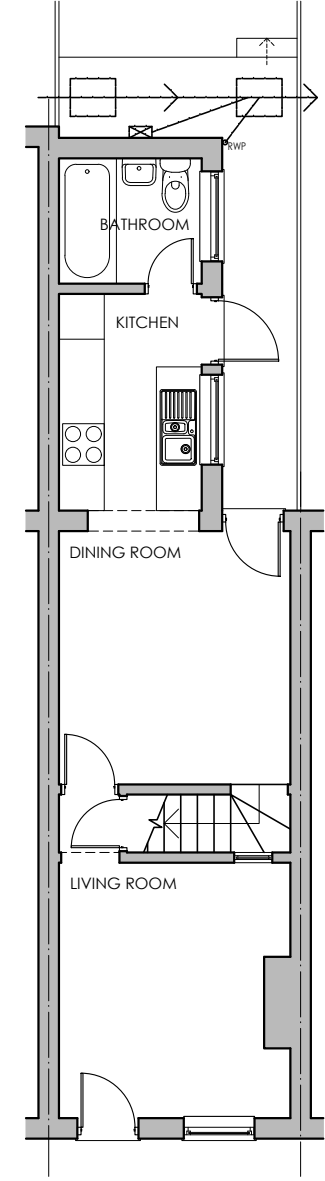


DRG. REMAINS COPYRIGHT OF THE ARCHITECT.
DIMENSIONAL DISCREPANCIES TO BE REFERRED
TO THE ARCHITECT
~~DO NOT SCALE~~


DRAWING STATUS ☒ PRELIMINARY ☐ FOR APPROVAL ☐ CONSTRUCTION

DATE - -


REVISION3 Drawing

 

GROUND FLOOR PLAN
1:100

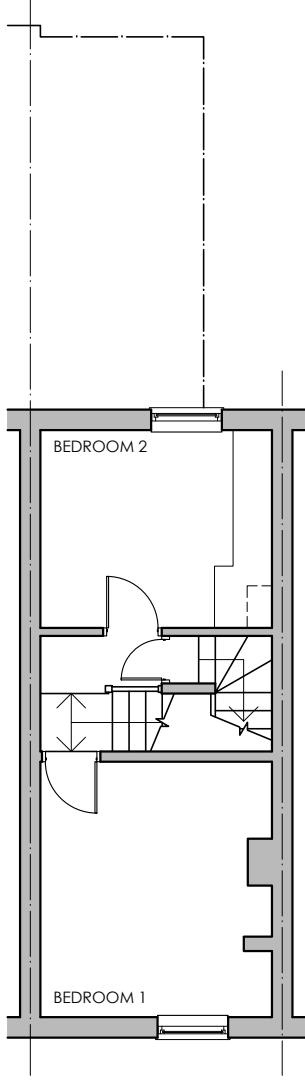

FIRST FLOOR PLAN
1:100

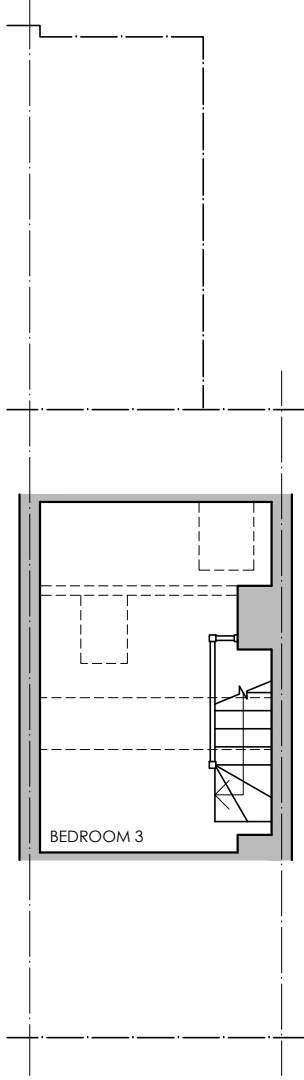

SECOND FLOOR PLAN
1:100

CLIENT
Katy Taylor

JOB TITLE
Proposed Extension
4 Lansdowne Terrace
The Grove, Twyford

DATE
Nov 25



Anne Owen Architects Ltd
24 Springfield Park, Twyford, Reading RG10 9JH
+44(0)118 932 0846 / 07788 262602
anne@annehearchitect.co.uk
www.annehearchitect.co.uk
Director: Anne Owen BA (Hons) BAch RIBA
Company Registered in England & Wales No. 8861202

DRG TITLE
Existing Plans

JOB No. 2554
DWG No. 02

SCALE 1:100
REV. -