




All dimensions are to be checked on site before work commences.
Figured dimensions to be taken in preference to scaled dimensions.
If in doubt please ask.
© Copyright reserved.

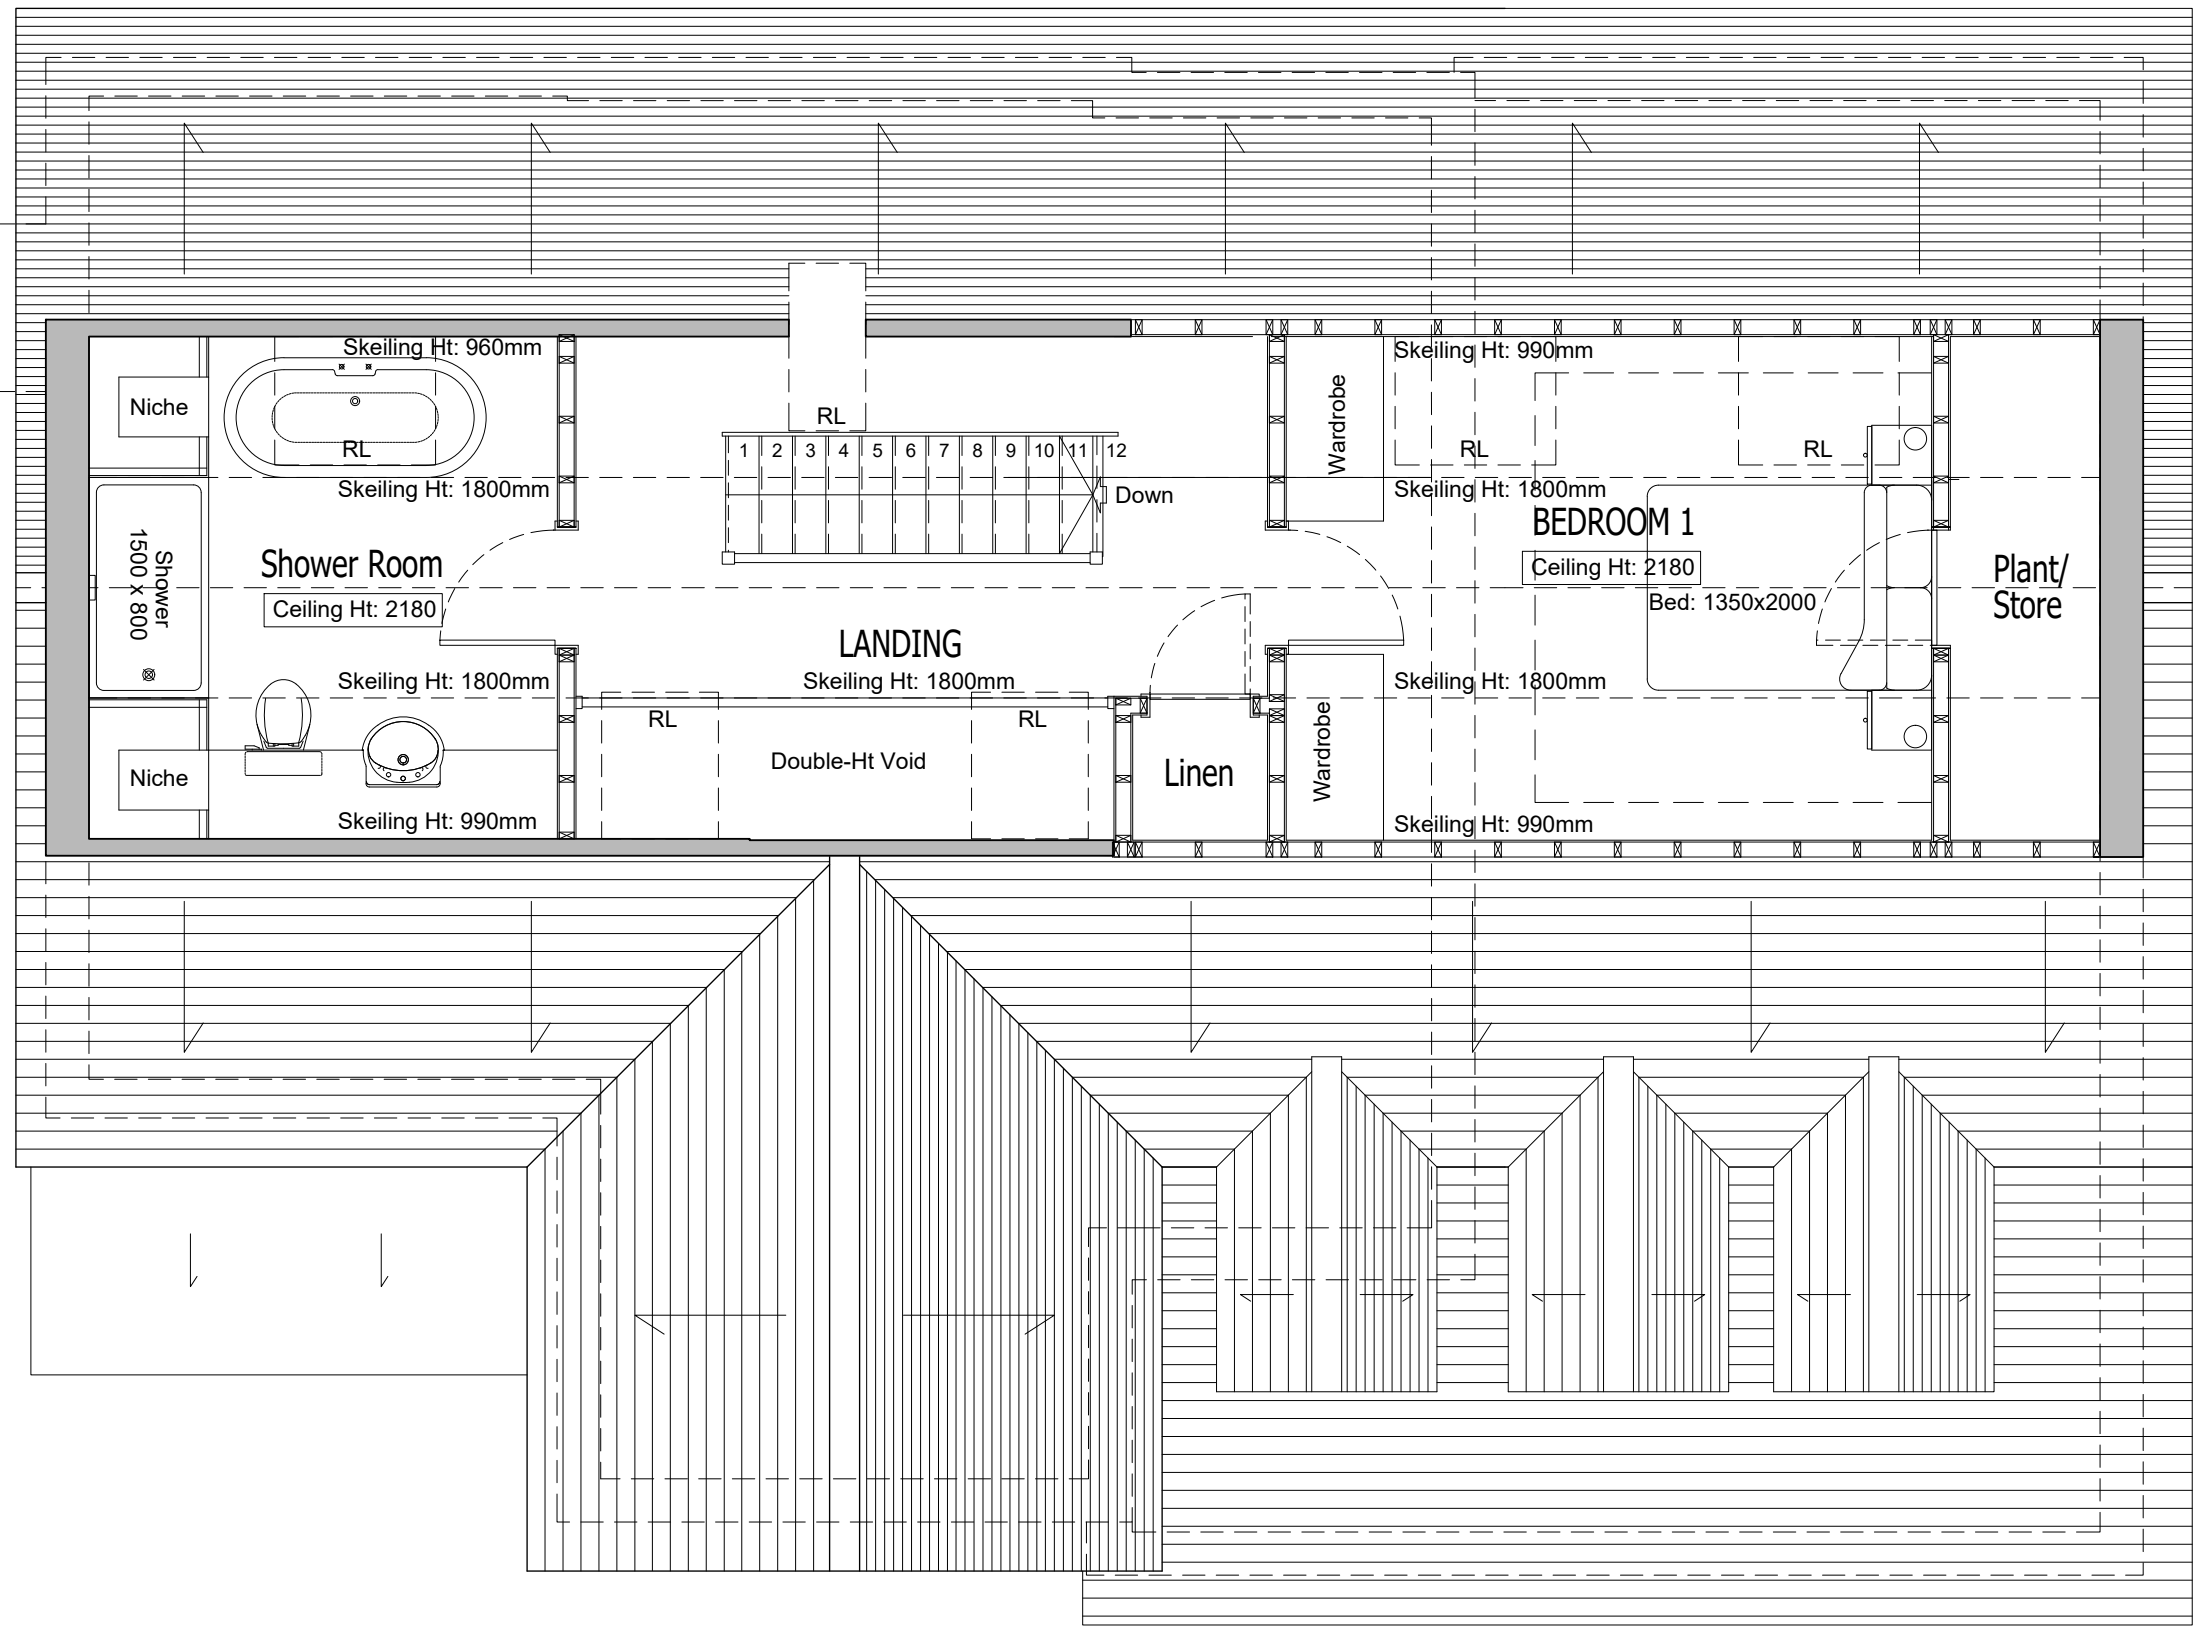


SECOND FLOOR PLAN As Proposed
Scale 1:50

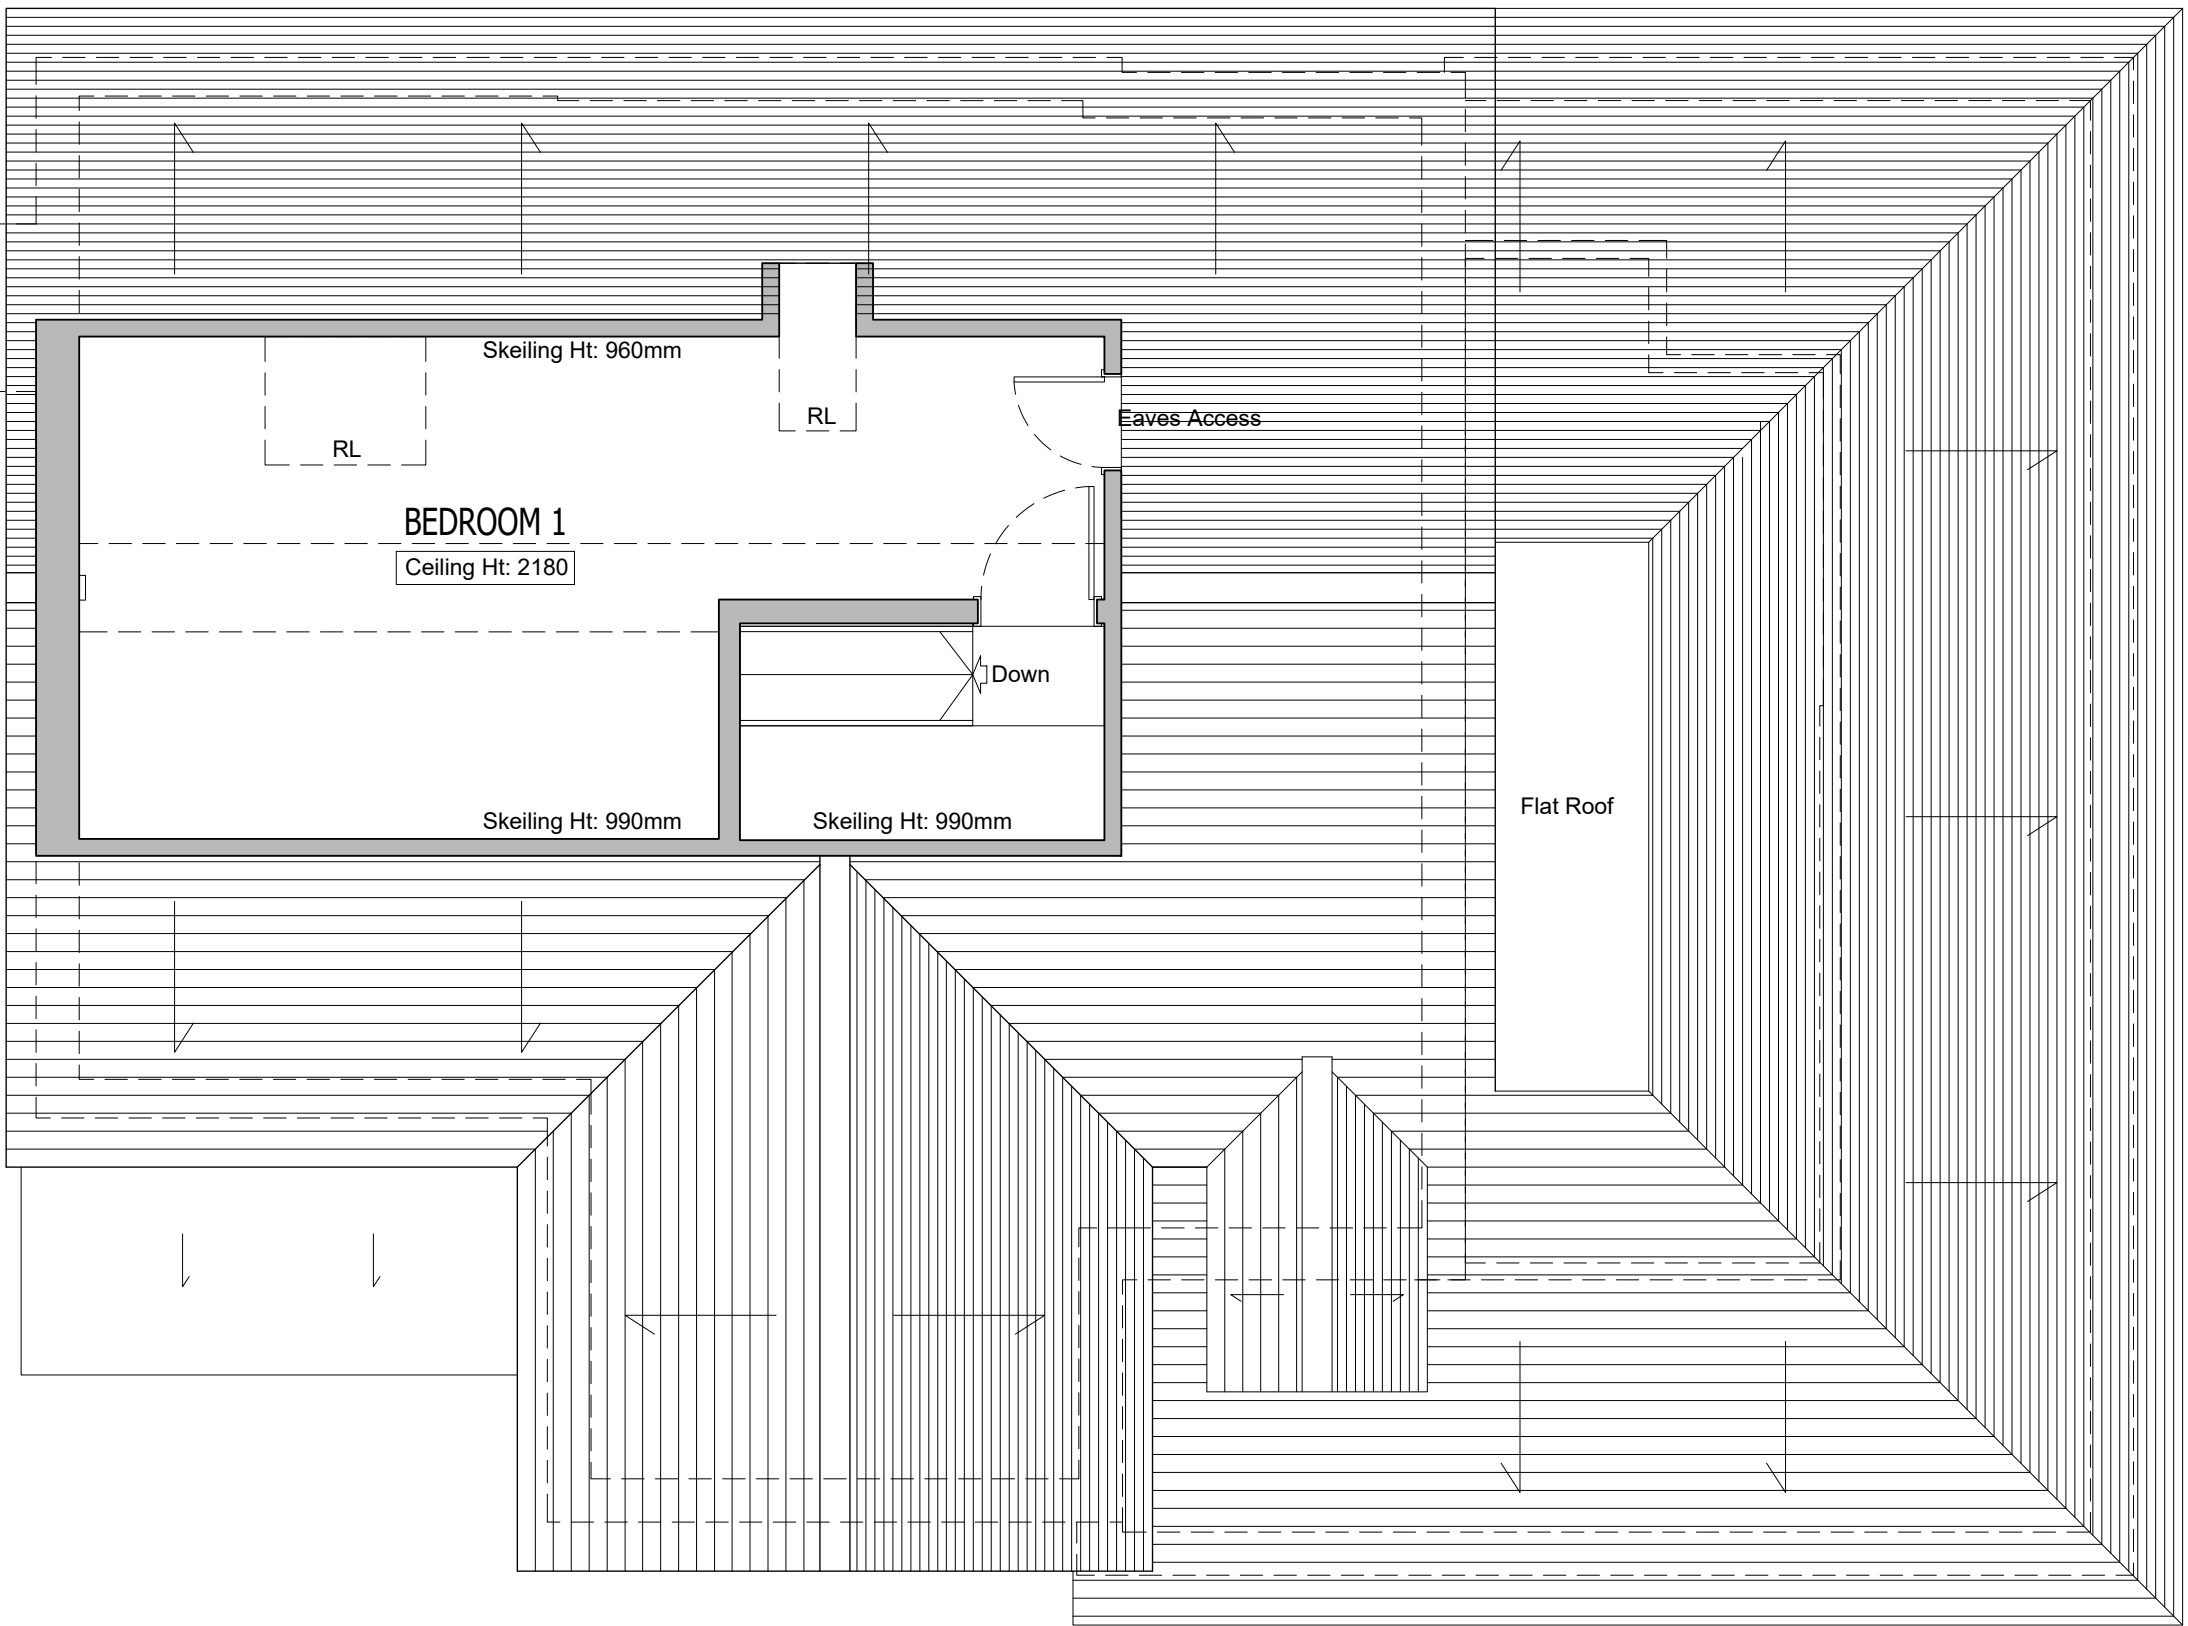


SECOND FLOOR PLAN As Existing
Scale 1:50

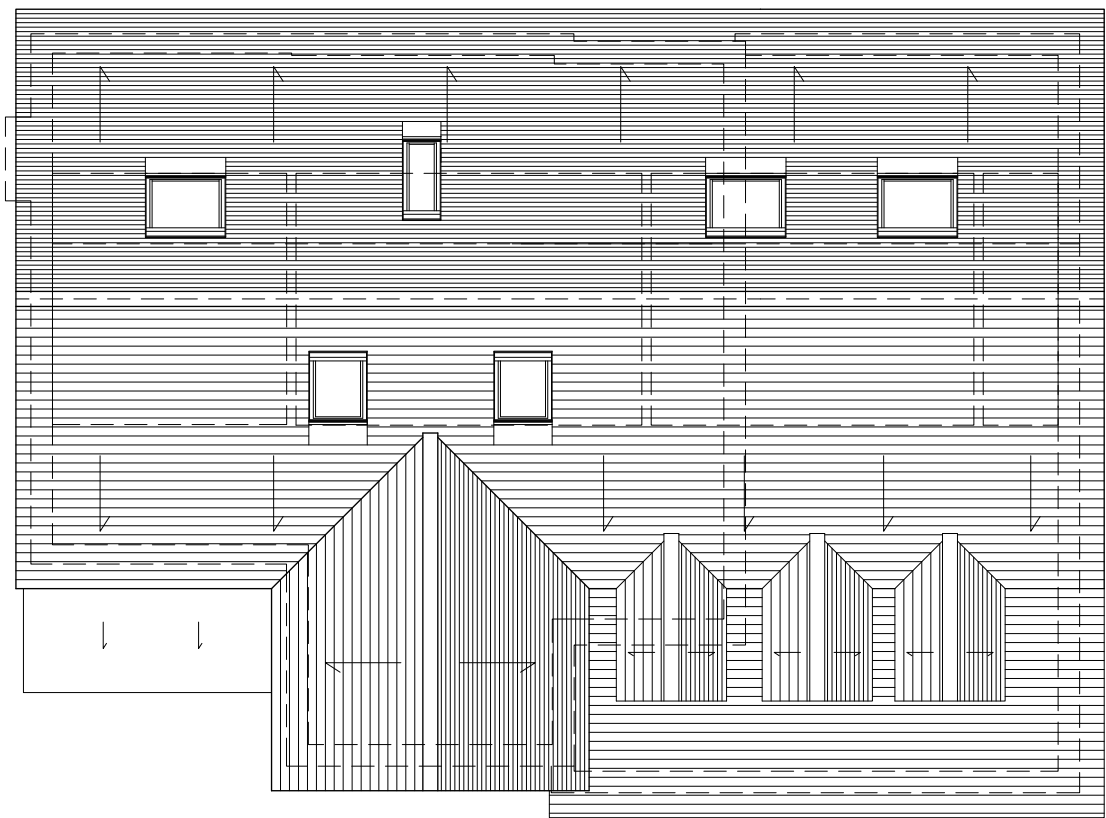


ROOF SCAPE PLAN As Proposed
Scale 1:100

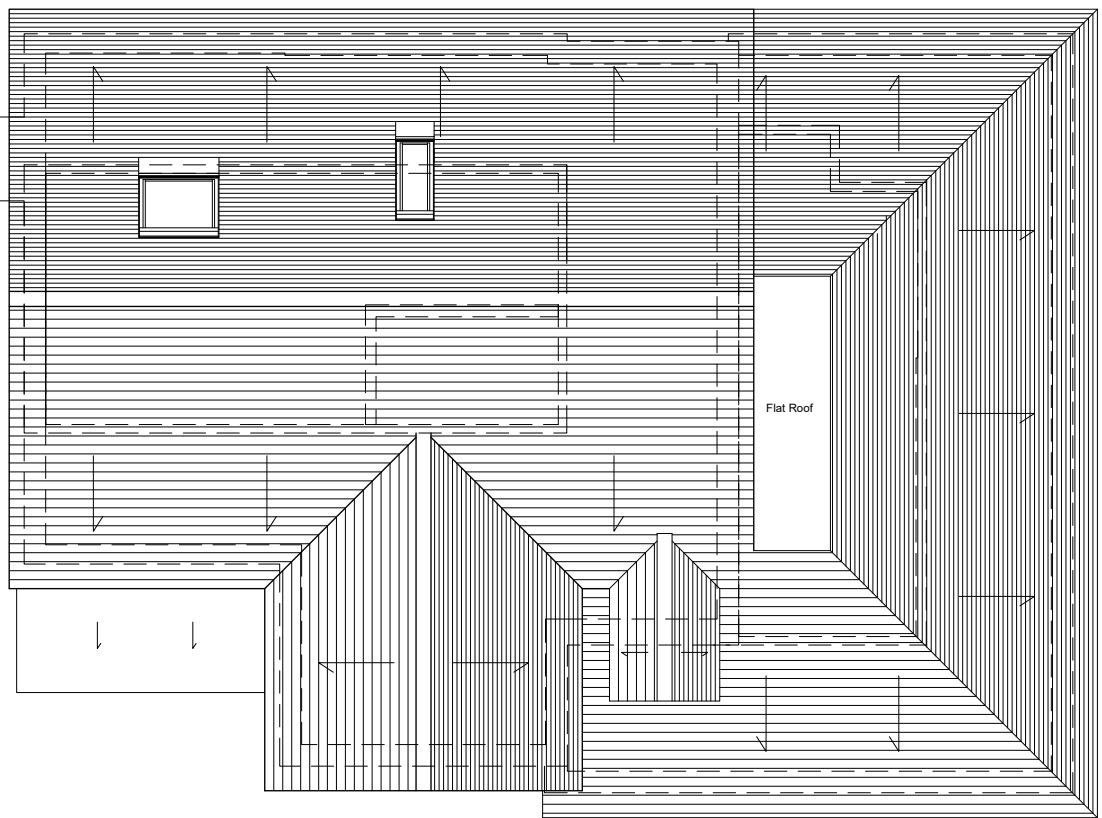

ROOF SCAPE PLAN As Existing
Scale 1:100

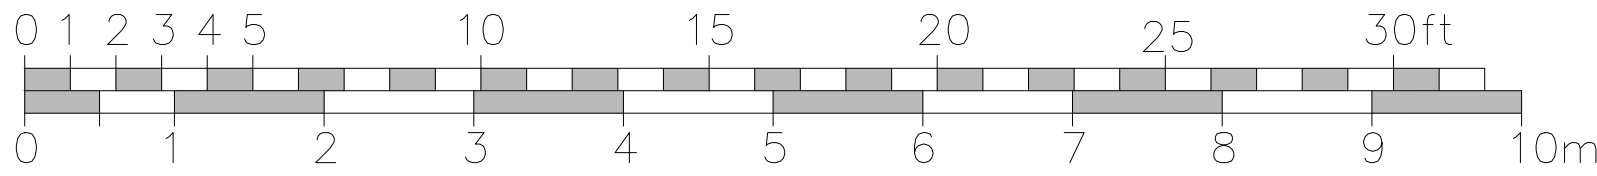

Scale Bar 1:50

 

Scale Bar 1:100

Rev	Description	Date	Initials
FOR PLANNING SUBMISSION			
HOLTHAM+NEWMAN ARCHITECTS The Old Dairy 282a Hyde End Road, Spencer's Wood, Reading, Berkshire RG7 1DN T: 07971 316499 E: hello@hnarchitects.co.uk			
Project: 349, Hyde End Road Spencer's Wood Reading RG7 1DD			
Client Mr and Mrs G.Theodorou			
Drawing Title: General Arrangement Plan Second Floor Level Inc. Roof Scape Plans As Existing and Proposed			
Scale: Varies @ A1 Dwg. No.:		Rev.:	
-		2426-P101	
Drawn by: DH		-	
Date: July 2024			