



NOTES

- 1) This drawing to be read in conjunction with the following documents:-

a) As existing and as proposed elevations and floor plans DRG. No. 2461/01, 02, 03, and 04.

b) Site plan 2461/SK.1
Site location plan 2461SK.2

c) Design statement
- 2) Changes to rear and side elevations only. No change to front elevation.

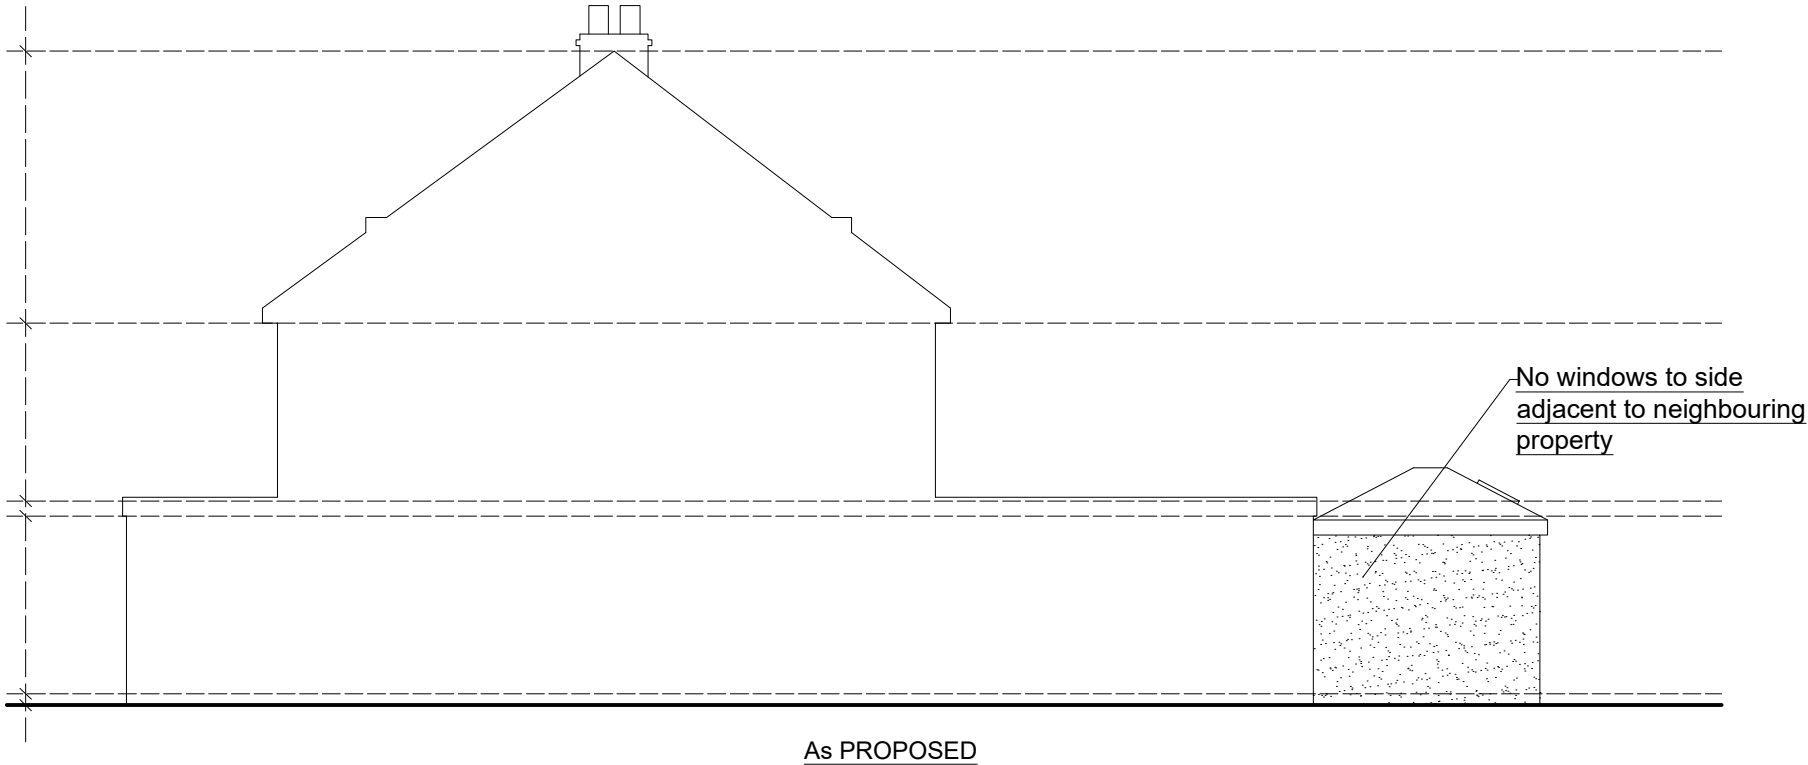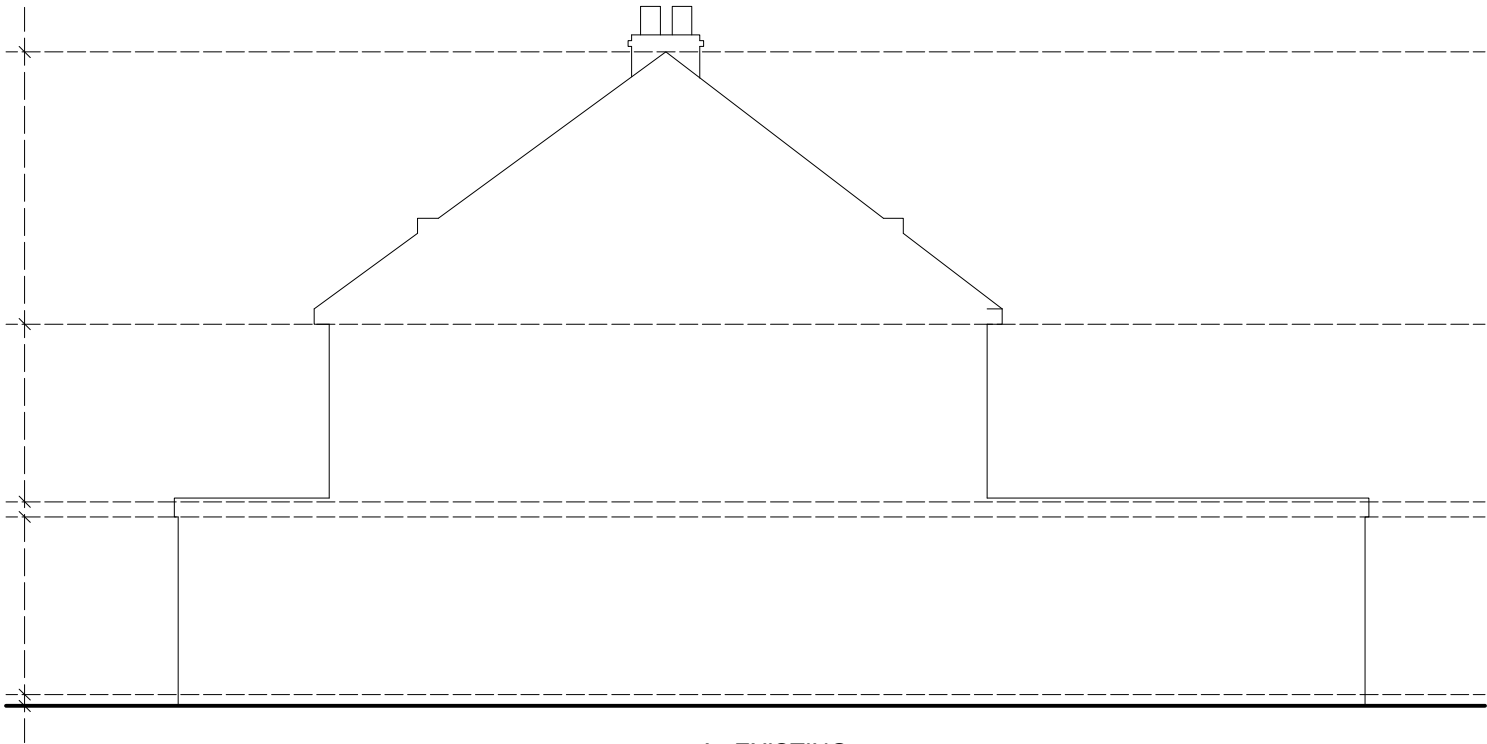

REVISIONS

MS. D. OVERTON		NEW CONSERVATORY				WALLACE BACON CONSULTANTS BUILDING DESIGN AND STRUCTURAL ENGINEERING CONSULTANTS		
4, ARBOR LANE, WINNERSH, WOKINGHAM, RG41 5JA		SIDE ELEVATIONS				53 EASTHEATH AVENUE WOKINGHAM BERKSHIRE RG41 2PP		TELEPHONE: 0118 979 4959
SCALE BAR 		DRAWN HP	DATE AUG 2024	SCALE A3 - 1:100	CHECKED CRP	DRAWING NUMBER 2461/03		REVISION