
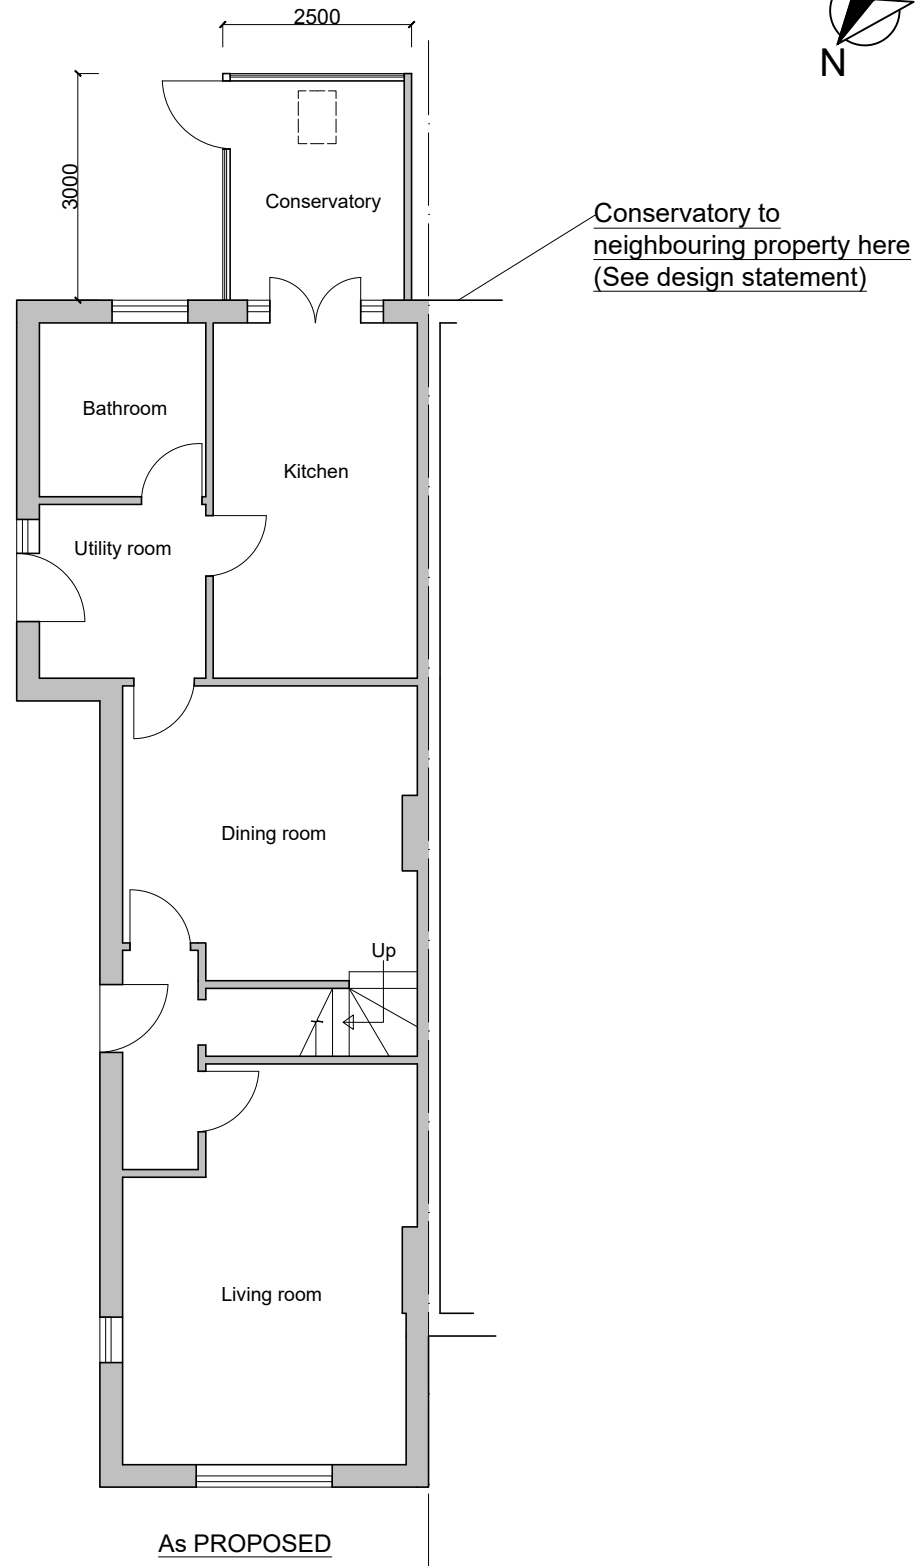


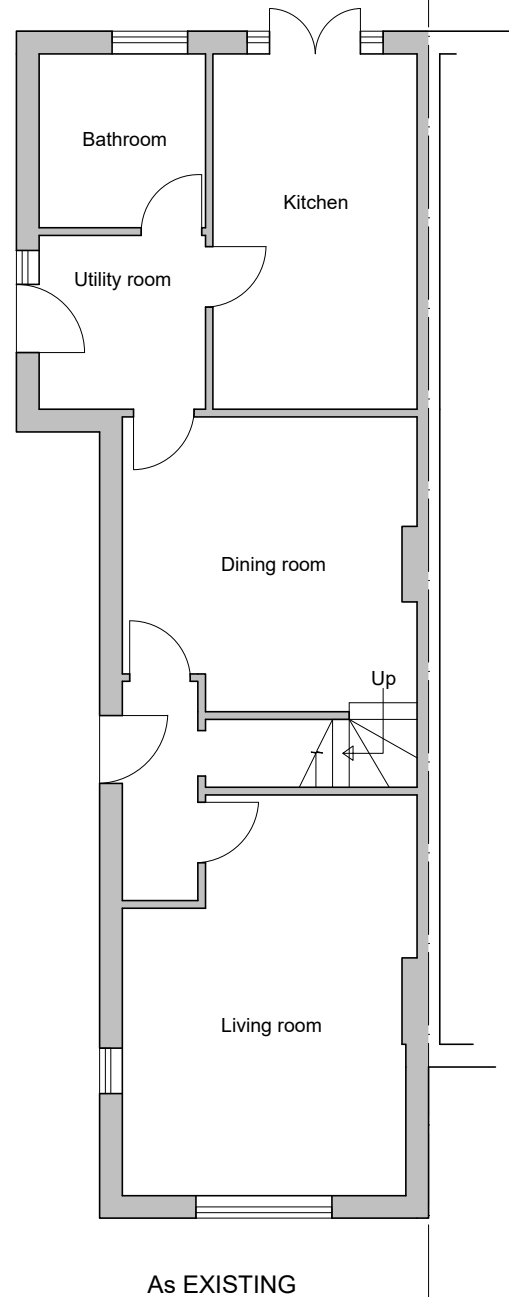

NOTES

- 1) This drawing to be read in conjunction with the following documents:-
 - a) As existing and as proposed elevations and floor plans DRG. No. 2461/01, 02, 03, and 04.
 - b) Site plan 2461/SK.1
Site location plan 2461SK.2
 - c) Design statement
- 2) Changes to rear and side elevations only. No change to front elevation.

REVISIONS

MS. D. OVERTON

NEW CONSERVATORY

WALLACE BACON CONSULTANTS
BUILDING DESIGN AND STRUCTURAL ENGINEERING CONSULTANTS

4, ARBOR LANE, WINNERSH,
WOKINGHAM, RG41 5JA

GROUND-FLOOR PLANS

53 EASTHEATH AVENUE
WOKINGHAM
BERKSHIRE
RG41 2PP

TELEPHONE:
0118 979 4959

SCALE BAR



DRAWN

DATE

SCALE

CHECKED

HP

AUG 2024

A3 - 1:100

CRP

DRAWING NUMBER

2461/04

REVISION