
 


2461/SK.1 - Site plan for 4, Arbor Lane, Winnersh, RG41 5JA

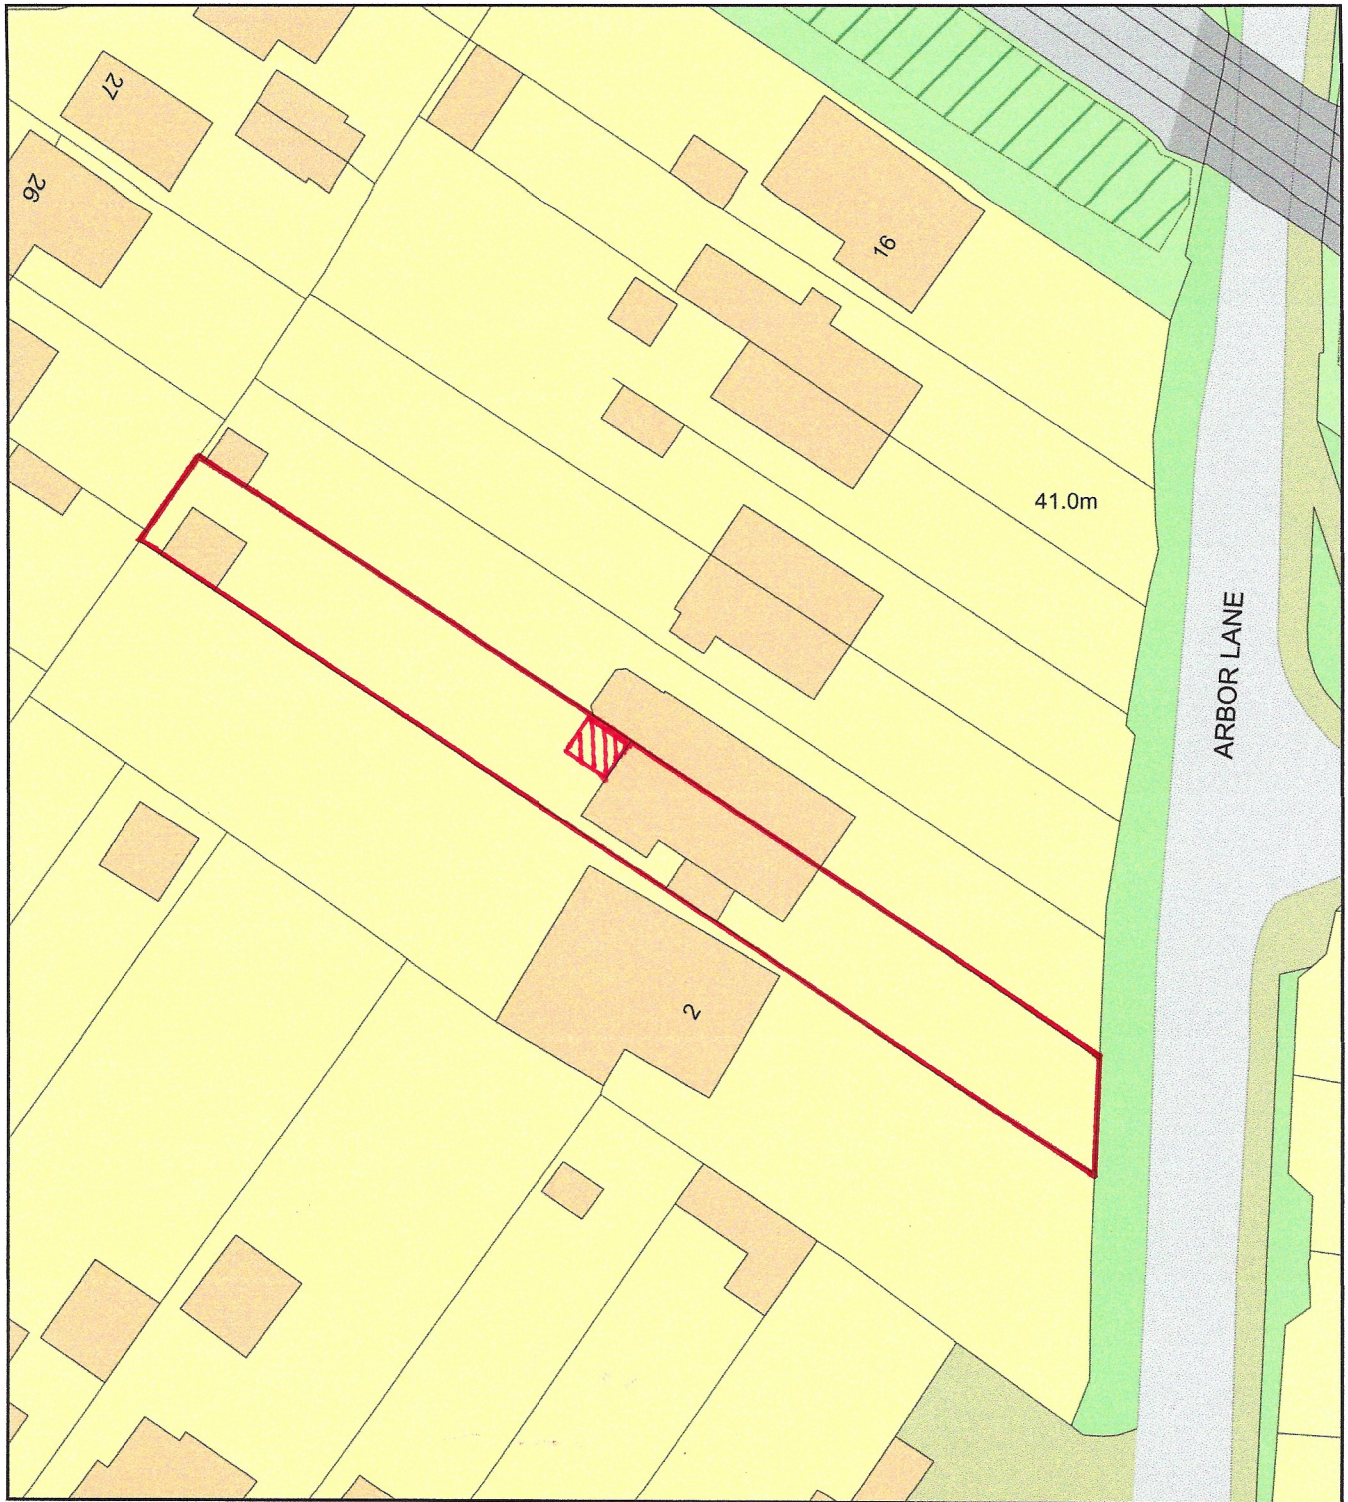

Plan Produced for: Wallace Bacon Consultants

Date Produced: 06 Aug 2024

Plan Reference Number / Project ID: TQRQM24219064731787 / 2461

Scale: 1:500 @ A4

