


- NOTES:
1. THIS DRAWING IS TO BE READ IN CONJUNCTION WITH ALL RELEVANT ARCHITECTS, SUB-CONTRACTORS AND ARCHITECTURAL DRAWINGS.
 2. THIS DRAWINGS REMAINS THE COPYRIGHT OF JETARCH DESIGN LTD AND MAY NOT BE SHARED OR REPRODUCED WITHOUT THEIR KNOWLEDGE

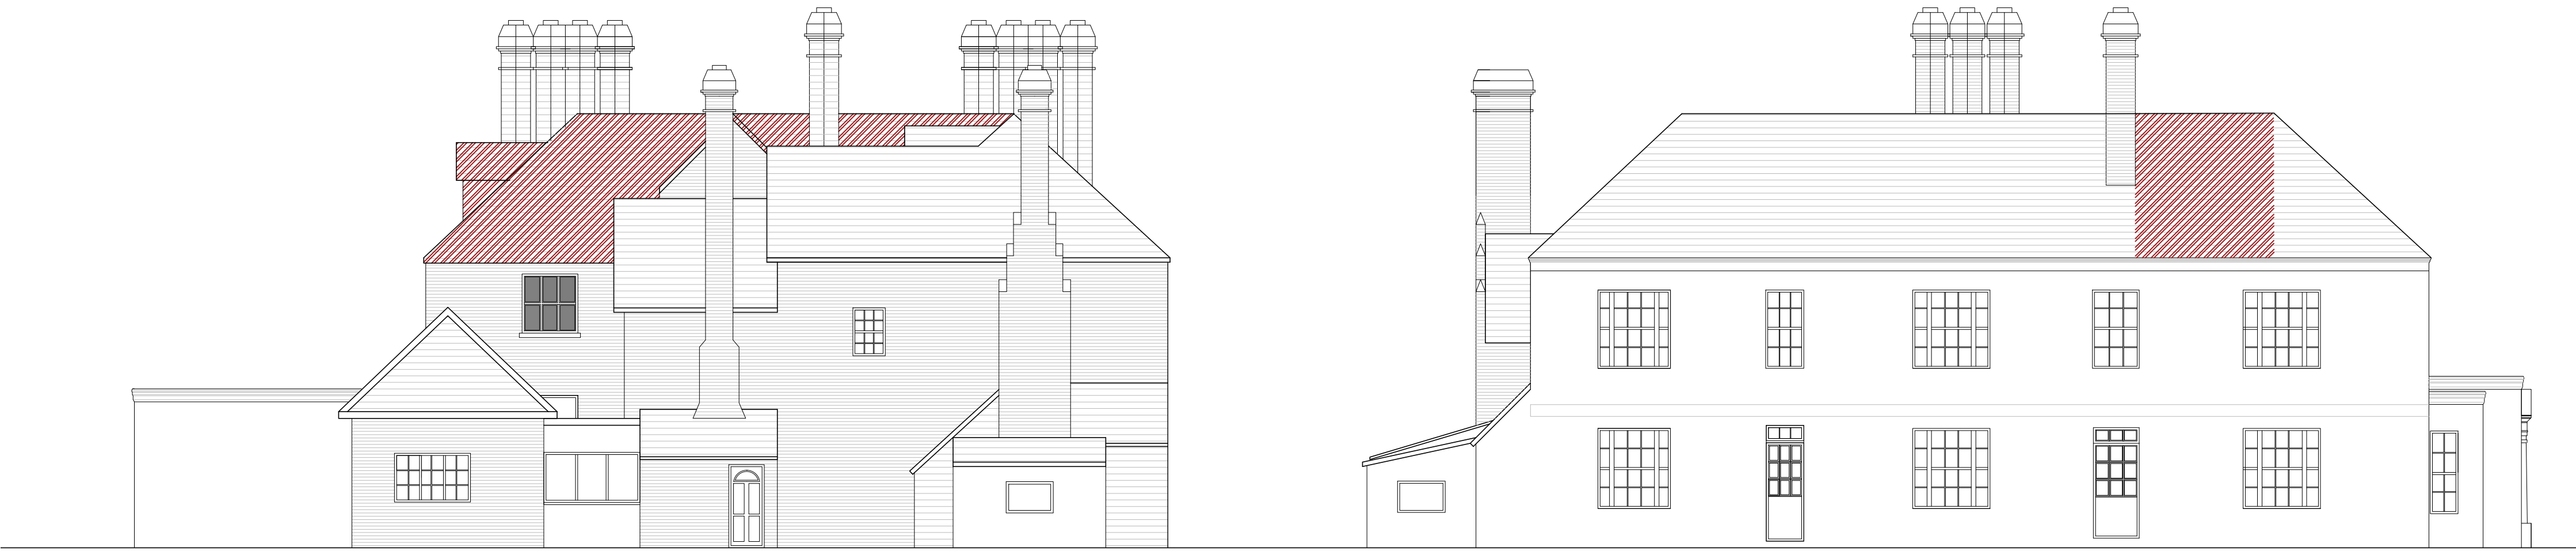


FRONT ELEVATION
SCALE 1:100

SIDE ELEVATION
SCALE 1:100



REAR ELEVATION
SCALE 1:100

SIDE ELEVATION
SCALE 1:100

 

INDICATIVE OF WINDOWS REQUIRING
RESTORATION / REPLACEMENT

INDICATIVE OF ROOF REQUIRING
REPLACEMENT



100 Berkshire Place
Winnersh Triangle
Wokingham, Berkshire RG41 5RD
Tel: 07787296792
email: info@jetarchdesign.co.uk

Client
MR & MRS MAO

Property: **HARTLEY COURT
HARTLEY COURT ROAD
THREE MILE CROSS
RG7 1NH**

Drawing Title:
**DETAILS OF EXISTING
ELEVATIONS**

Rev.	Date	Revisions

Drawing No.
A1/476/05

Rev.
A

Plot Date: MARCH 26

Scale 1:100 @ A1

Date	MARCH 26	Drawn	SA
------	----------	-------	----