




This drawing is the copyright of the architects.
All dimensions and conditions to be verified on site prior to proceeding.


Unless otherwise stated standard industry solutions apply.
All dimensions are to finishes.




Proposed Front Elevation
1 : 100

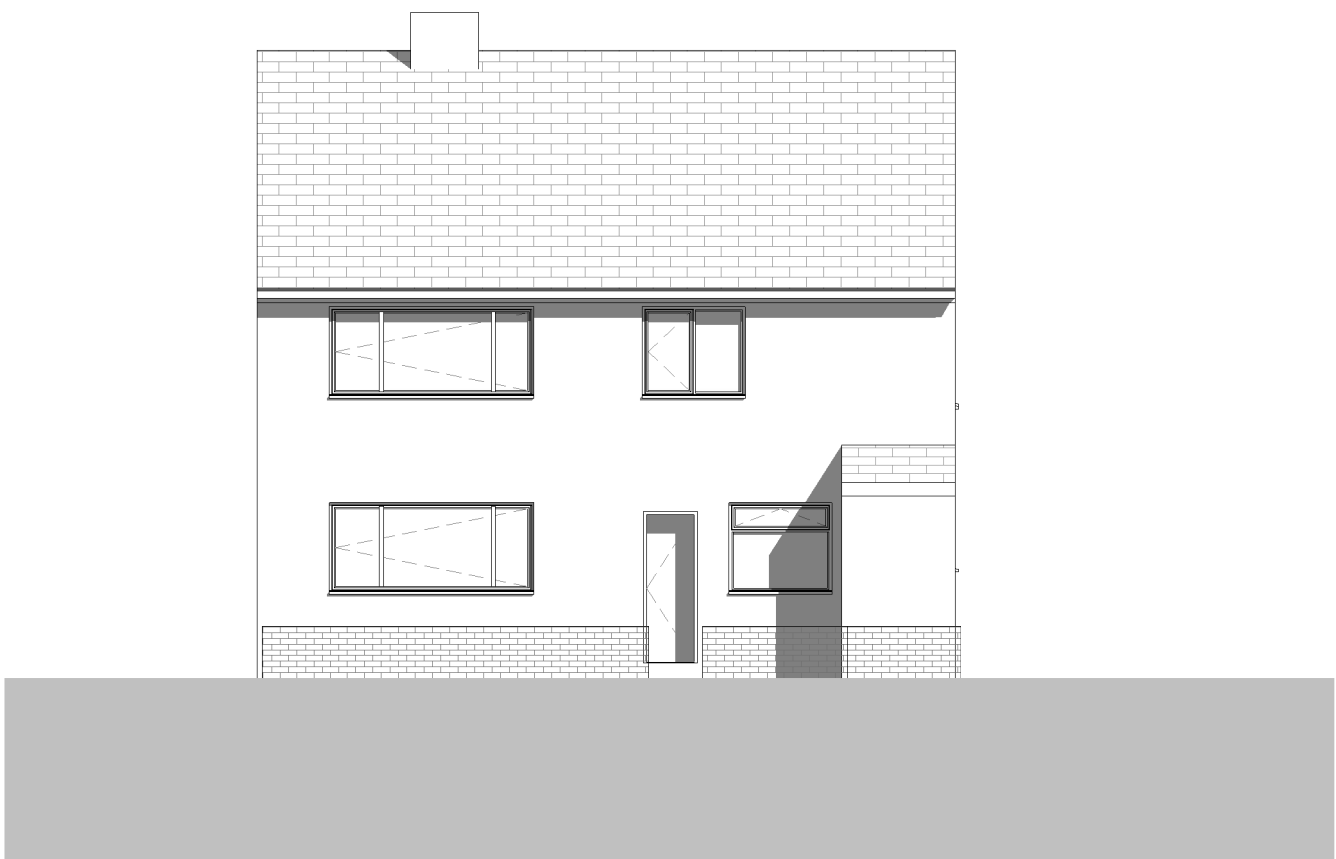

Proposed Rear Elevation
1 : 100

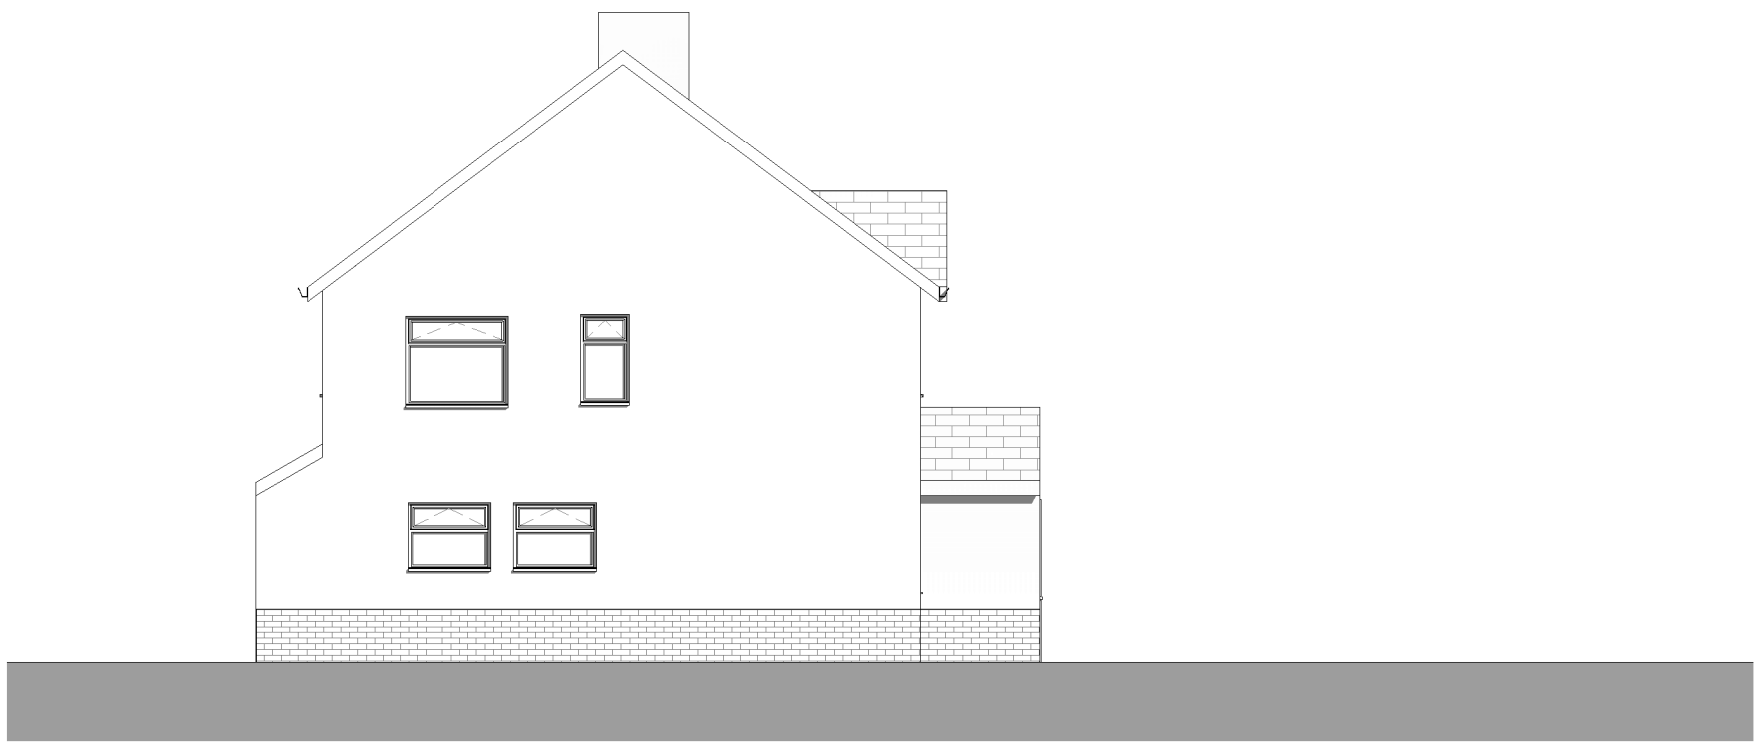

Proposed Side Elevation 2
1 : 100

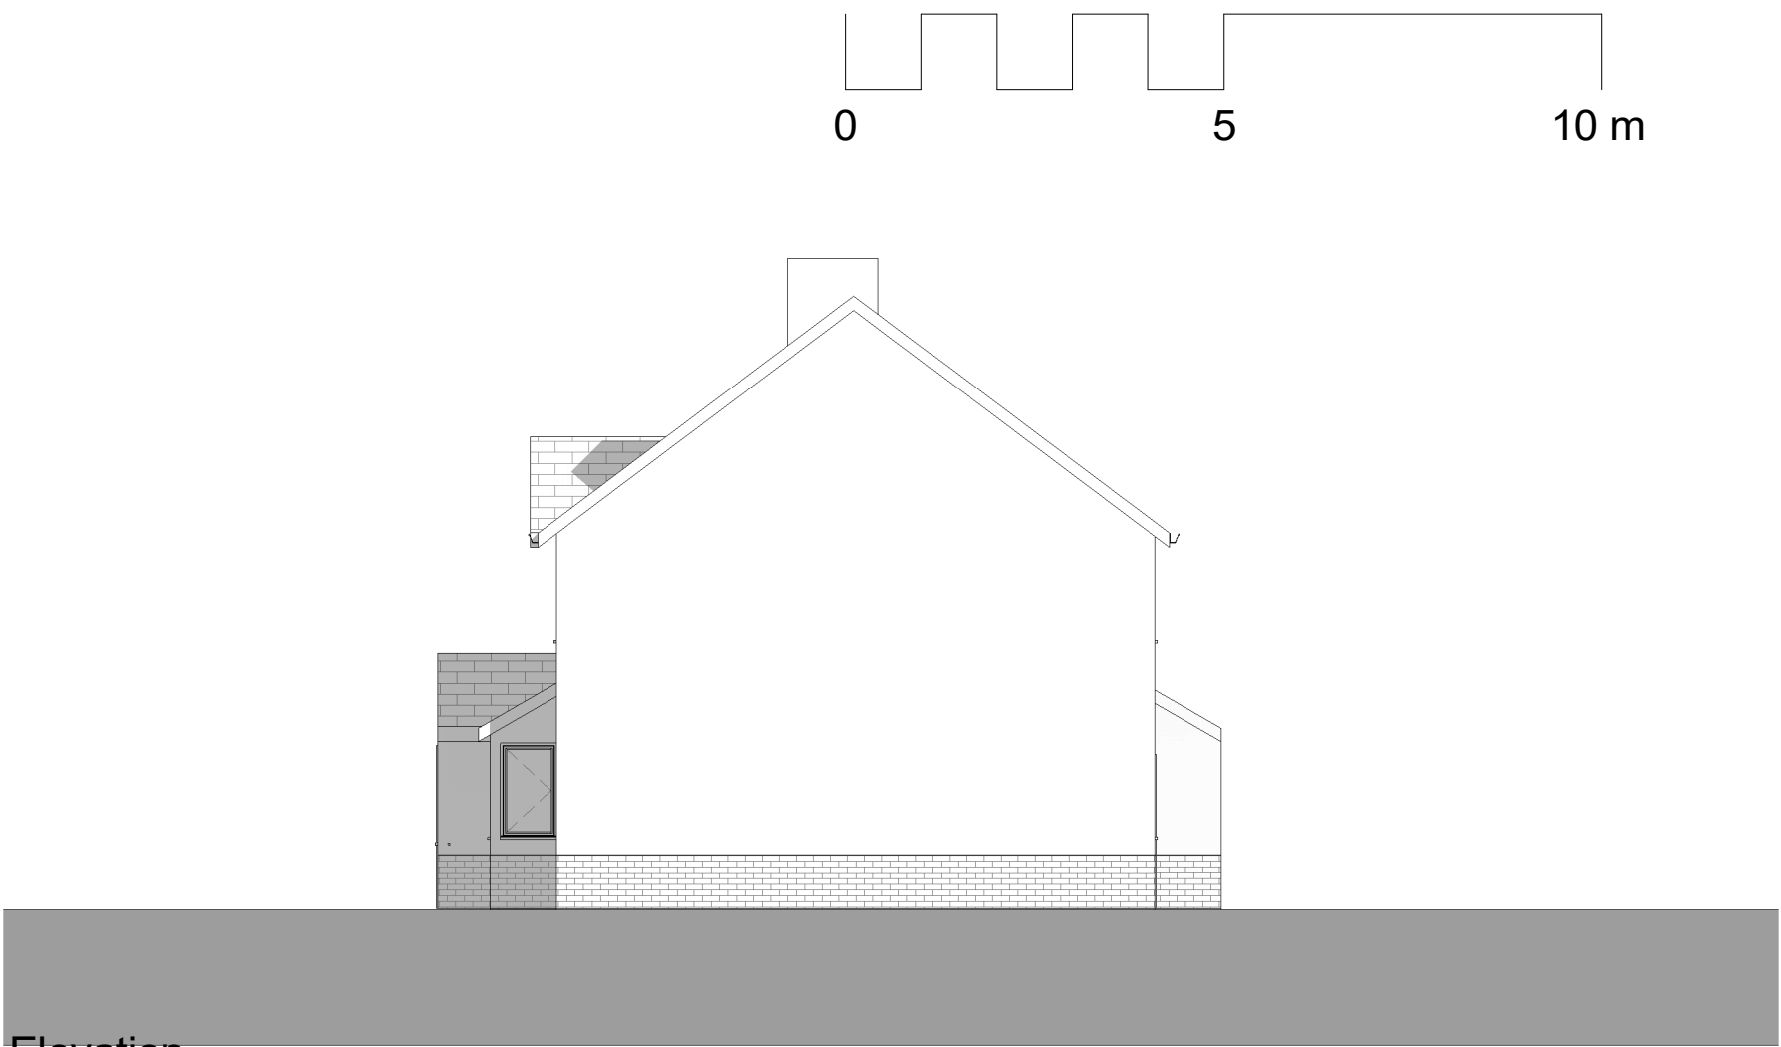

Proposed Side Elevation
1 : 100

1 08/07/24 AT Planning Issue

Rev.	DD/MM/YY	Initials	Description
------	----------	----------	-------------

at|Designed Ltd.
at | Designed Ltd. T +44 (0)7566 854 732
25 Woodend Drive Andy@atdesigned.co.uk
Ascot, SL5 9BD www.atdesigned.com

Project:	201 Reading Road Wokingham RG41 1IJ
Client:	Luftar Rasta
Drawing:	Existing Elevations
Date:	06/07/24
Scale:	1 : 100 @ A1
Drawn By:	AT
Drawing No:	1656_0004
Revision	1
Preliminary [X]	Tender [] Construction []

